CIRCLE WALL AREA

EXISTING SITUATION & GENERAL PROPOSALS PLAN

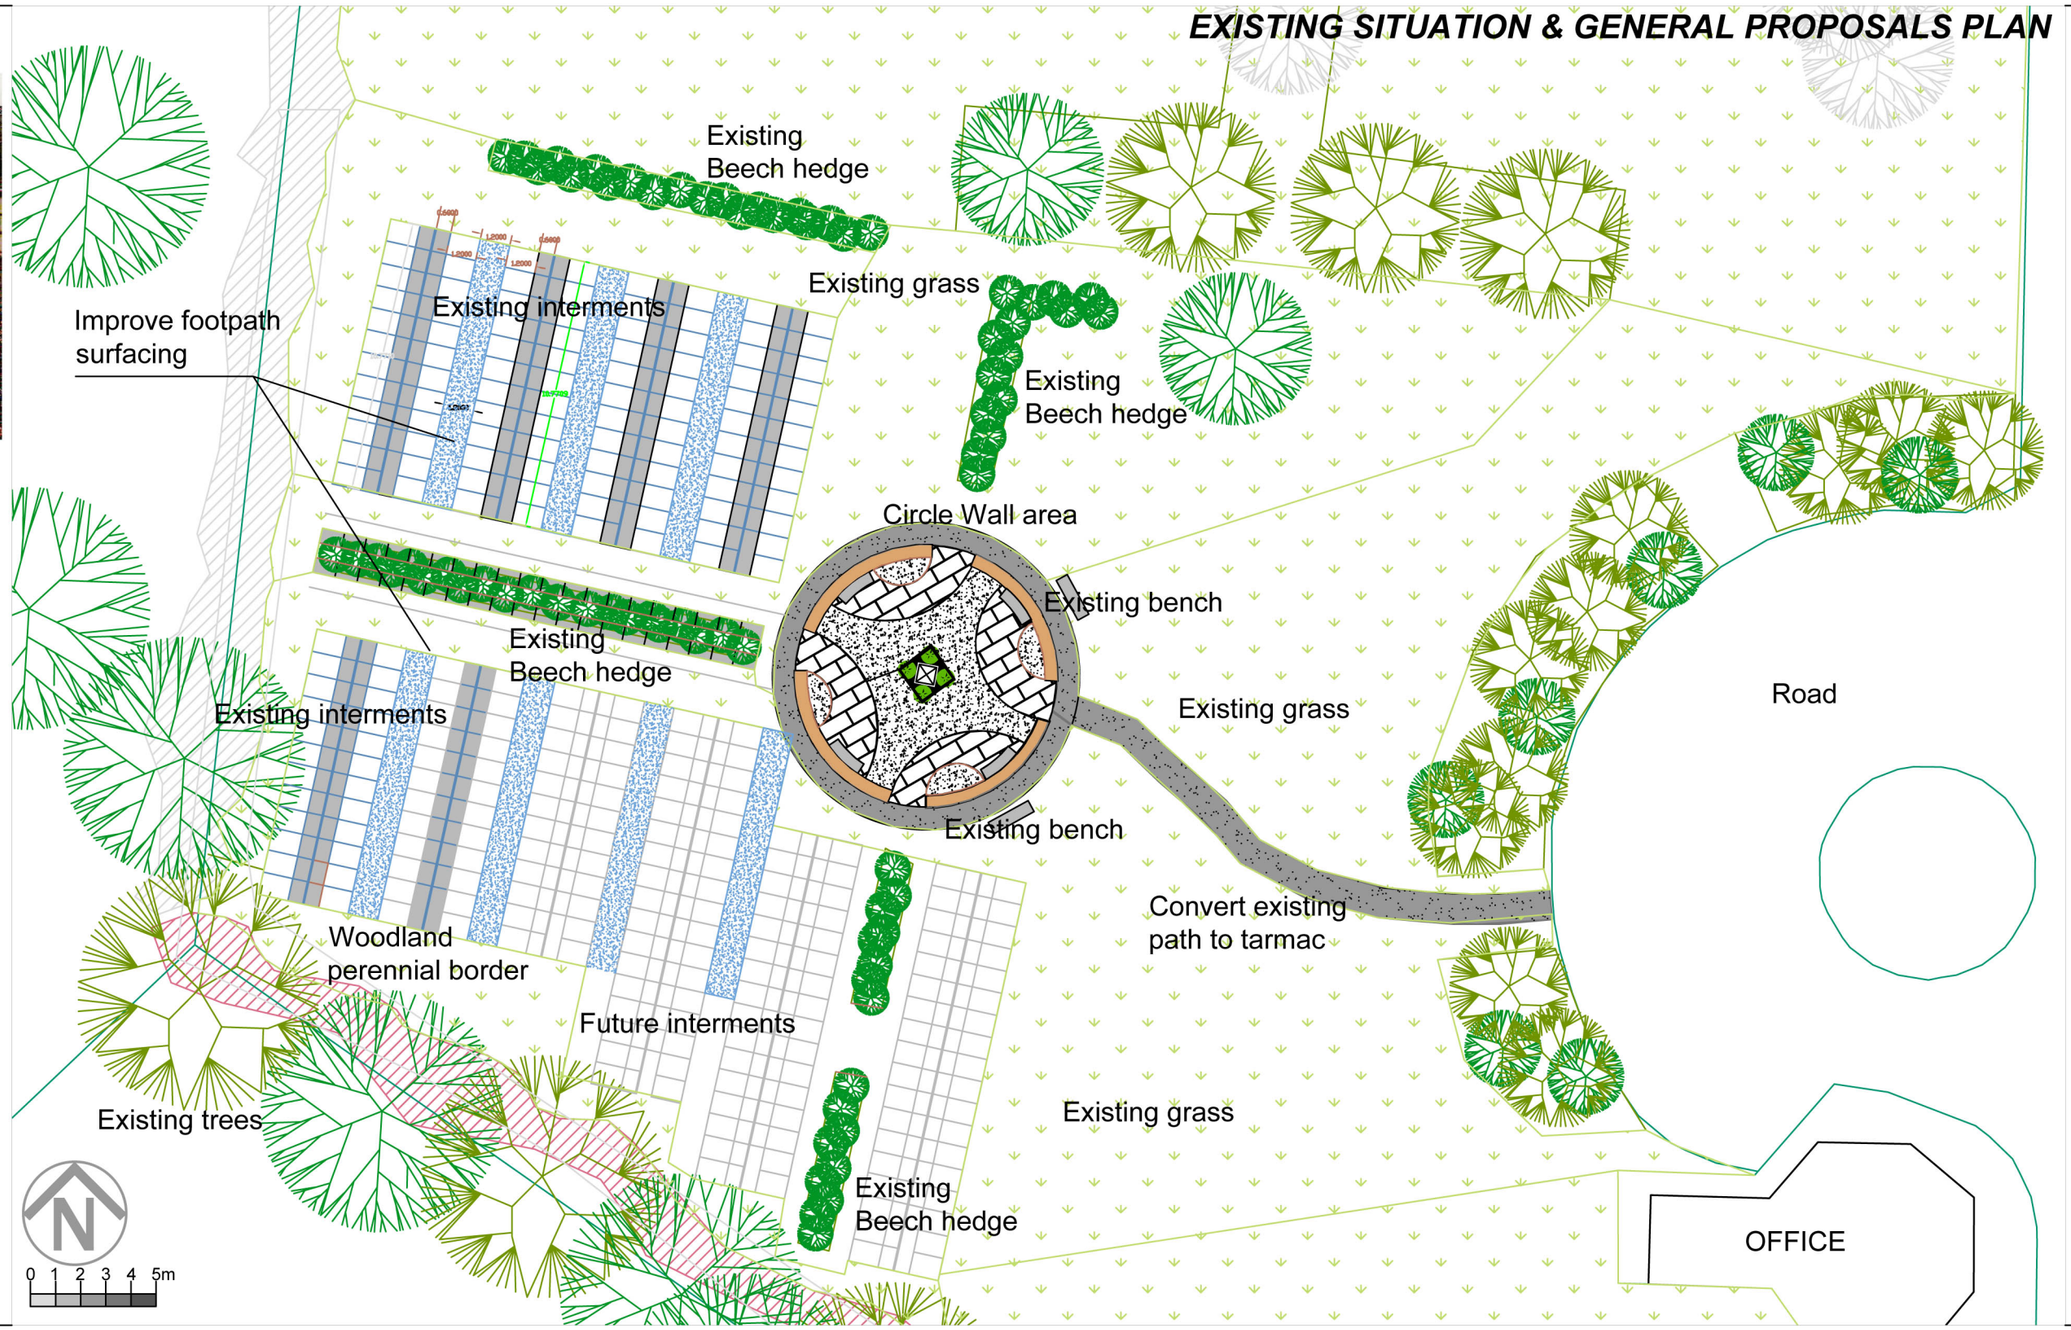

Dundee City Council
Environment
Elaine Zwirlein - Director

Landscape Design Team

Floor 2
3 City Square
Dundee
DD1 3BA
Tel: 01382 433223

Consultation Issue

Reproduced by permission of Ordnance Survey on behalf of HMSO.
© Crown copyright and database right 2018 All rights reserved.
Ordnance Survey Licence number 100023371.

Drawn	Checked	Drg.Nr.	Scale	Date
		17-19	nts	15-02-2018

Project: Birkhill Baby Section

Drawing Title: Suggested proposal - PLAN