


Plan

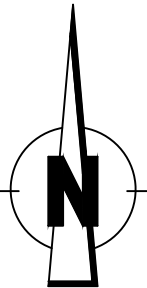

Legend

 Proposed 'At Any Time' Restriction

Reproduced by permission of Ordnance Survey on behalf of HMSO. © Crown copyright and database right 2026. All rights reserved. Ordnance Survey Licence number 100023371.

revision					
Drawn	Checked	Drg.No.	Project No.	Scale	Date
S.S.	R.T.	S1	Unallocated	NTS@A3	24.09.26.

Dundee City Council
(Variation of Waiting Restrictions)
Order 2027





City Development Department


City Development Department. Director Robin Presswood

Dundee House, 50 North Lindsay Street, Dundee DD1 1QE

Plan

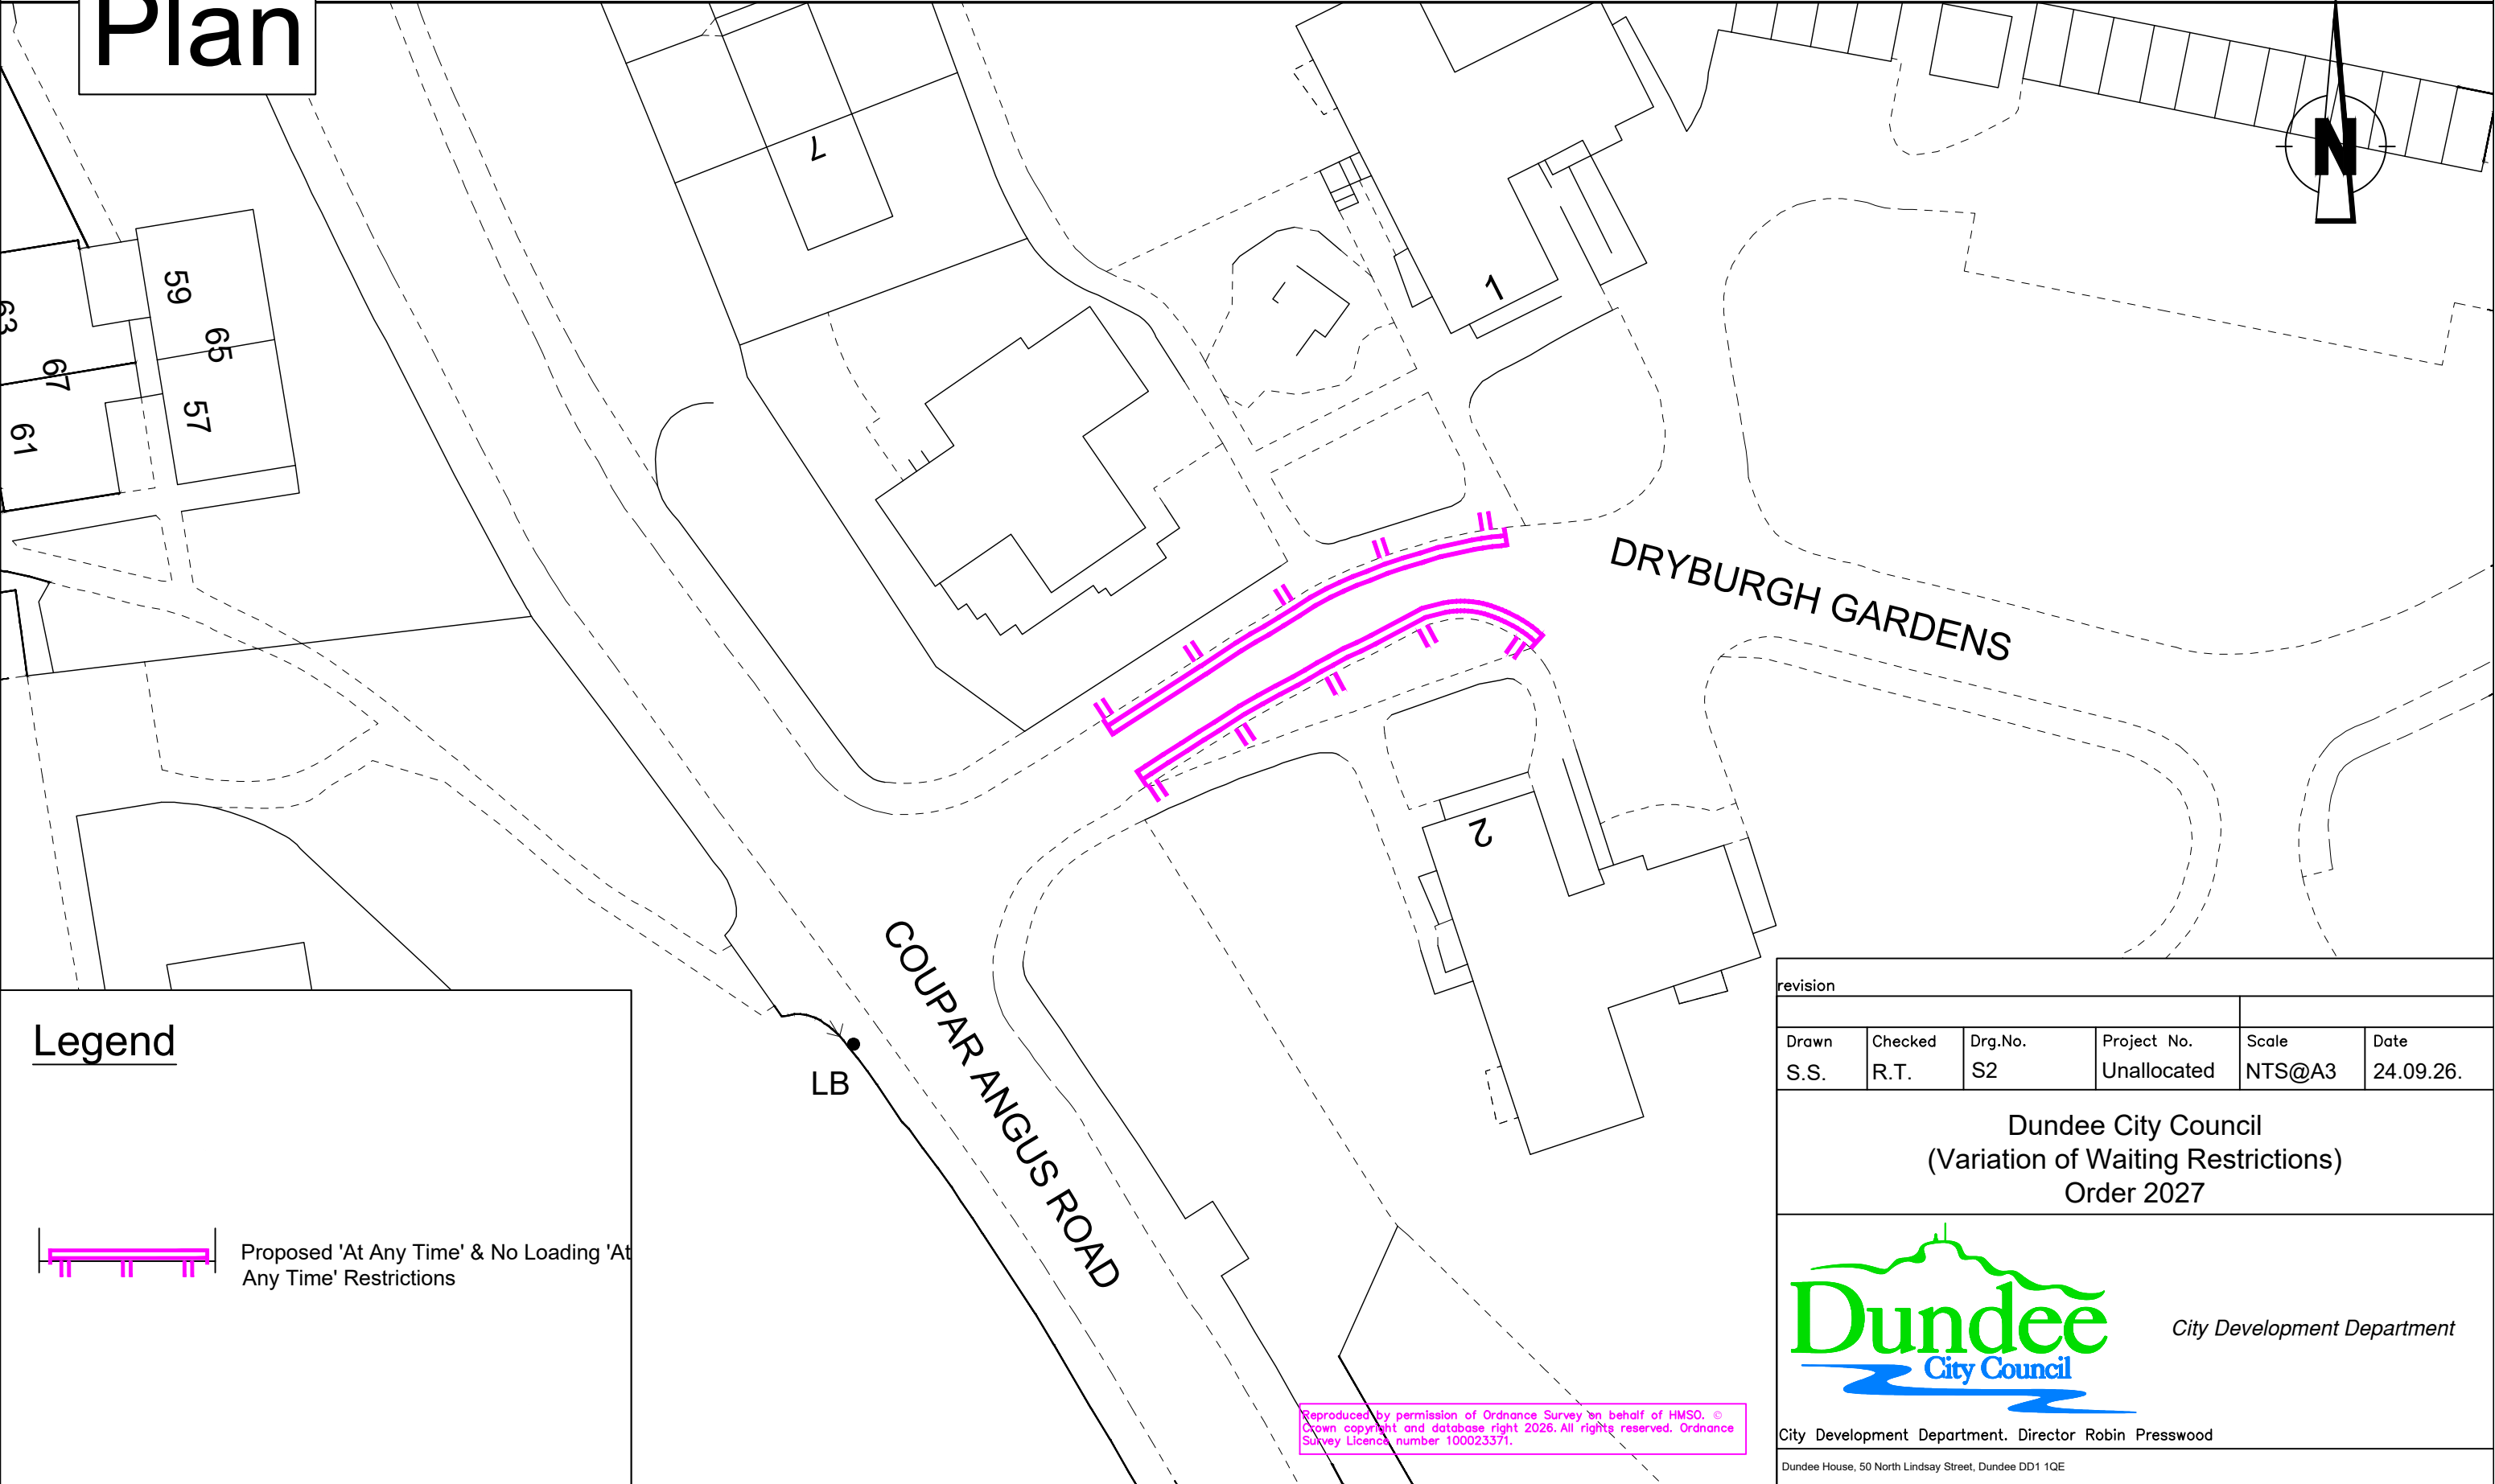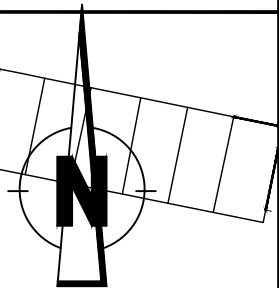


Legend

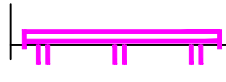 Proposed 'At Any Time' & No Loading 'At Any Time' Restrictions

Reproduced by permission of Ordnance Survey on behalf of HMSO. © Crown copyright and database right 2026. All rights reserved. Ordnance Survey Licence number 100023371.

revision					
Drawn	Checked	Drg.No.	Project No.	Scale	Date
S.S.	R.T.	S2	Unallocated	NTS@A3	24.09.26.
Dundee City Council (Variation of Waiting Restrictions) Order 2027					
 City Development Department					
City Development Department. Director Robin Presswood					
Dundee House, 50 North Lindsay Street, Dundee DD1 1QE					

Plan

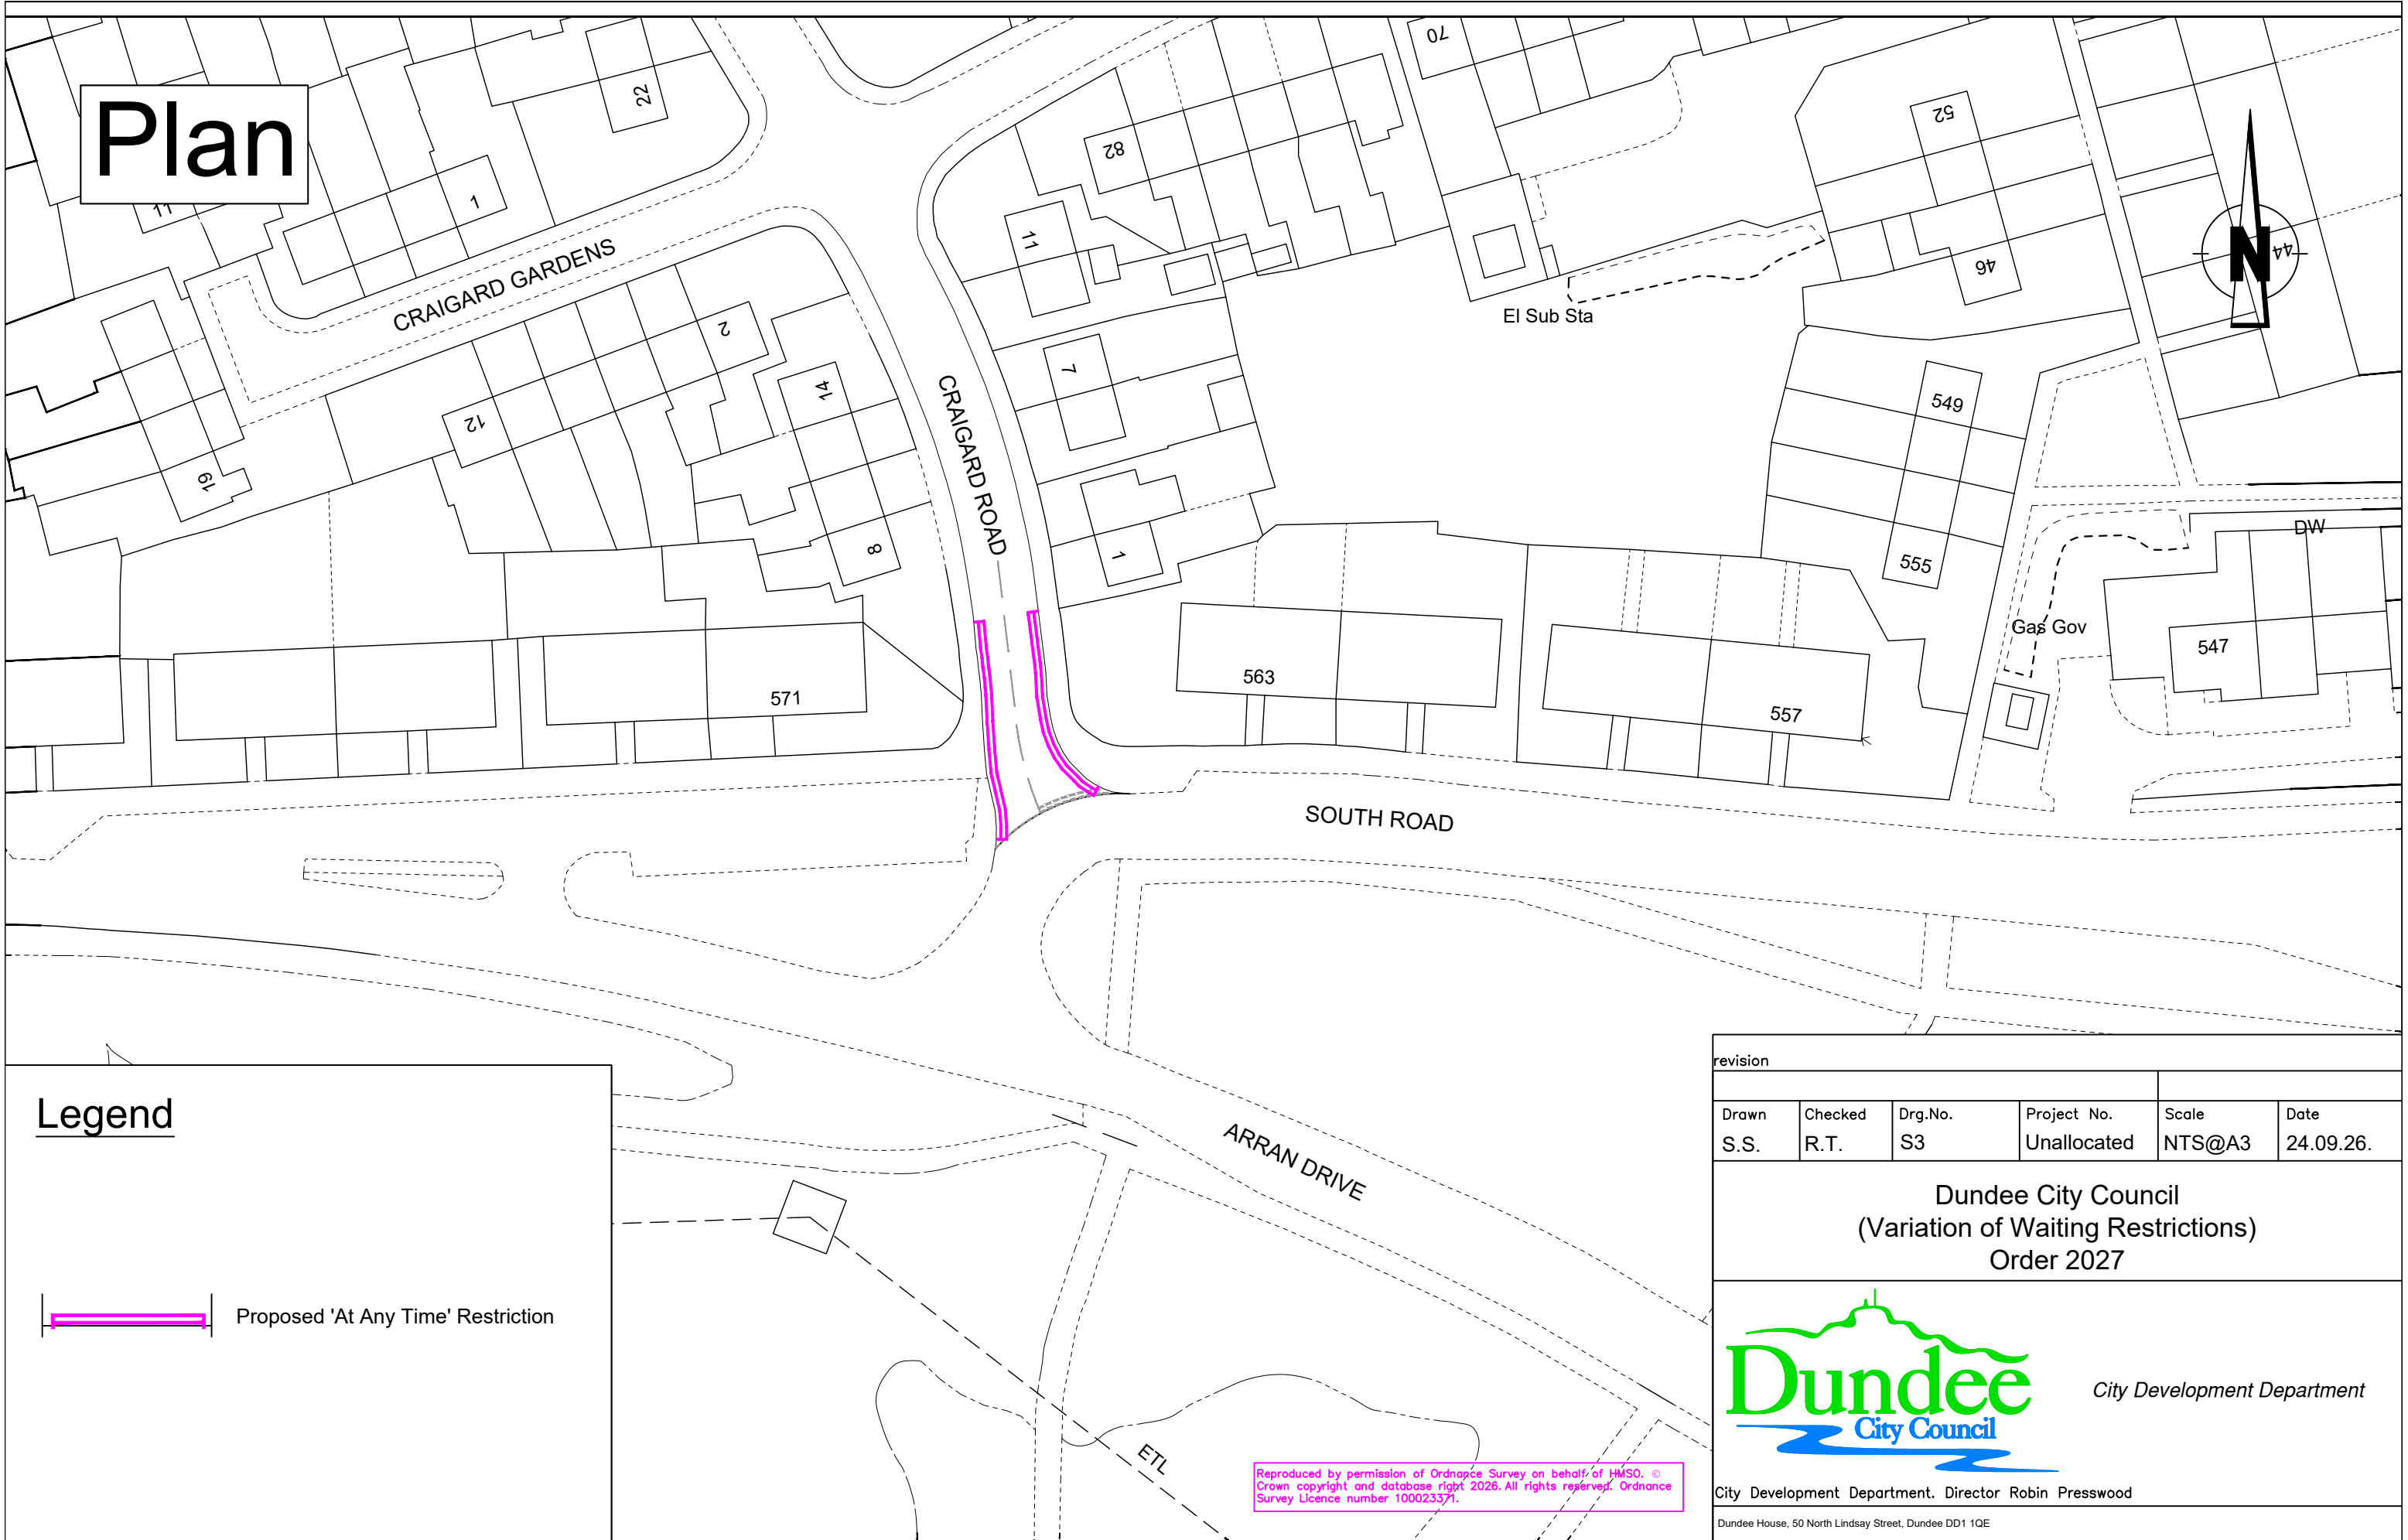


Legend

 Proposed 'At Any Time' Restriction

revision					
Drawn	Checked	Drg.No.	Project No.	Scale	Date
S.S.	R.T.	S3	Unallocated	NTS@A3	24.09.26.
Dundee City Council (Variation of Waiting Restrictions) Order 2027					
 <i>City Development Department</i>					
City Development Department. Director Robin Presswood					
Dundee House, 50 North Lindsay Street, Dundee DD1 1QE					

Plan

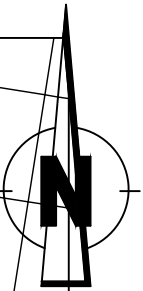

PERTH ROAD

RIVER CRESCENT

Legend

 Proposed 'At Any Time' Restriction

Reproduced by permission of Ordnance Survey on behalf of HMSO. © Crown copyright and database right 2026. All rights reserved. Ordnance Survey Licence number 100023371.

revision					
Drawn	Checked	Drg.No.	Project No.	Scale	Date
S.S.	R.T.	S4	Unallocated	NTS@A3	24.09.26.

Dundee City Council
(Variation of Waiting Restrictions)
Order 2027




City Development Department

City Development Department. Director Robin Presswood

Dundee House, 50 North Lindsay Street, Dundee DD1 1QE

Plan

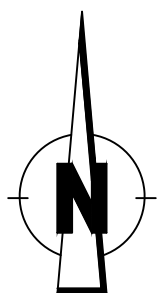

Garage

PEDDIE STREET

CORSO STREET


TAIT'S LANE

Legend

 Proposed 'At Any Time' Restriction




Reproduced by permission of Ordnance Survey on behalf of HMSO. © Crown copyright and database right 2026. All rights reserved. Ordnance Survey Licence number 100023371

revision					
Drawn	Checked	Drg.No.	Project No.	Scale	Date
S.S.	R.T.	S5	Unallocated	NTS@A3	24.09.26.
Dundee City Council (Variation of Waiting Restrictions) Order 2027					
 <i>City Development Department</i>					
City Development Department. Director Robin Presswood					
Dundee House, 50 North Lindsay Street, Dundee DD1 1QE					

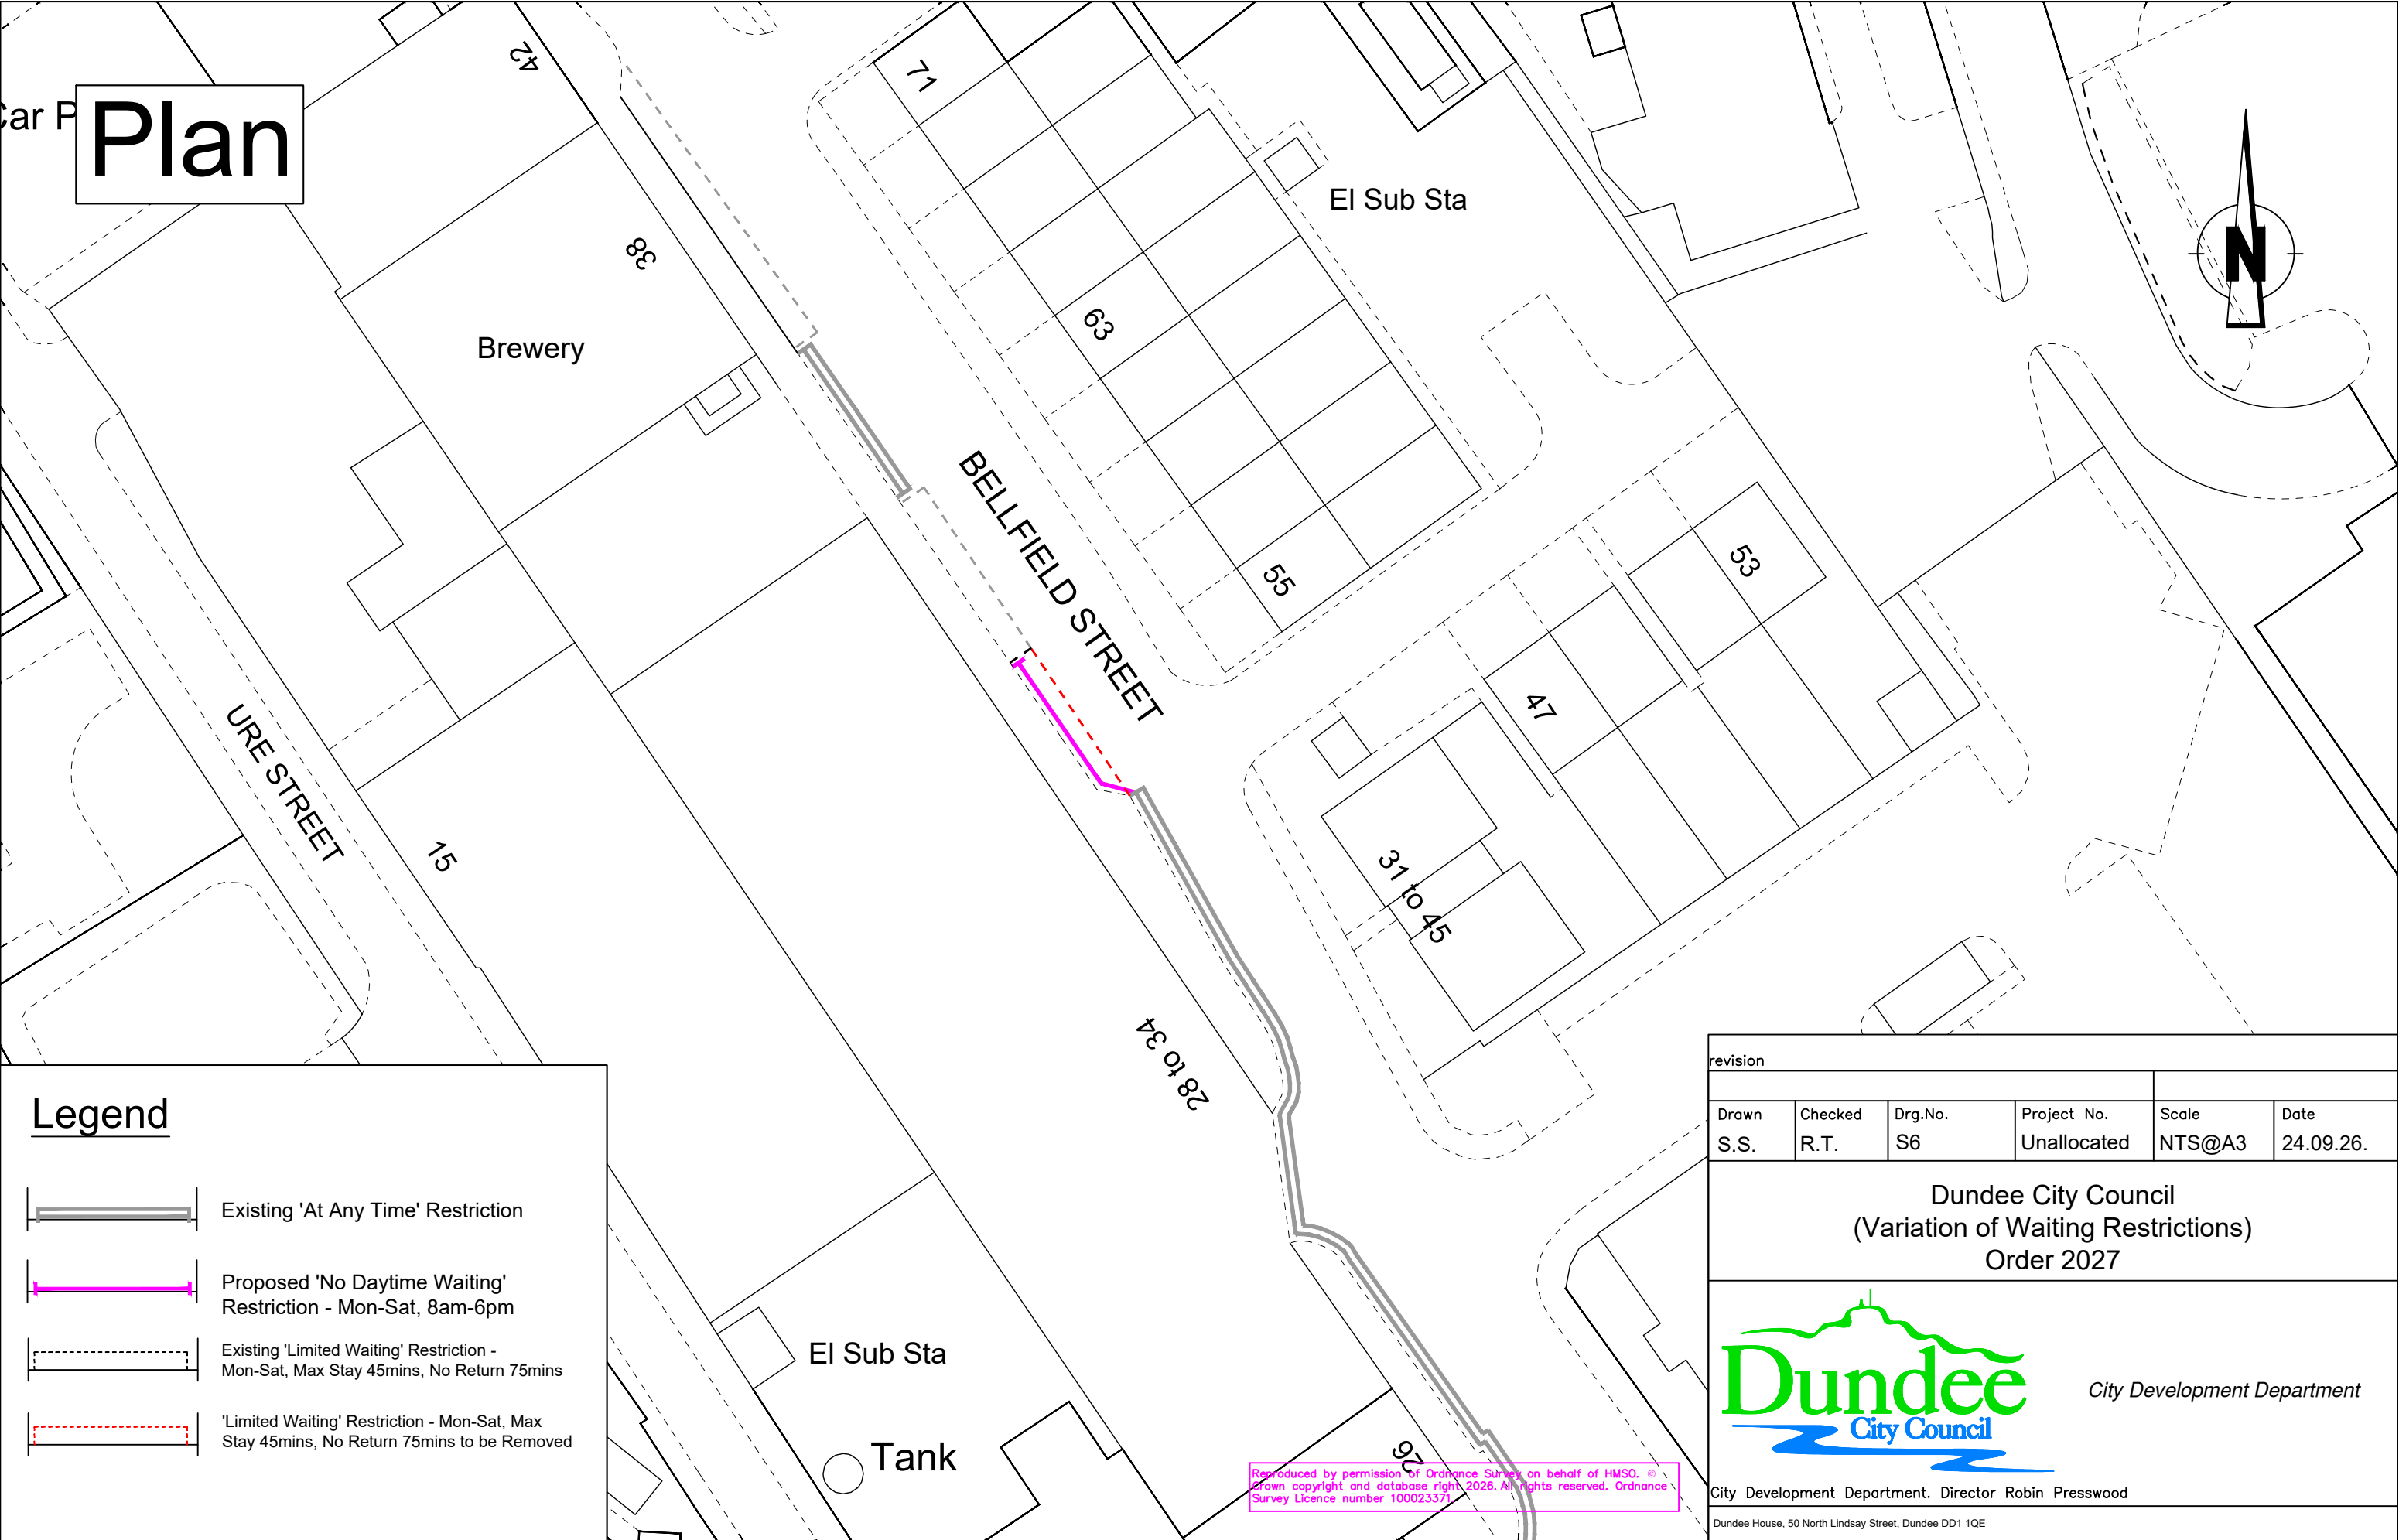

Plan


Legend

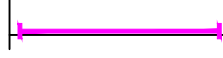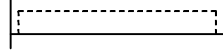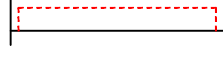-  Existing 'At Any Time' Restriction
-  Proposed 'No Daytime Waiting' Restriction - Mon-Sat, 8am-6pm
-  Existing 'Limited Waiting' Restriction - Mon-Sat, Max Stay 45mins, No Return 75mins
-  'Limited Waiting' Restriction - Mon-Sat, Max Stay 45mins, No Return 75mins to be Removed

revision					
Drawn	Checked	Drg.No.	Project No.	Scale	Date
S.S.	R.T.	S6	Unallocated	NTS@A3	24.09.26.
Dundee City Council (Variation of Waiting Restrictions) Order 2027					
 City Development Department					
City Development Department. Director Robin Presswood					
Dundee House, 50 North Lindsay Street, Dundee DD1 1QE					

Reproduced by permission of Ordnance Survey on behalf of HMSO. © Crown copyright and database right 2026. All rights reserved. Ordnance Survey Licence number 100023371

Plan

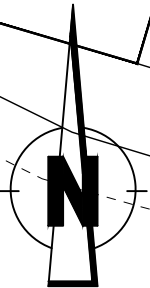

QUEEN STREET

CLAYPOTTS ROAD

Shelters

Gardens

Health Centre

MP 0.25

Factory

Legend



Existing 'At Any Time' Restriction (Grey) /Proposed
No Loading 'At Any Time' Restrictions (Magenta)

LB

Reproduced by permission of Ordnance Survey on behalf of HMSO. ©
Crown copyright and database right 2026. All rights reserved. Ordnance
Survey Licence number 100053371.

revision					
Drawn	Checked	Drg.No.	Project No.	Scale	Date
S.S.	R.T.	S7	Unallocated	NTS@A3	24.09.26.
Dundee City Council (Variation of Waiting Restrictions) Order 2027					
 City Development Department					
City Development Department. Director Robin Presswood					
Dundee House, 50 North Lindsay Street, Dundee DD1 1QE					

Plan

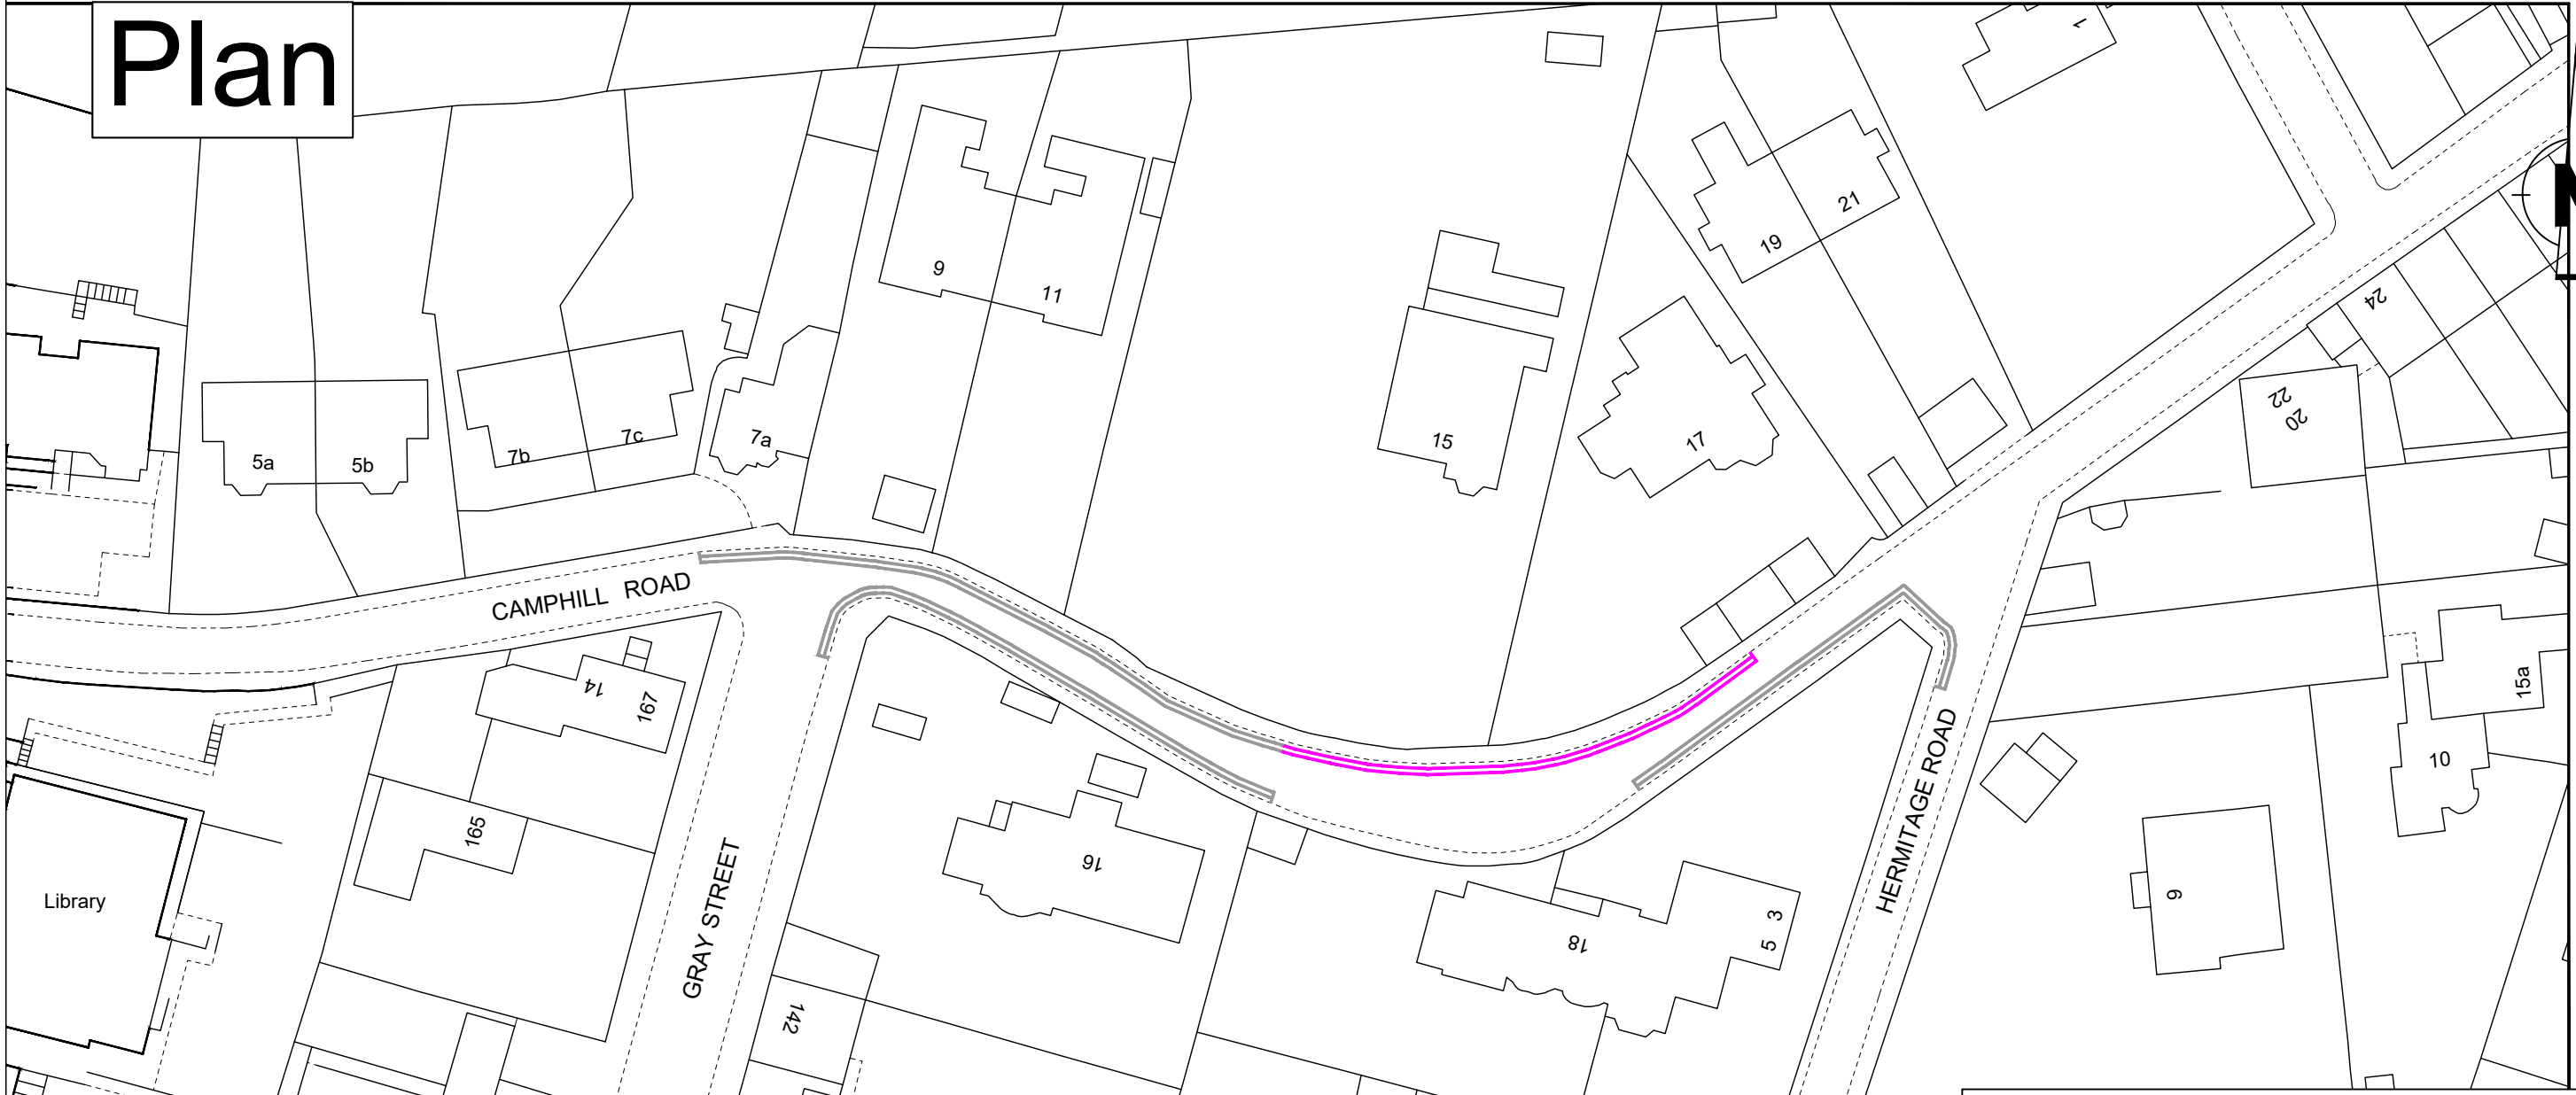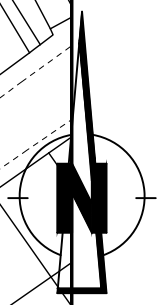

Legend

-  Existing 'At Any Time' Restriction
-  Proposed 'At Any Time' Restriction

revision					
Drawn	Checked	Drg.No.	Project No.	Scale	Date
S.S.	R.T.	S8	Unallocated	NTS@A3	24.09.26.

Dundee City Council
(Variation of Waiting Restrictions)
Order 2027



City Development Department

City Development Department. Director Robin Presswood

Dundee House, 50 North Lindsay Street, Dundee DD1 1QE

Reproduced by permission of Ordnance Survey on behalf of HMSO.
Crown copyright and database right 2026. All rights reserved. Ordnance
Survey Licence number 100023371.