




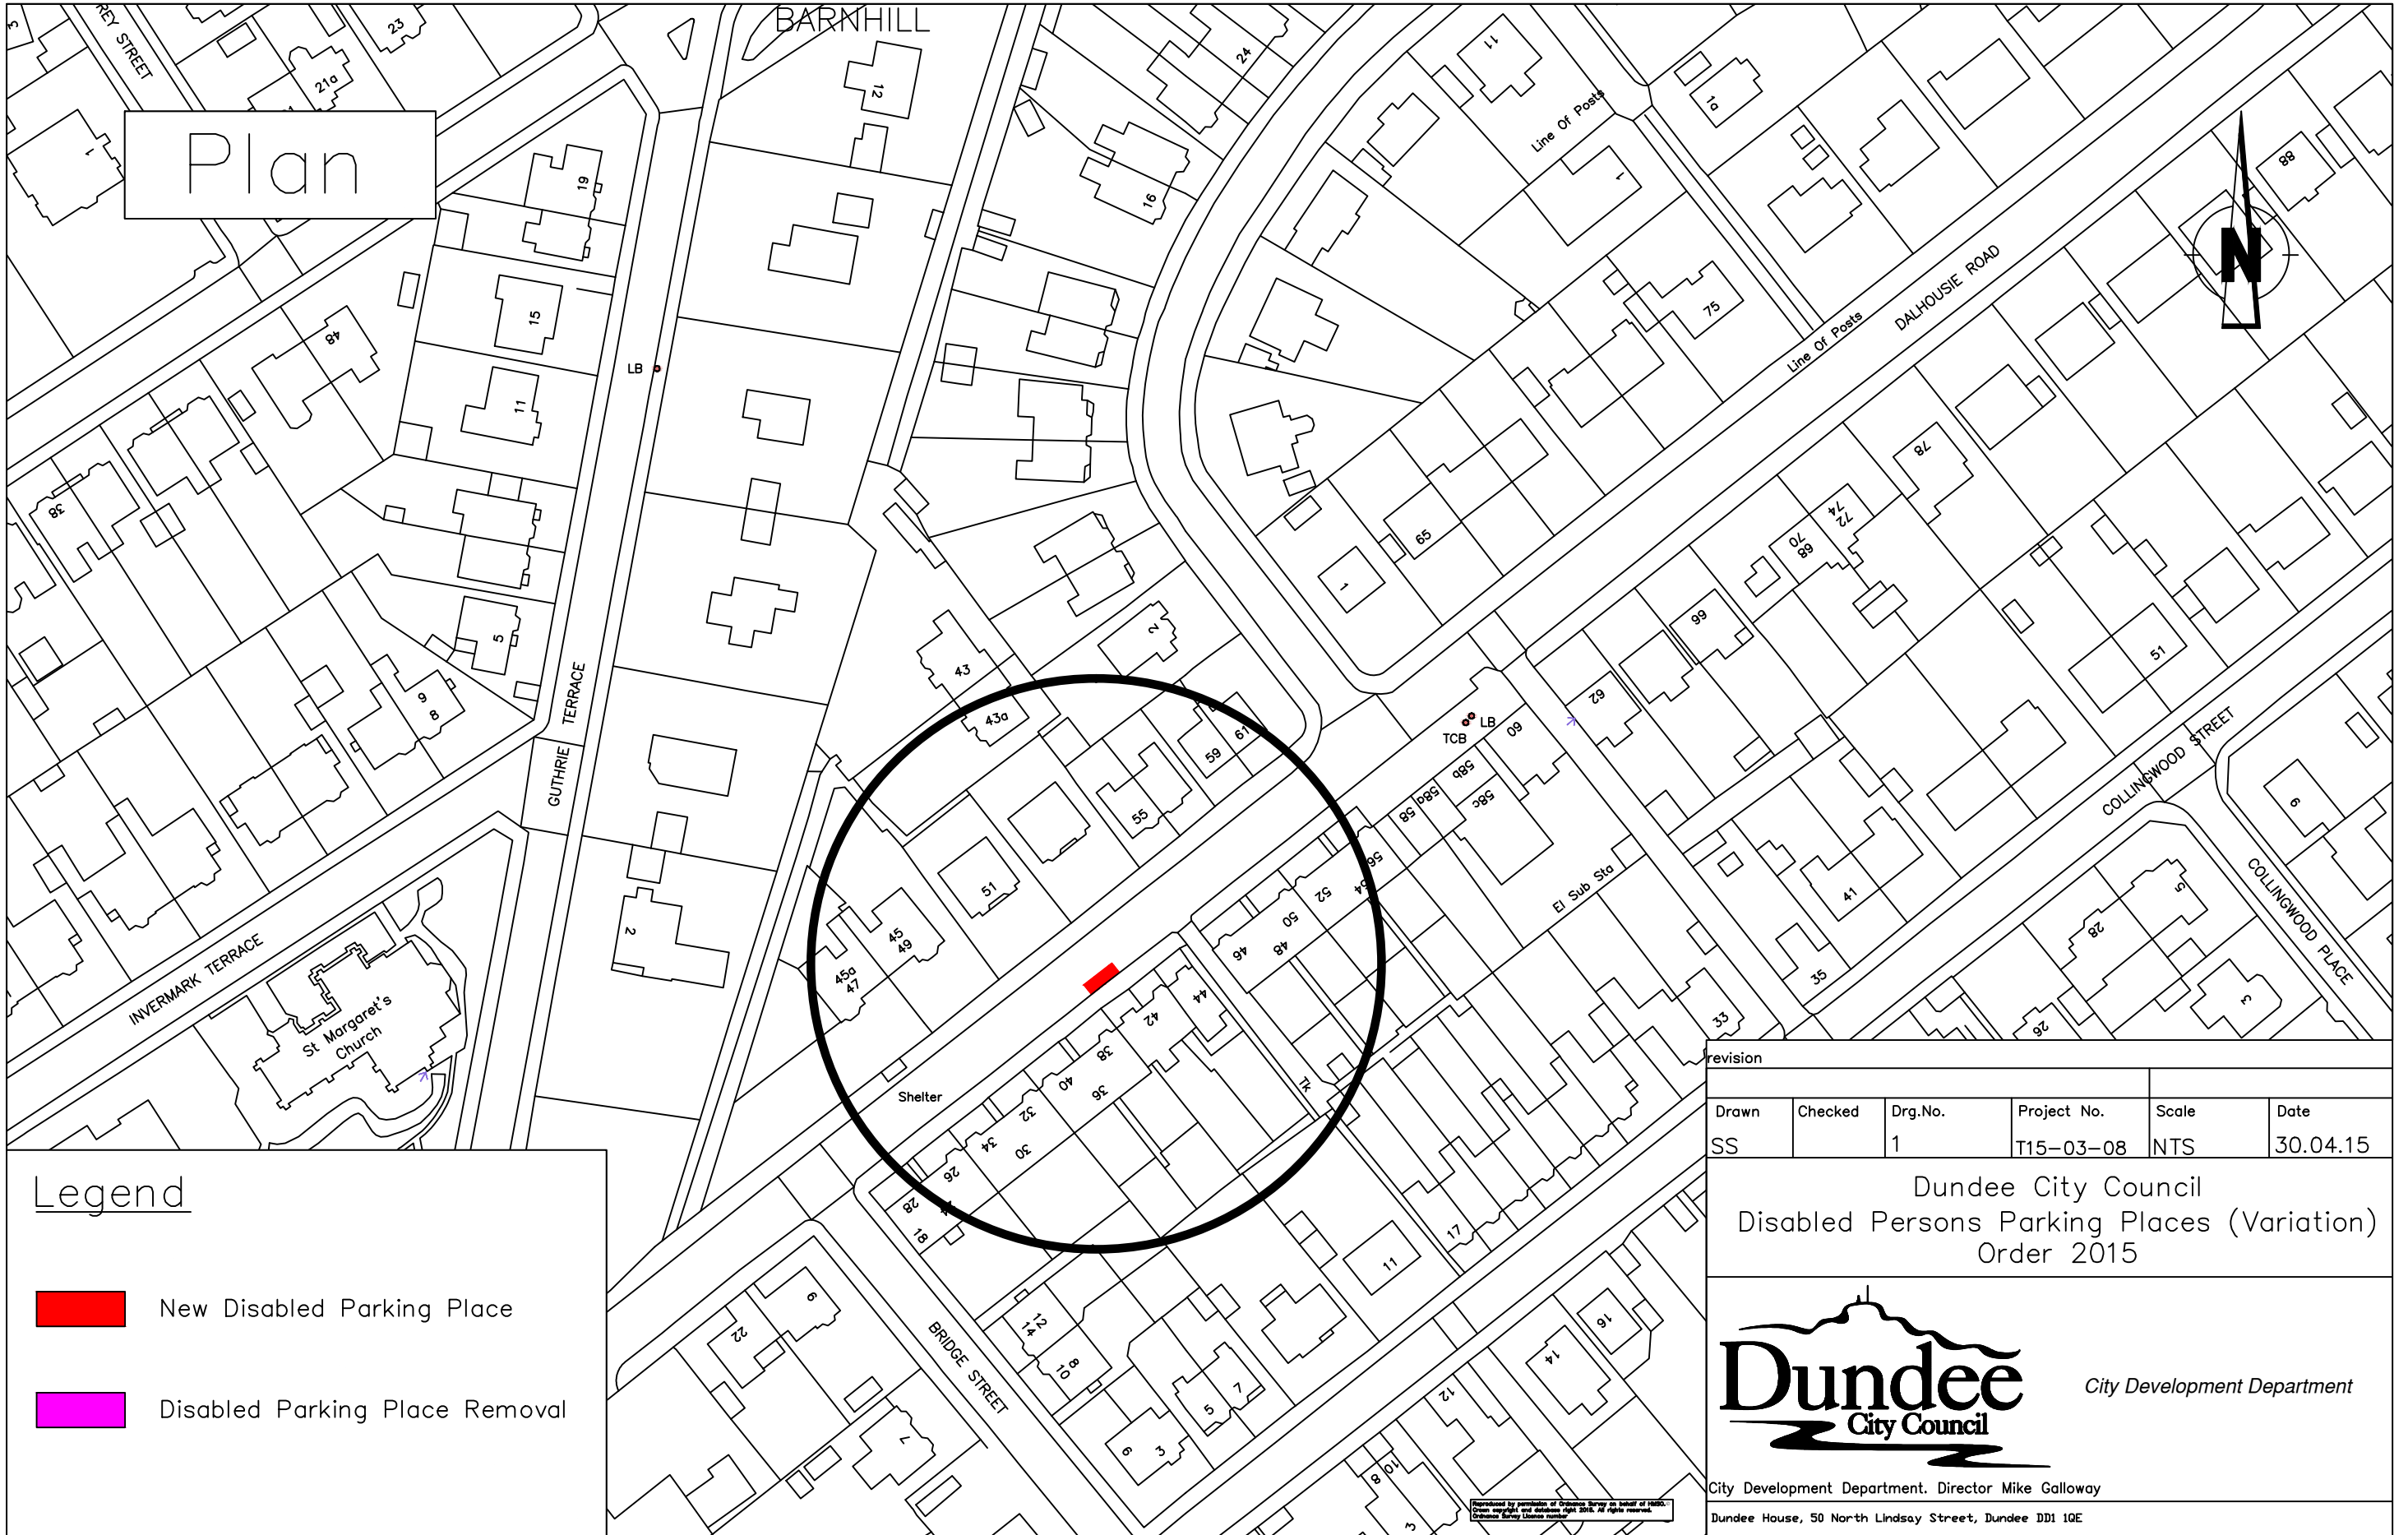

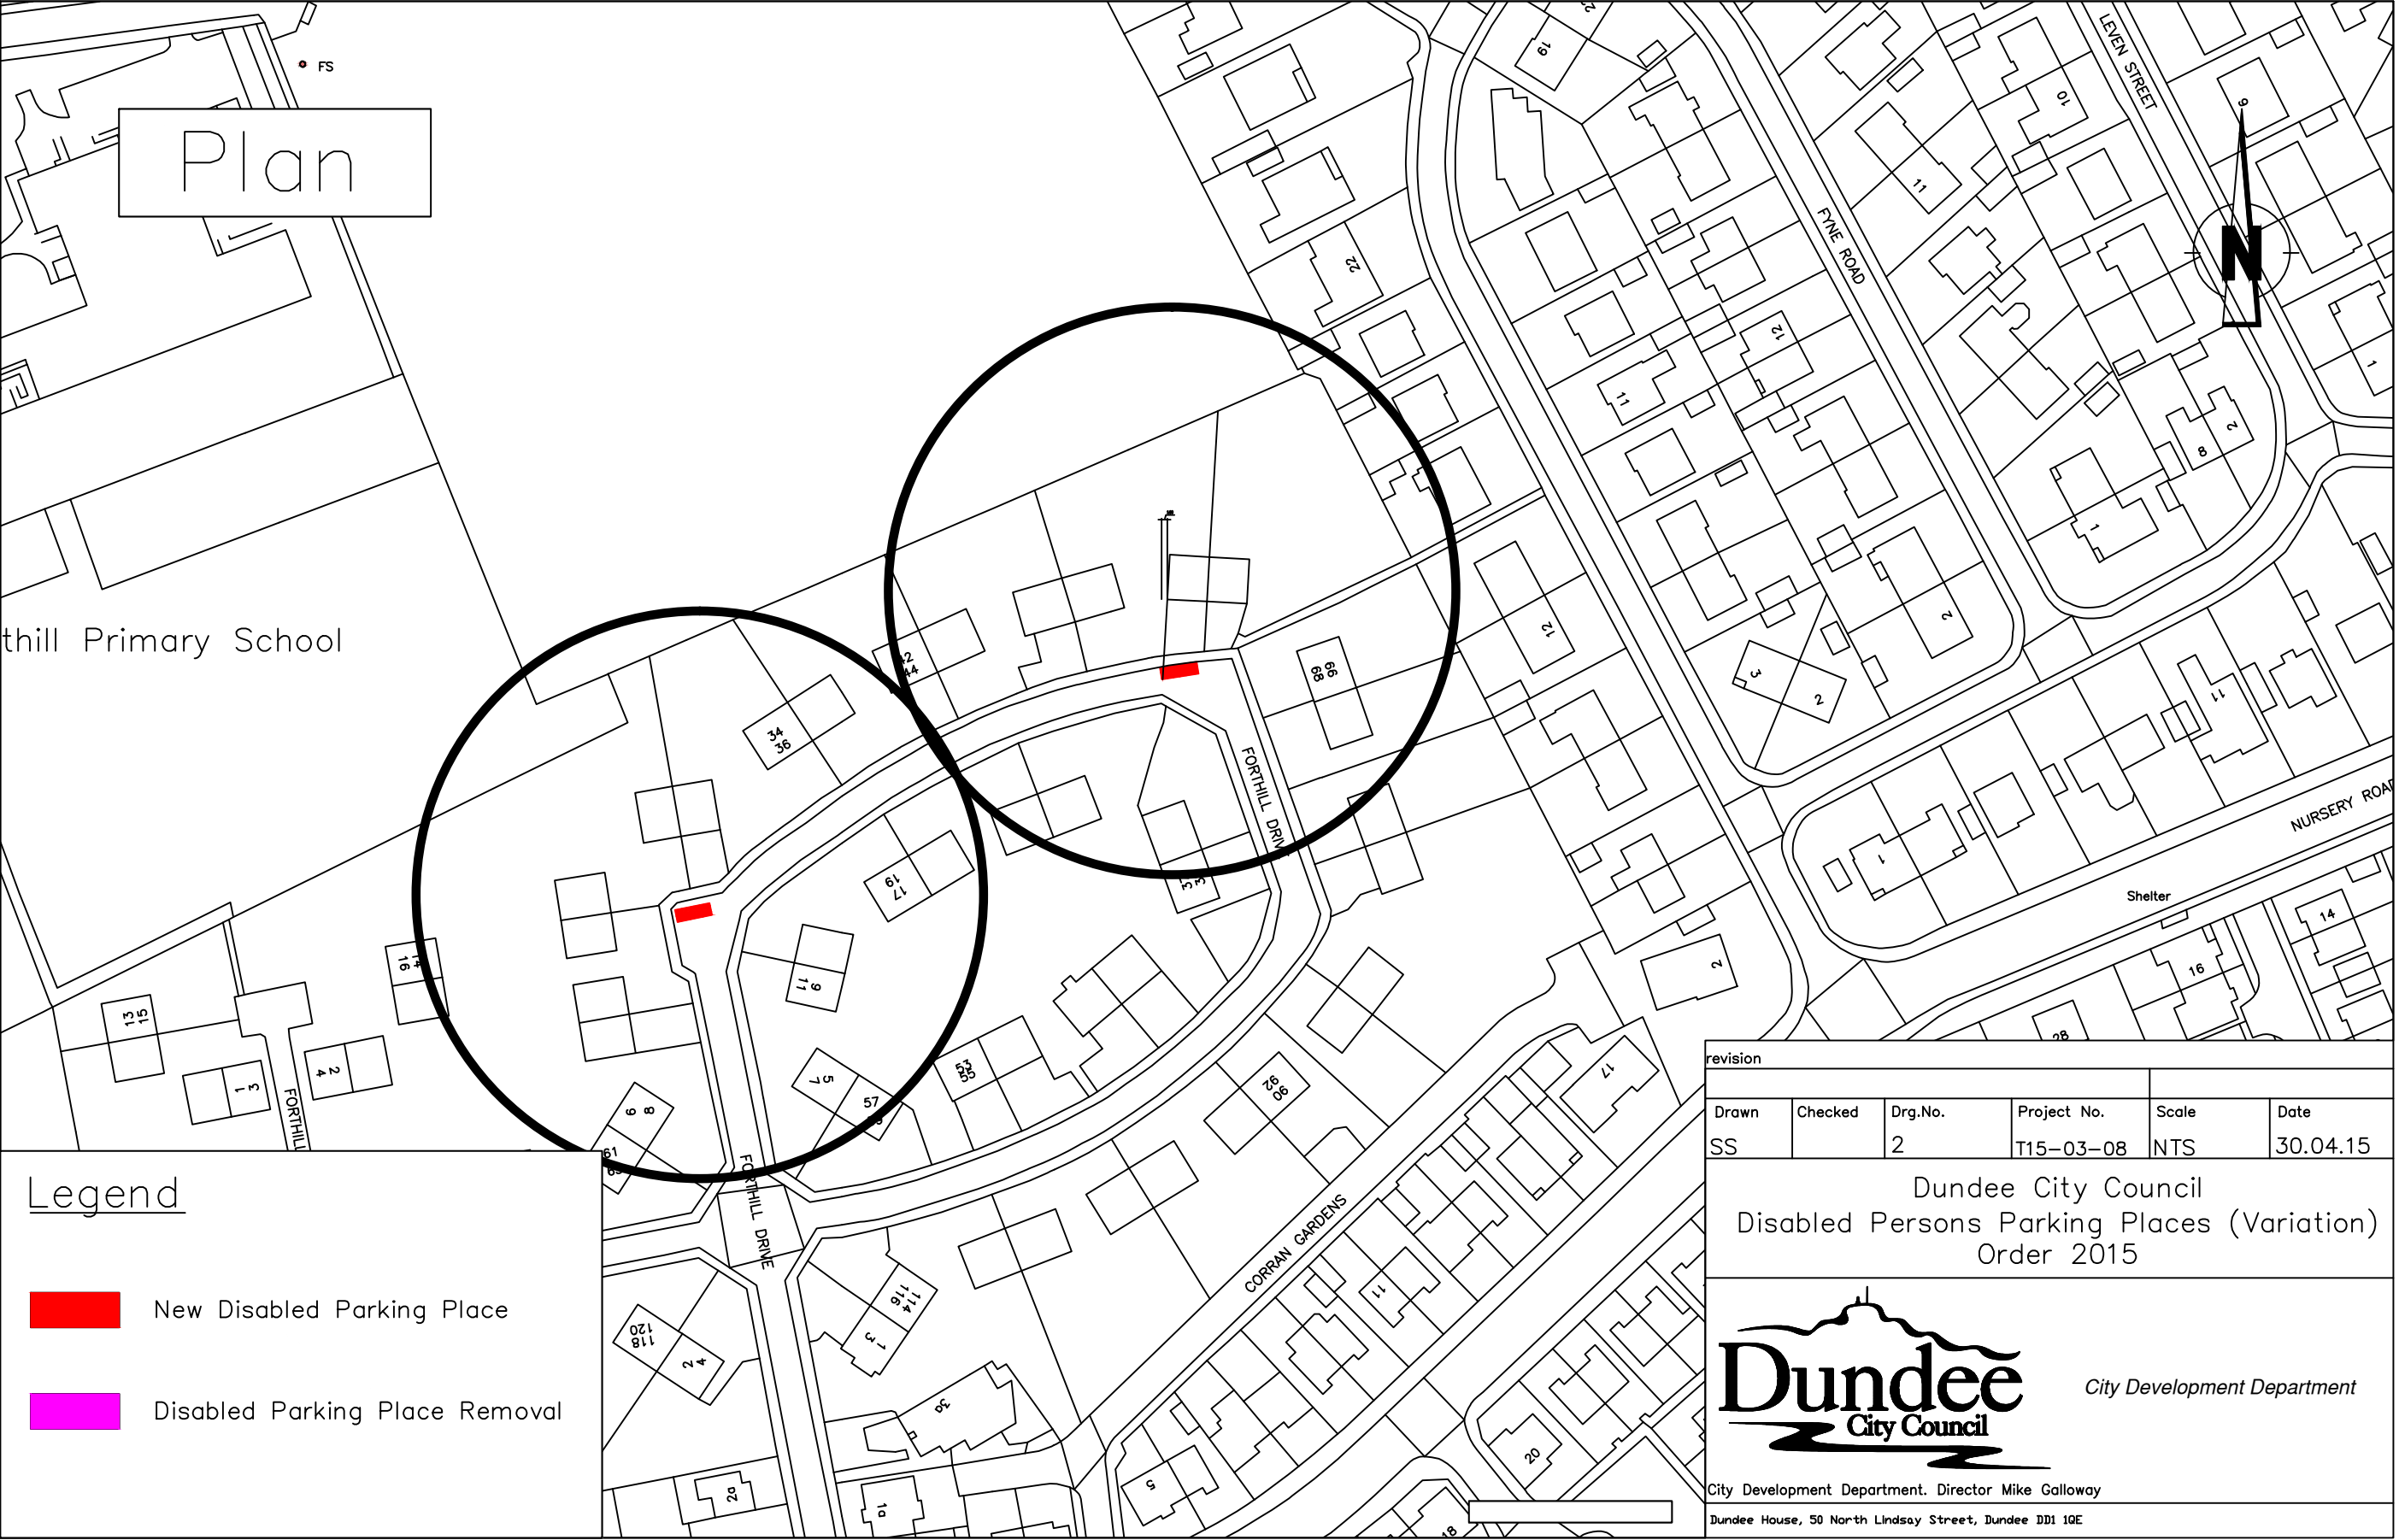

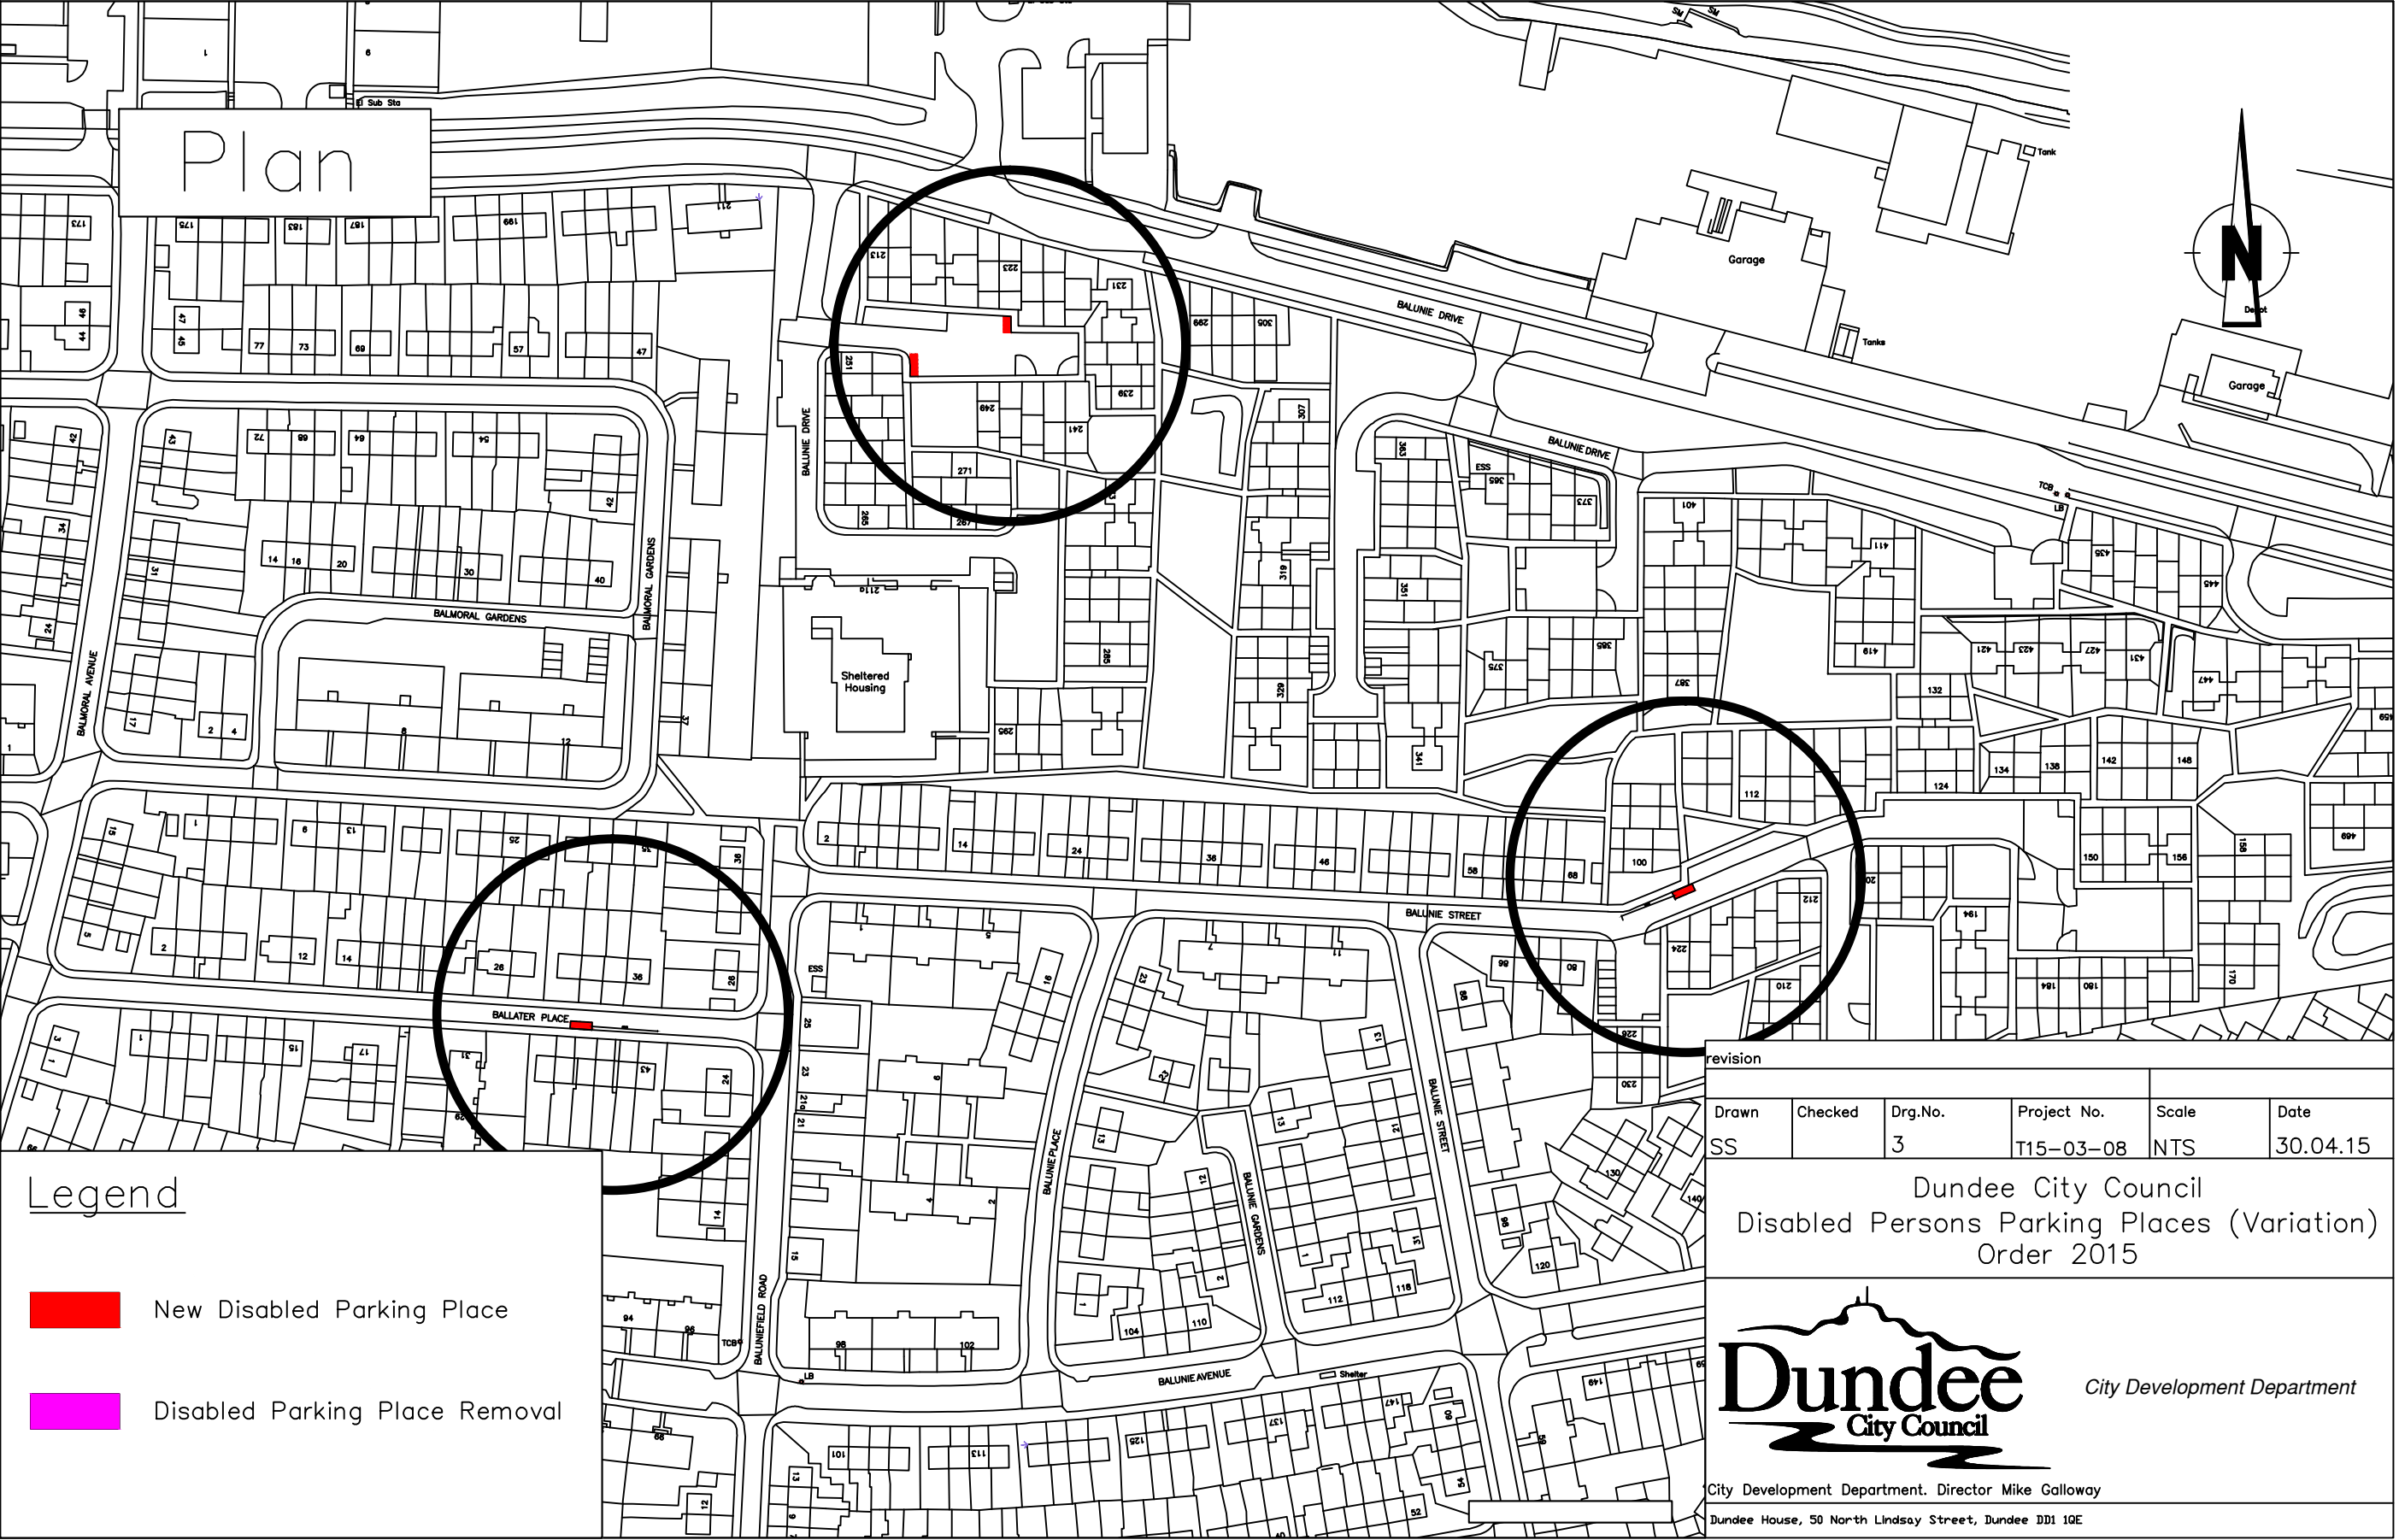

Legend



New Disabled Parking Place



Disabled Parking Place Removal


revision					
Drawn	Checked	Drg.No.	Project No.	Scale	Date
SS		3	T15-03-08	NTS	30.04.15

Dundee City Council
Disabled Persons Parking Places (Variation)
Order 2015



City Development Department

City Development Department. Director Mike Galloway
Dundee House, 50 North Lindsay Street, Dundee DD1 1QE

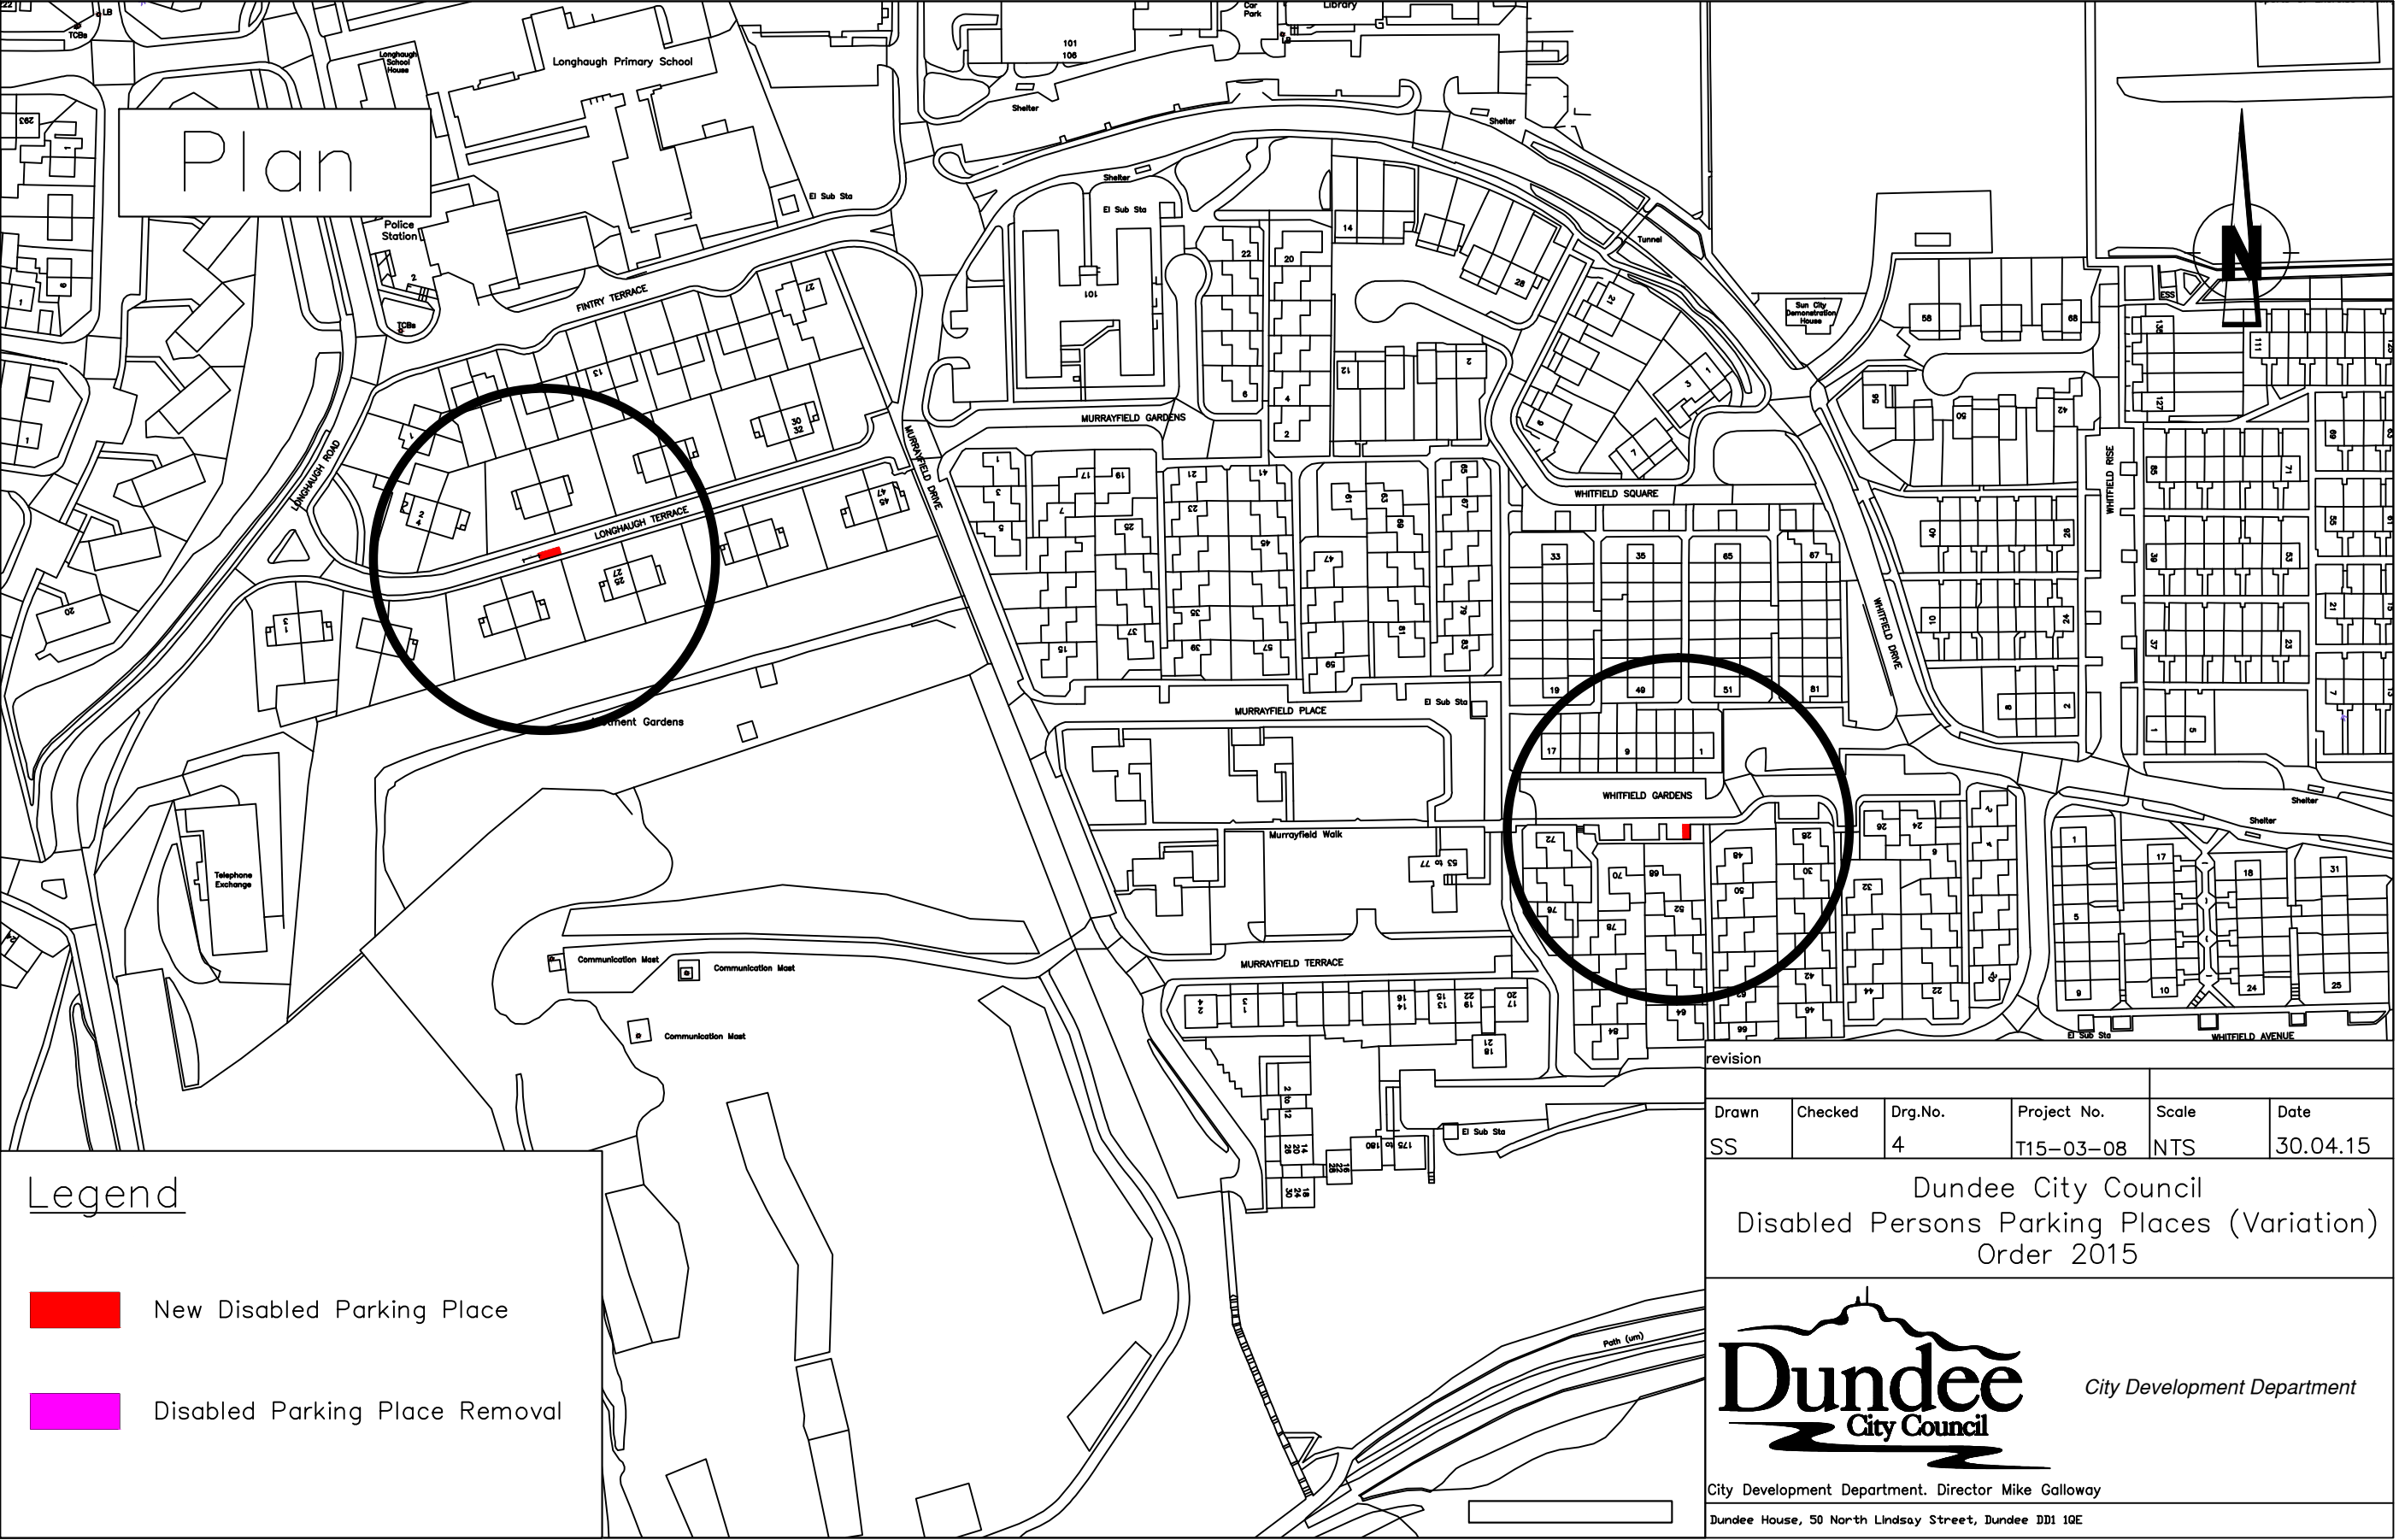

Legend



New Disabled Parking Place



Disabled Parking Place Removal

revision					
Drawn	Checked	Drg.No.	Project No.	Scale	Date
SS		4	T15-03-08	NTS	30.04.15

Dundee City Council
Disabled Persons Parking Places (Variation)
Order 2015



City Development Department

City Development Department. Director Mike Galloway
Dundee House, 50 North Lindsay Street, Dundee DD1 1QE

Plan

Legend

- New Disabled Parking Place
- Disabled Parking Place Removal

Dundee City Council
City Development Department

revision
Drawn SS Checked Drg.No. 5 Project No. T15-03-08 Scale NTS Date 30.04.15

Dundee City Council
Disabled Persons Parking Places (Variation)
Order 2015

City Development Department. Director Mike Galloway
Dundee House, 50 North Lindsay Street, Dundee DD1 1QE

Legend

 New Disabled Parking Place

 Disabled Parking Place Removal

revision					
Drawn	Checked	Drg.No.	Project No.	Scale	Date
SS		5	T15-03-08	NTS	30.04.15


Dundee City Council
Disabled Persons Parking Places (Variation)
Order 2015



Bundee *City Development Department*

City Development Department. Director Mike Galloway

Dundee House, 50 North Lindsay Street, Dundee DD1 1QE

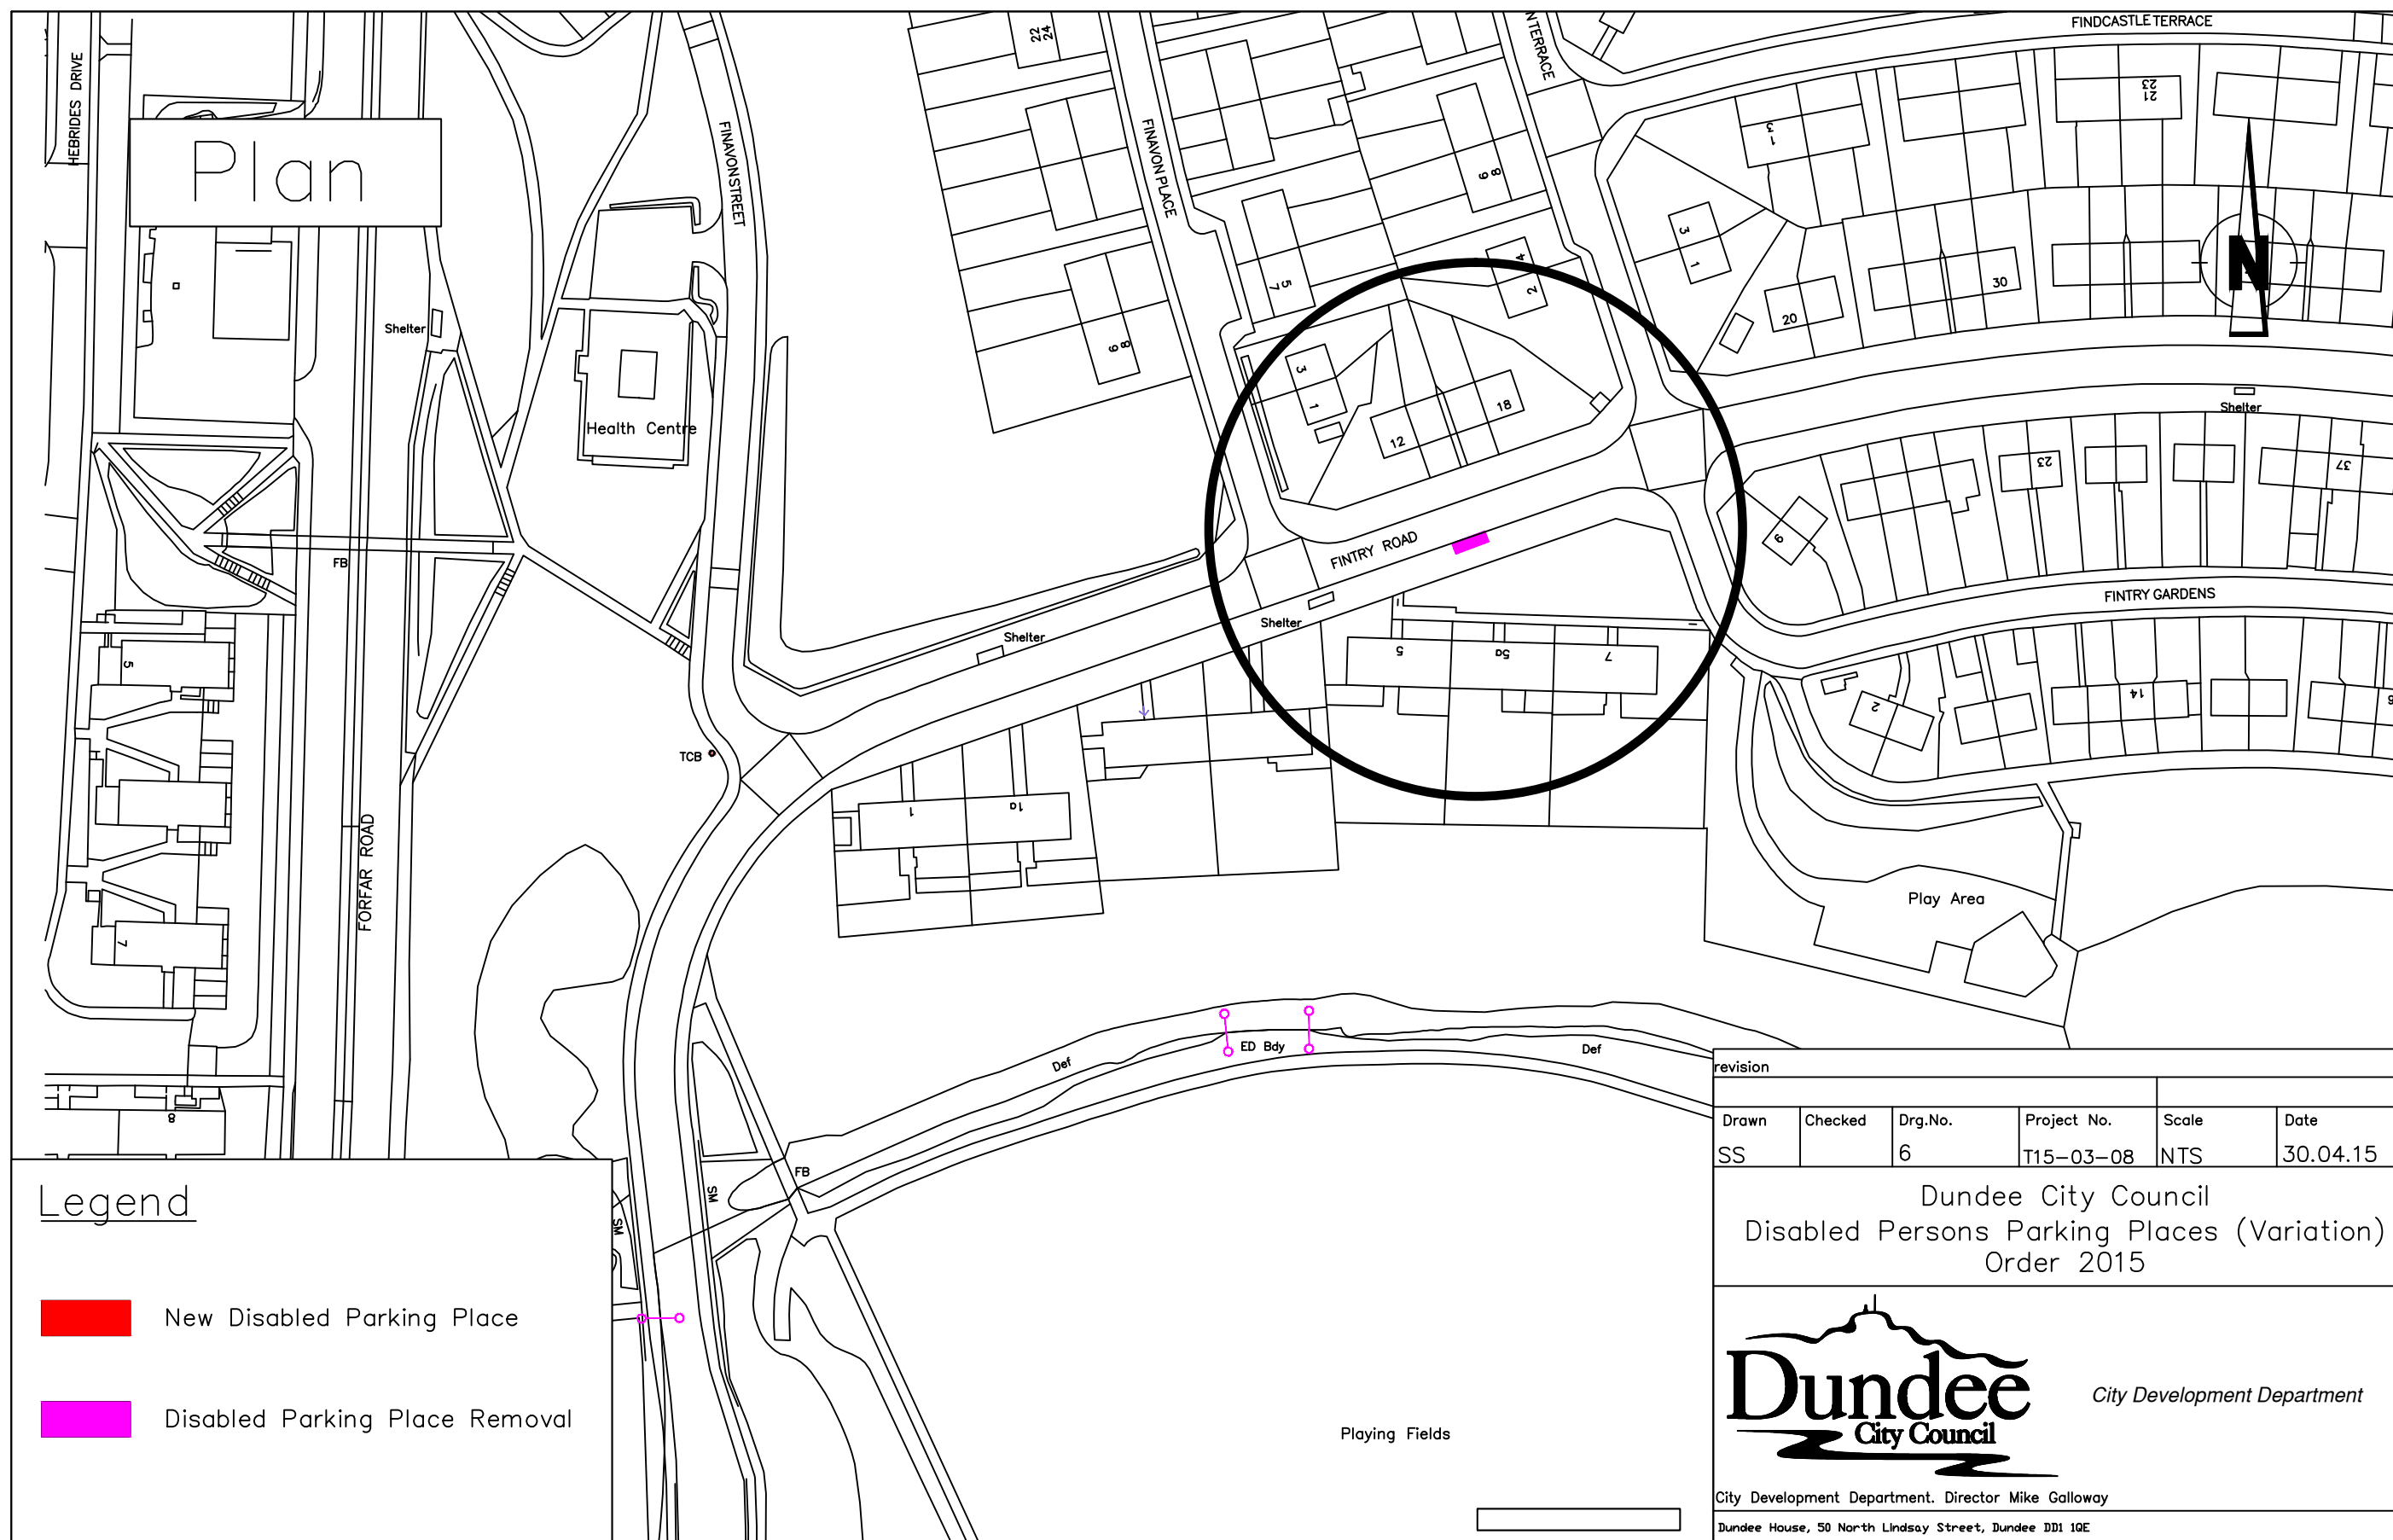

Plan



LINLATHEN

LOMOND PLACE

LOMOND PLACE

RIDDELL TERRACE

BLACKLOCK CRESCENT

BIRKS TERRACE

Rowantree Primary

ESS

PITKERRIO DRIVE

BALLOCHMYLE DRIVE

OWAY TERRACE

ROSSGIEL PLACE

MOSSGIEL PLACE

El Sub Sta

Legend



New Disabled Parking Place



Disabled Parking Place Removal

revision


Drawn	Checked	Drg.No.	Project No.	Scale	Date
SS		7	T15-03-08	NTS	30.04.15

Dundee City Council
Disabled Persons Parking Places (Variation)
Order 2015



City Development Department

City Development Department. Director Mike Galloway
Dundee House, 50 North Lindsay Street, Dundee DD1 1QE

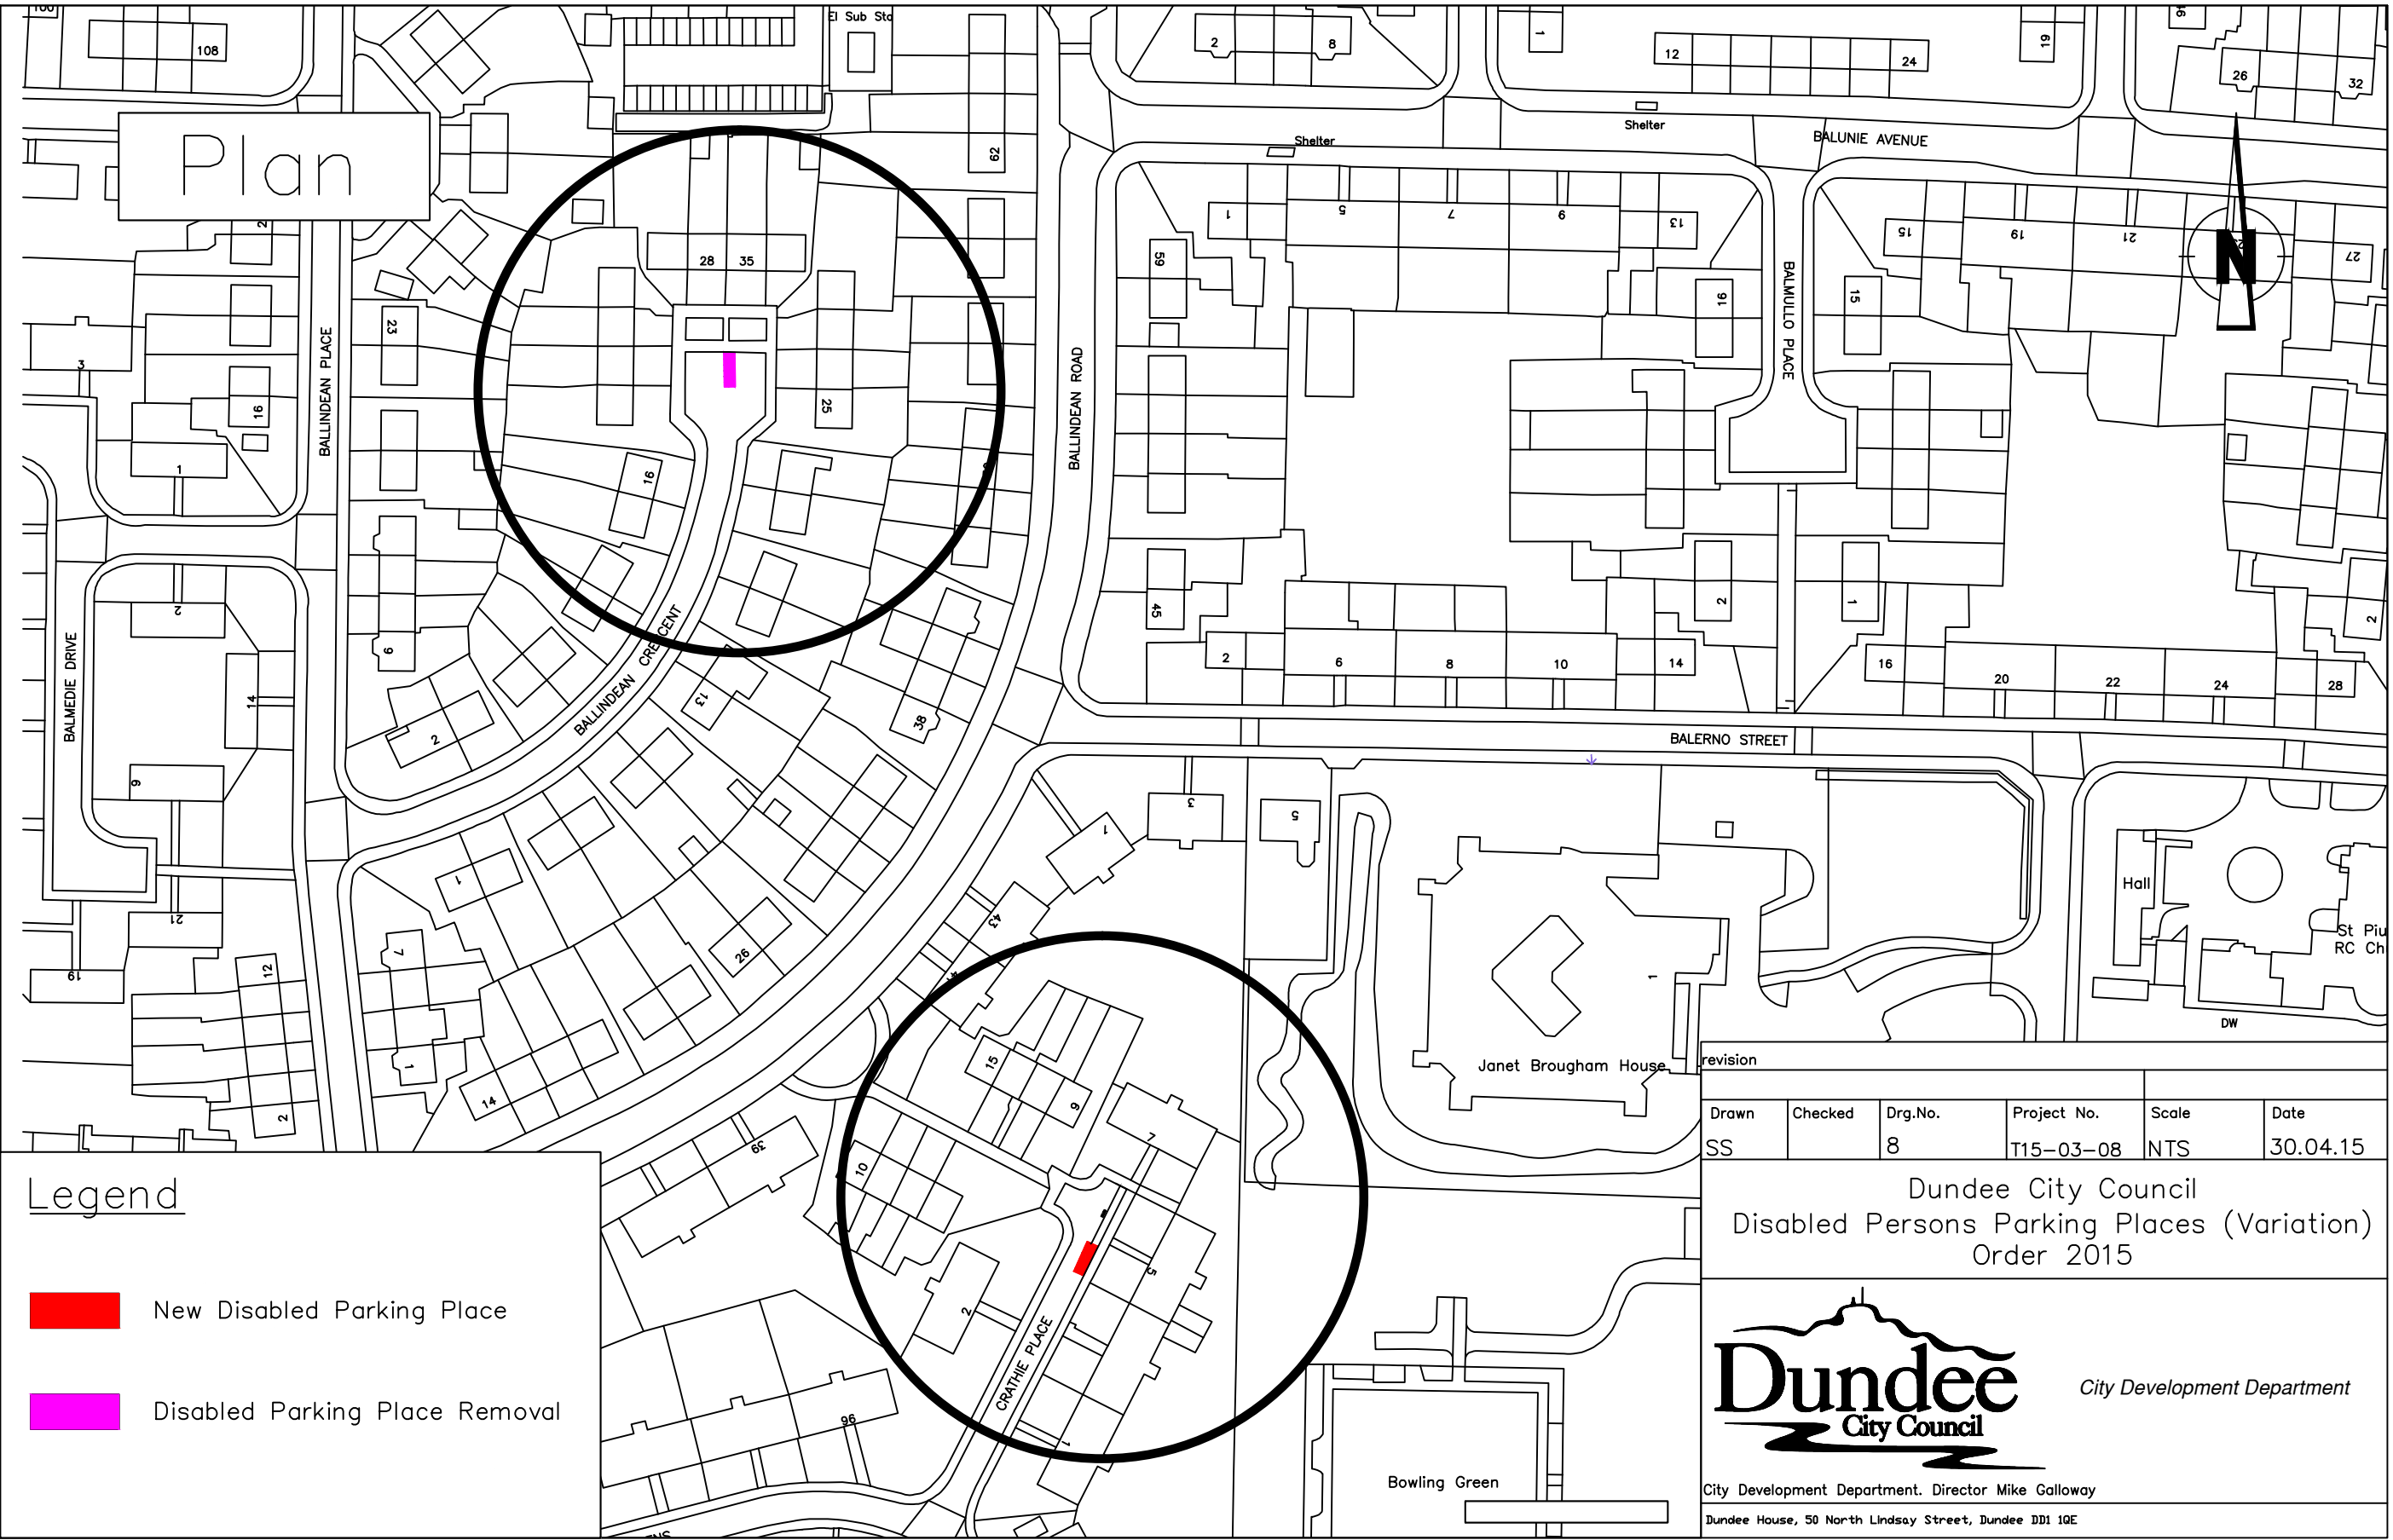

Legend





New Disabled Parking Place





Disabled Parking Place Removal


revision					
Drawn	Checked	Drg.No.	Project No.	Scale	Date
SS		8	T15-03-08	NTS	30.04.15
Dundee City Council Disabled Persons Parking Places (Variation) Order 2015					
 <i>City Development Department</i>					
City Development Department. Director Mike Galloway Dundee House, 50 North Lindsay Street, Dundee DD1 1QE					

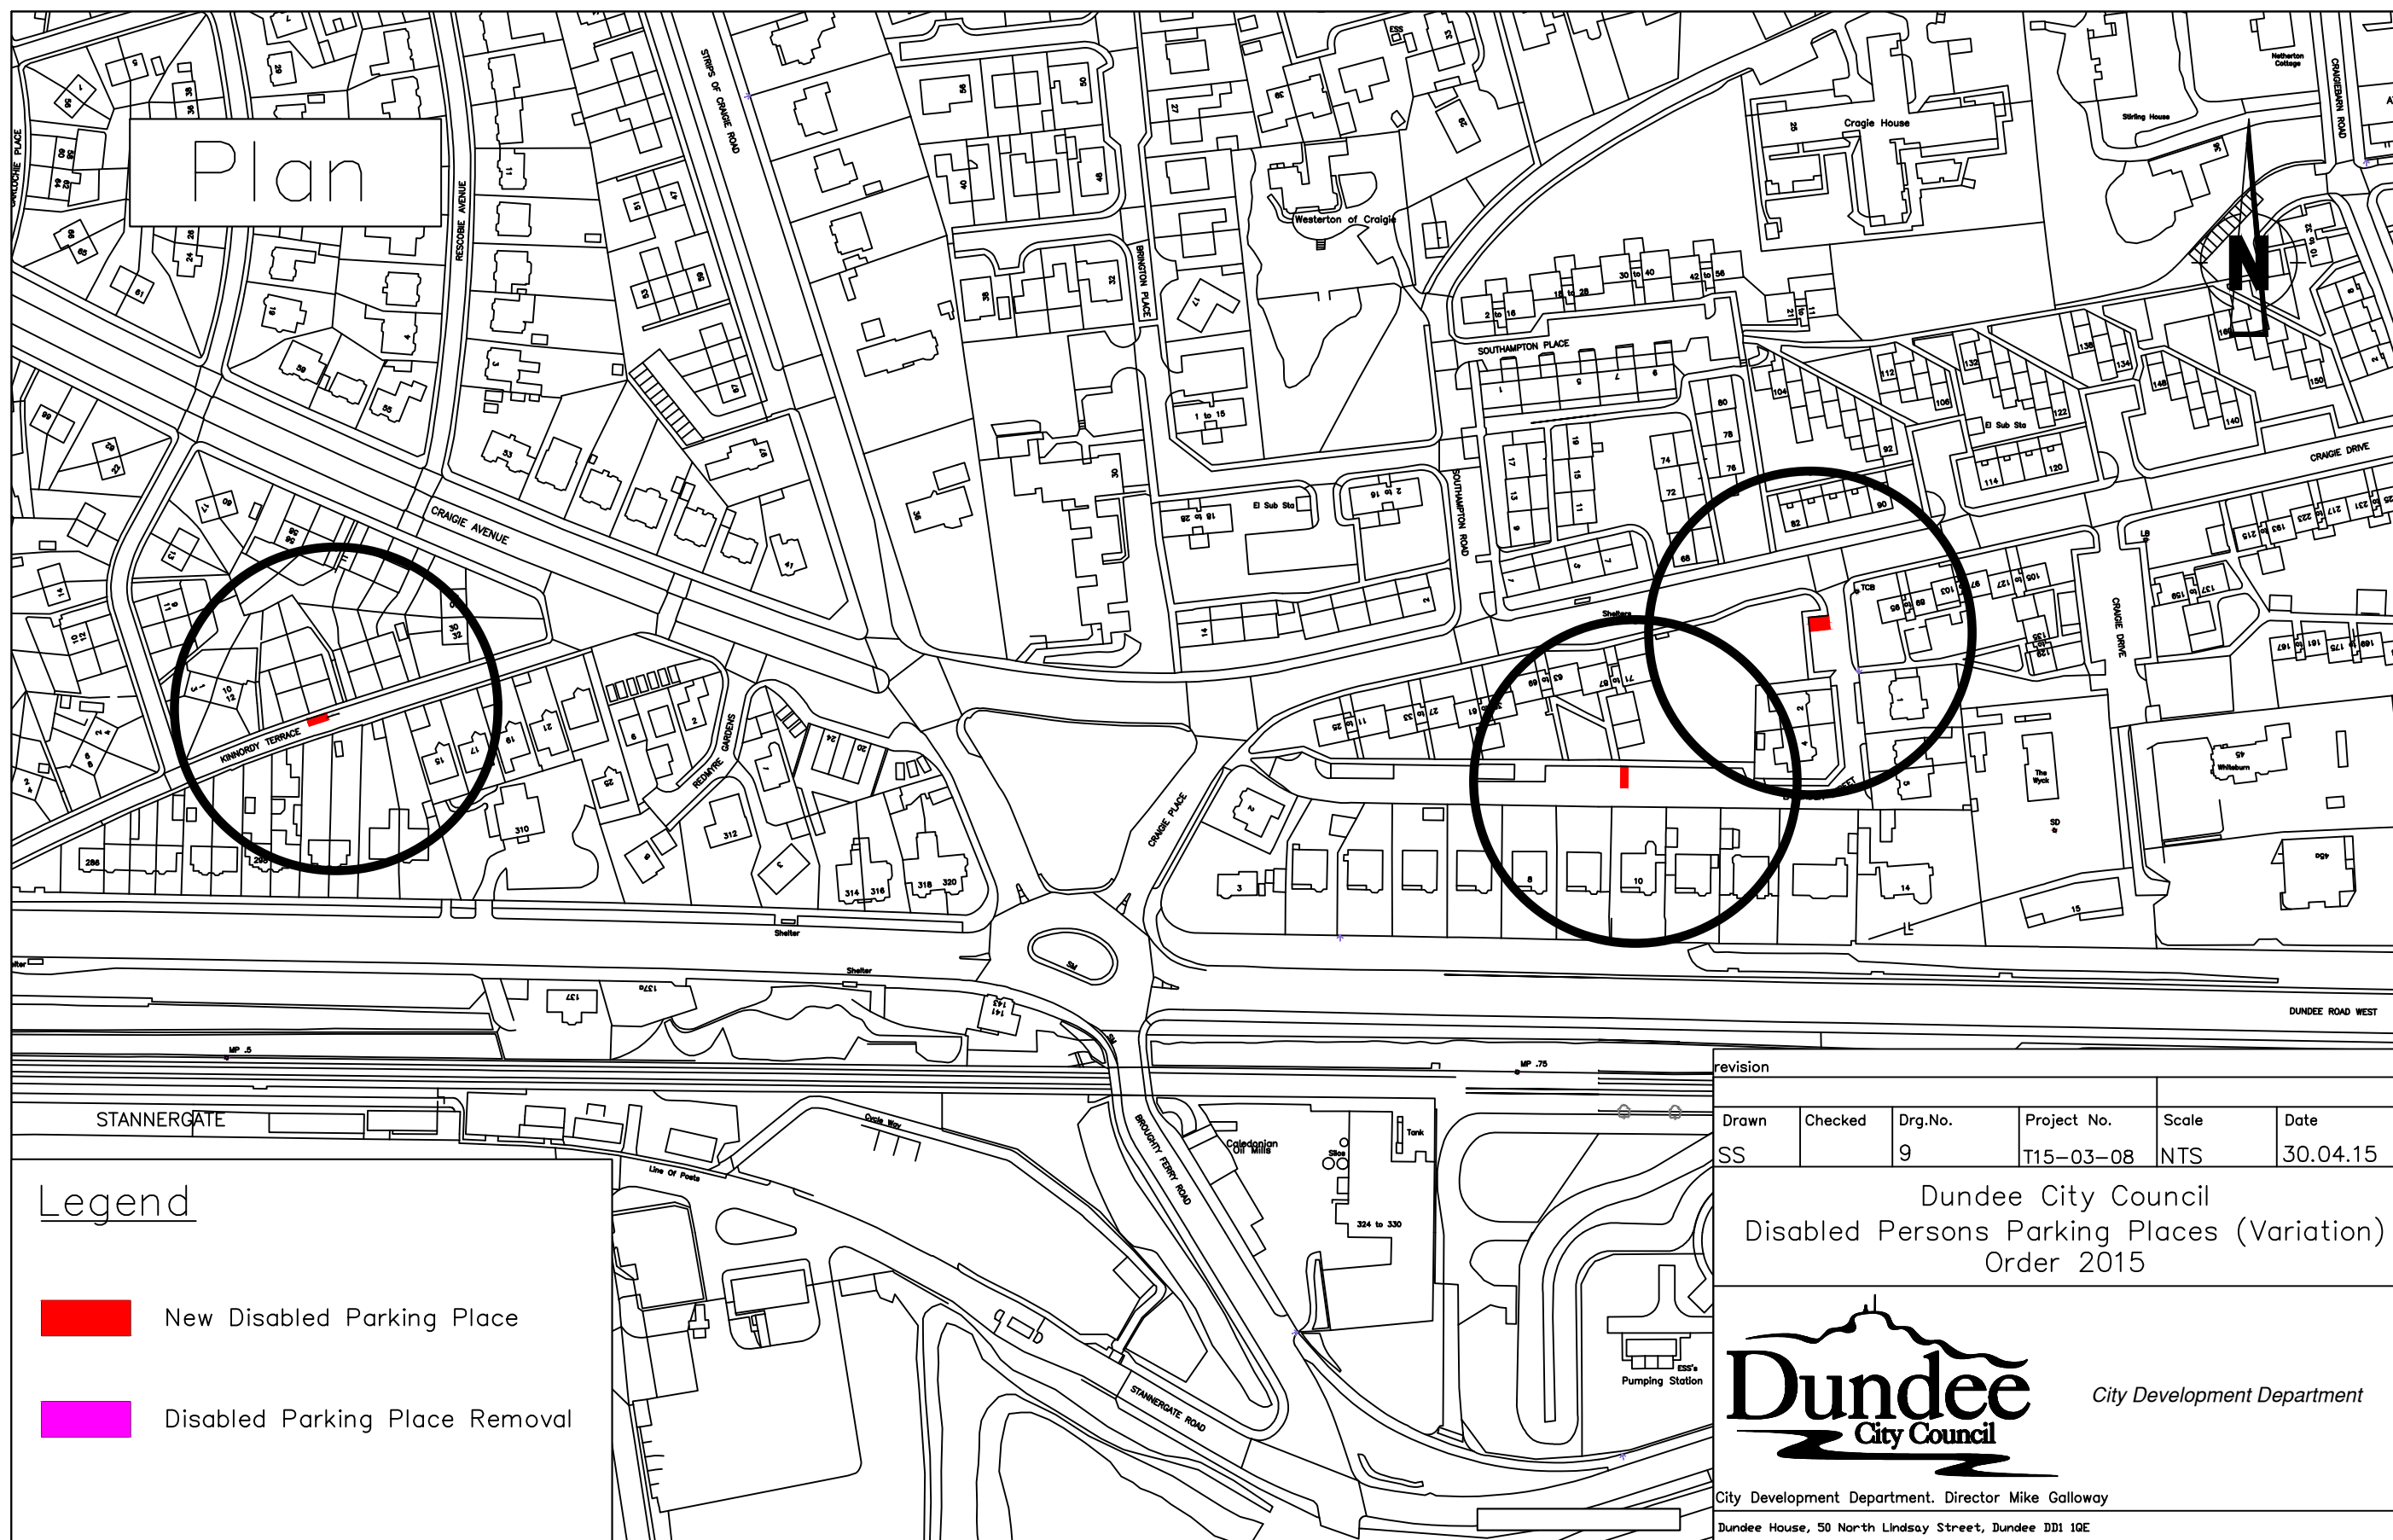

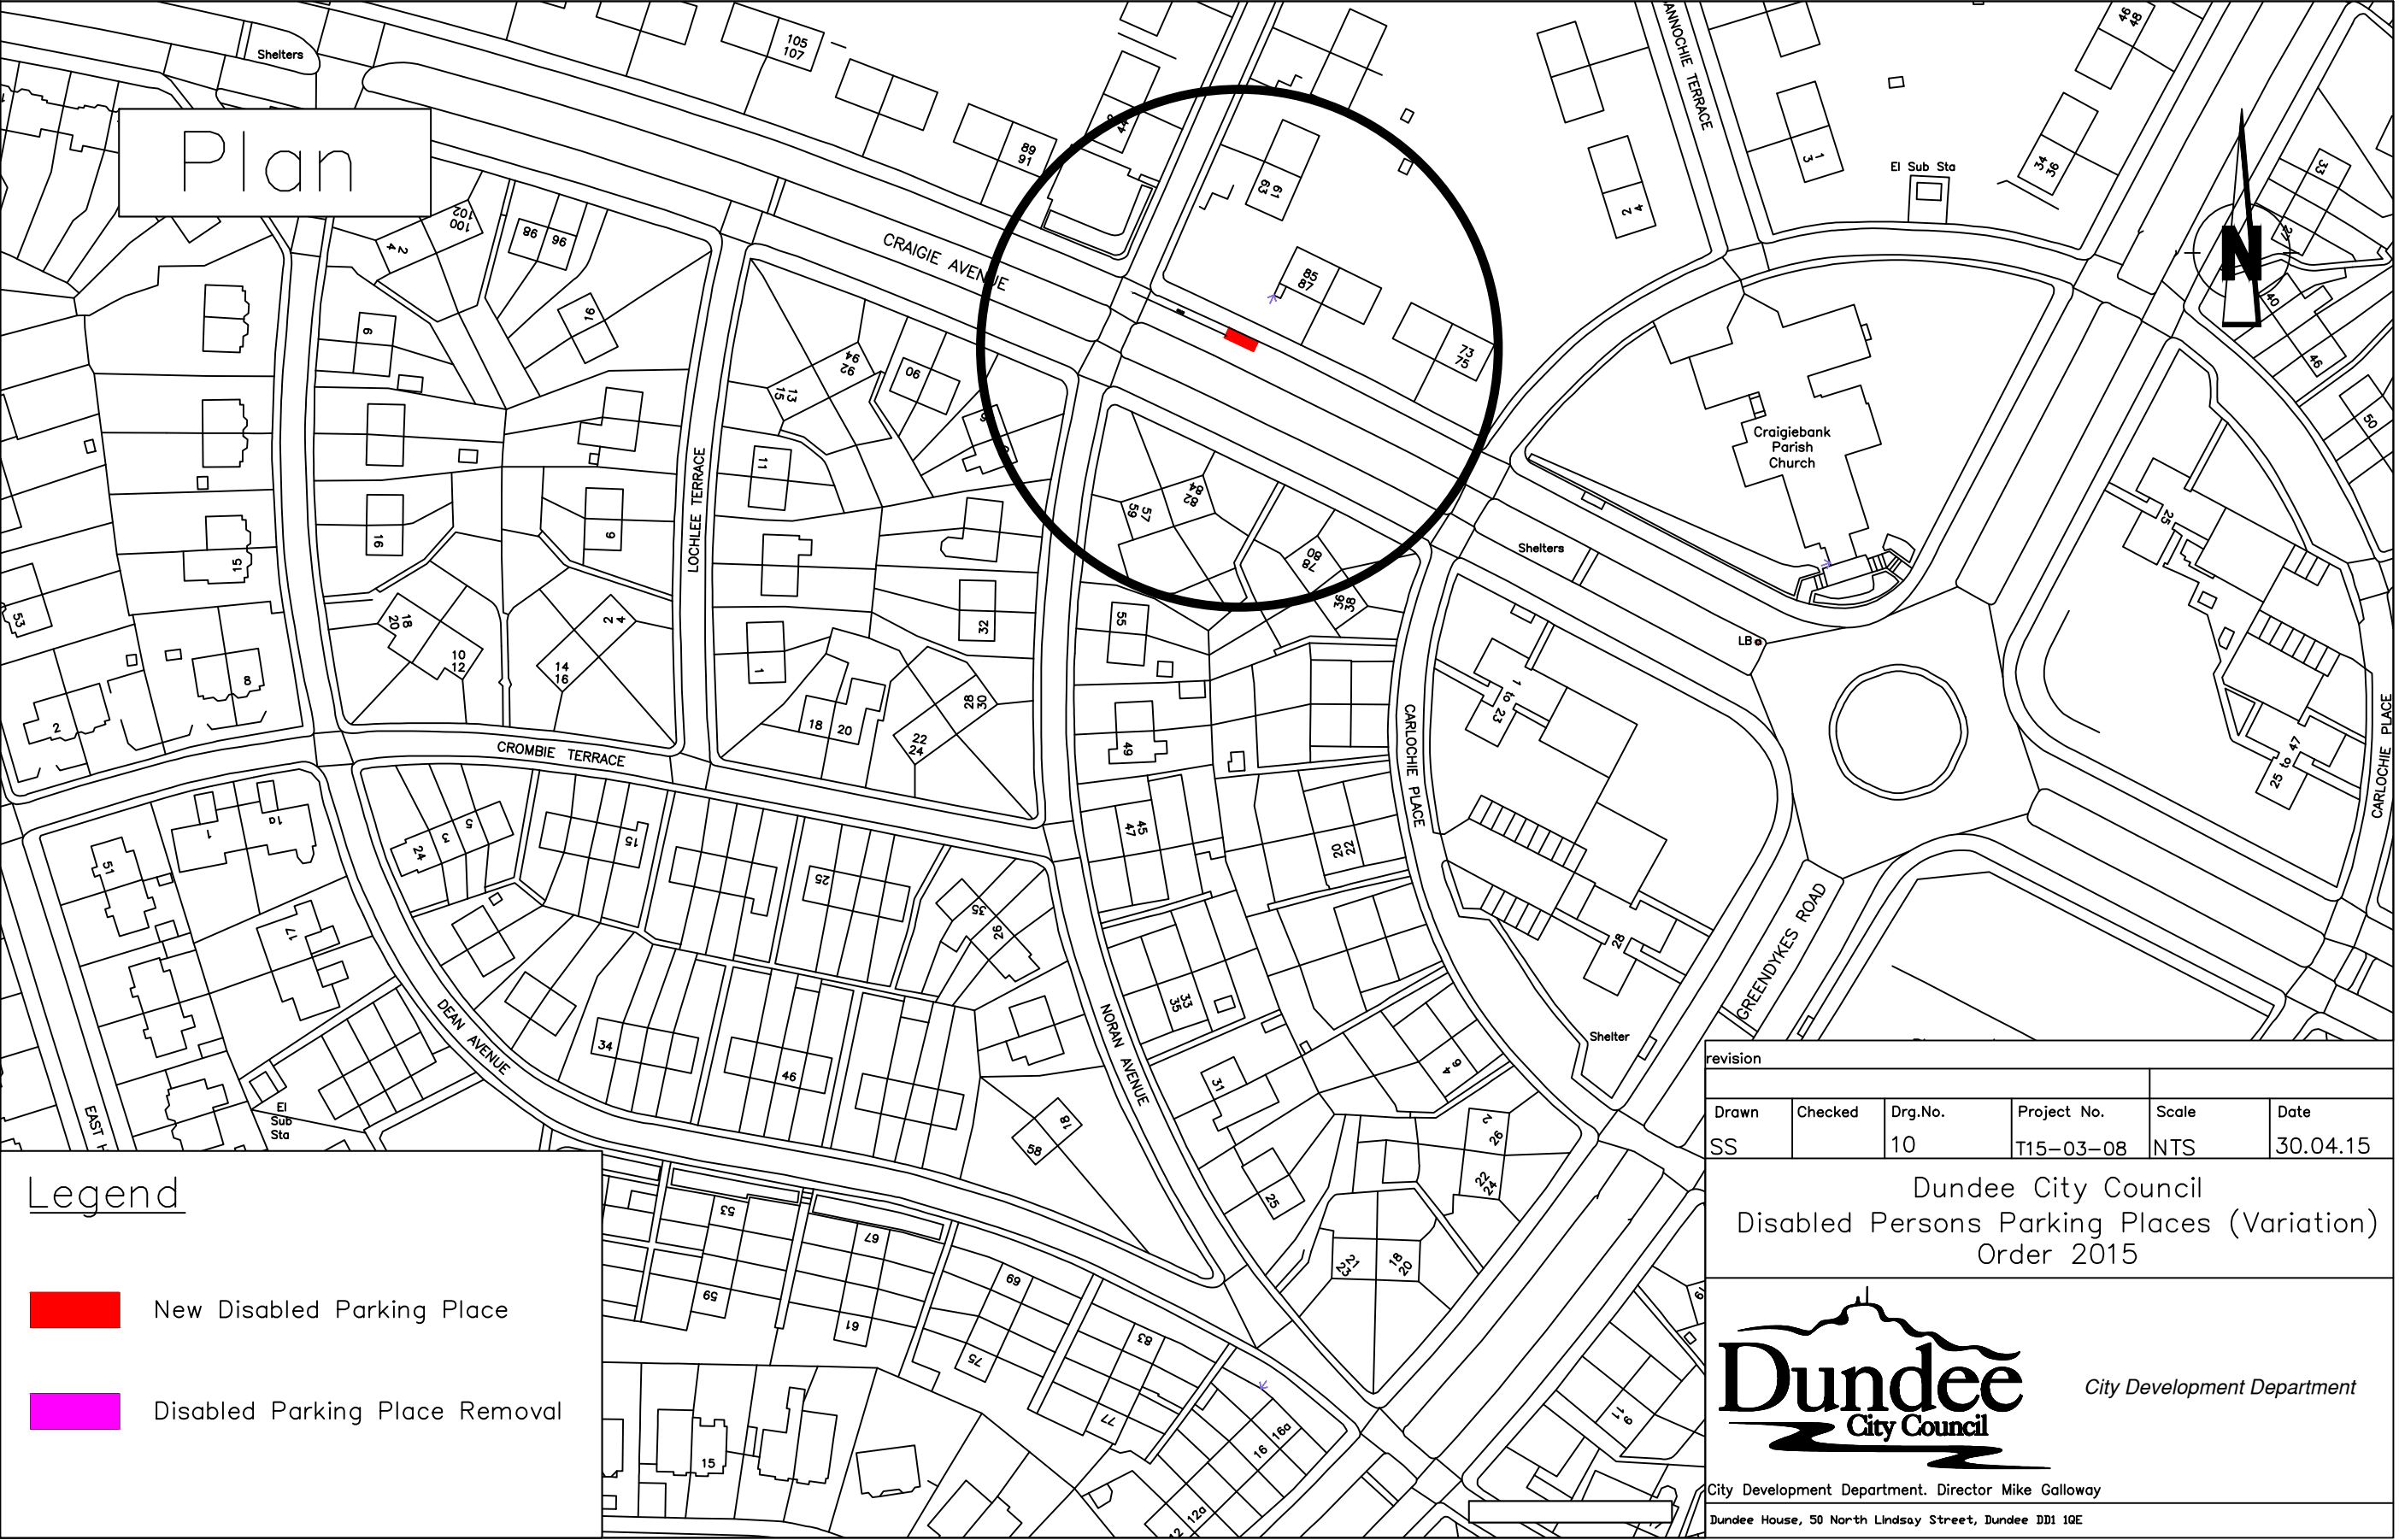

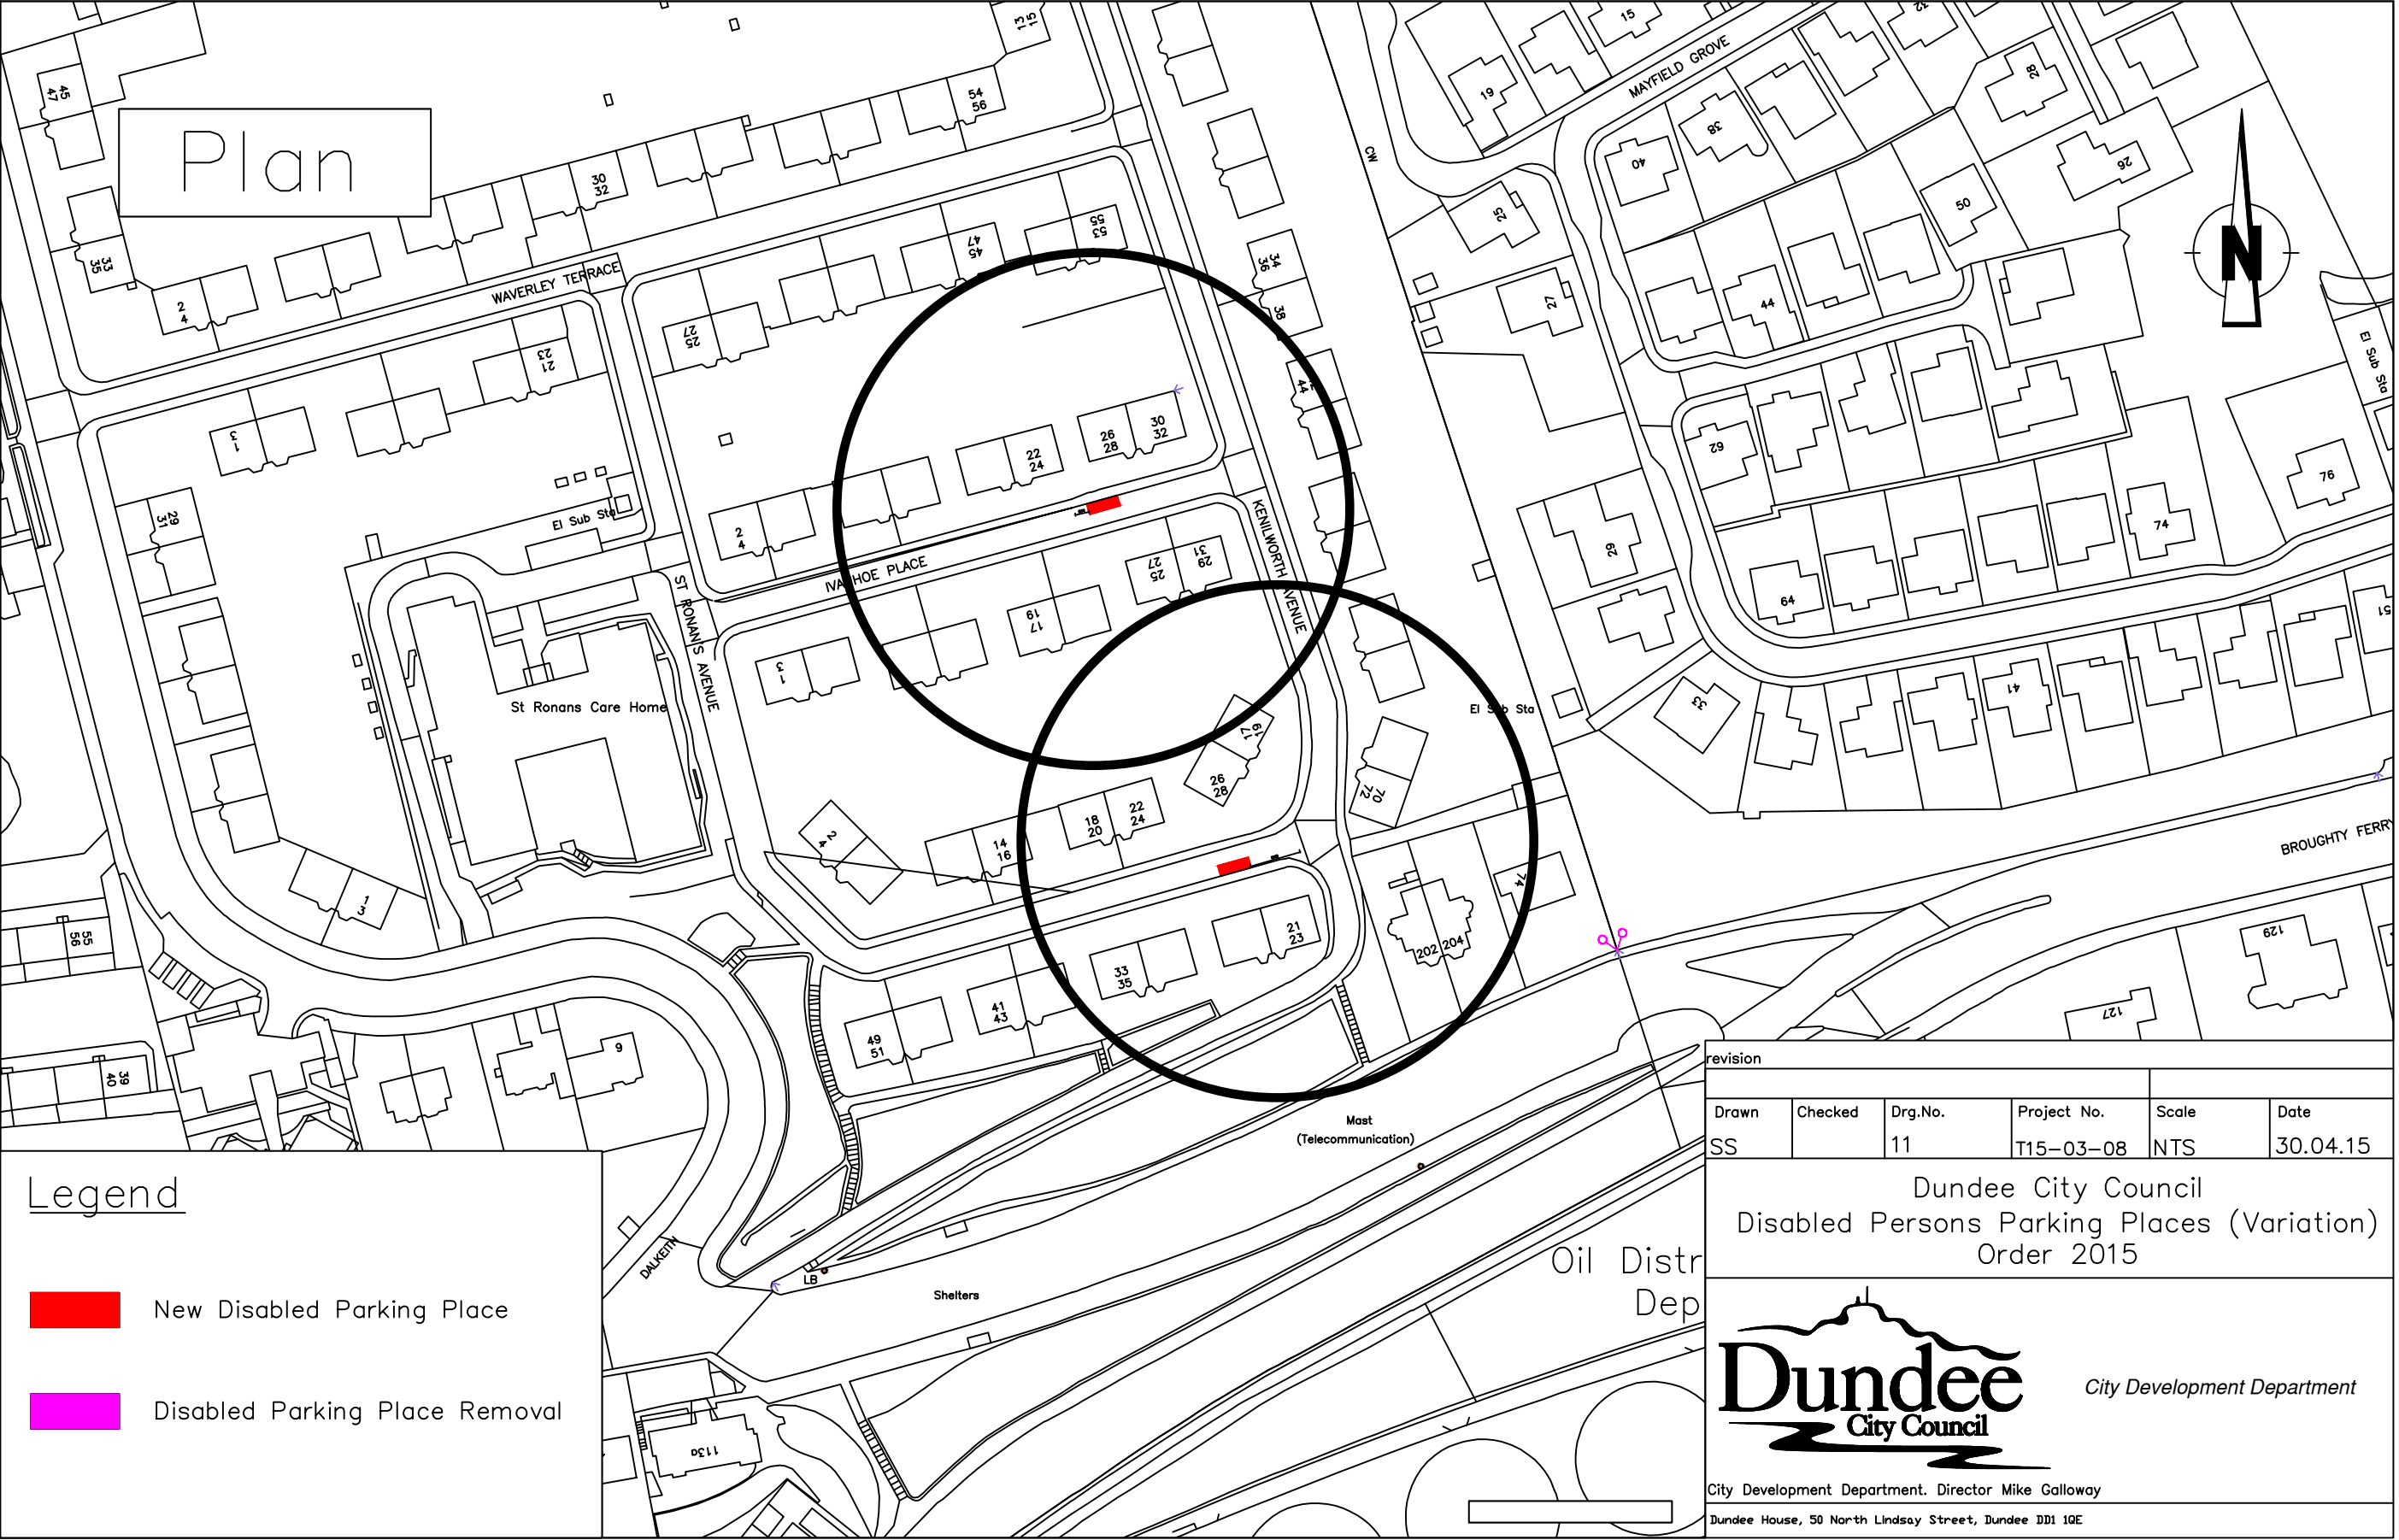

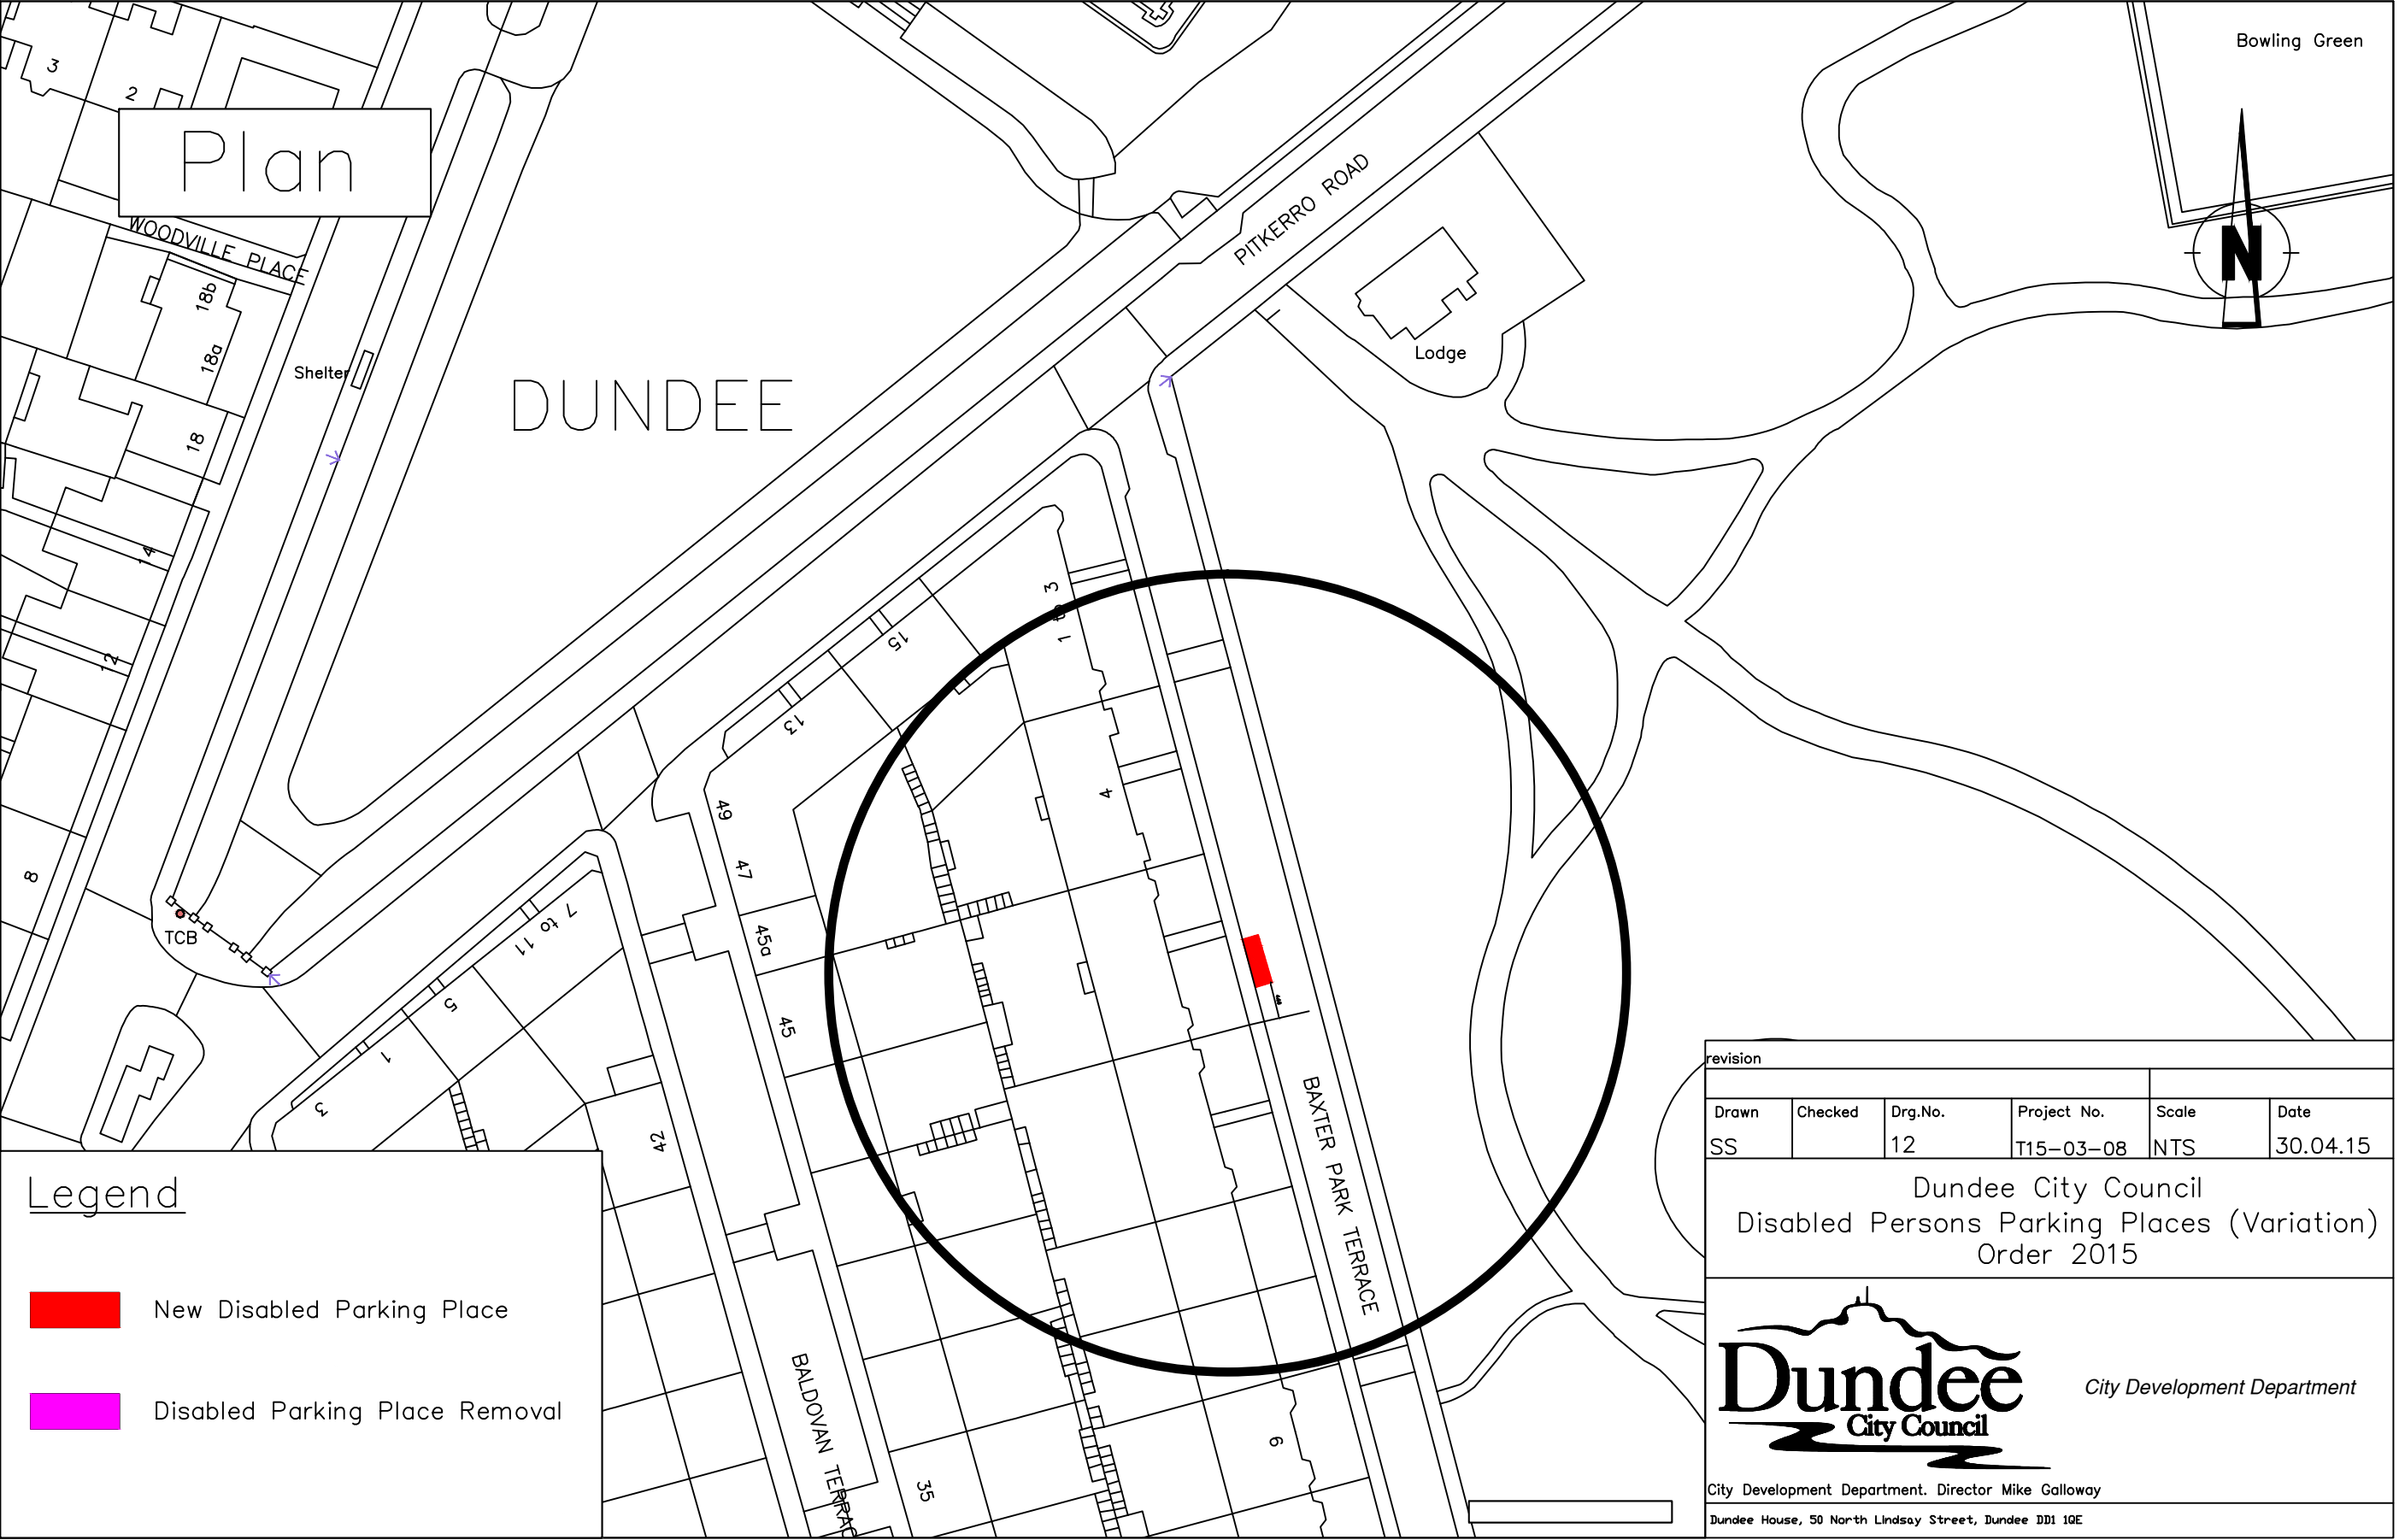

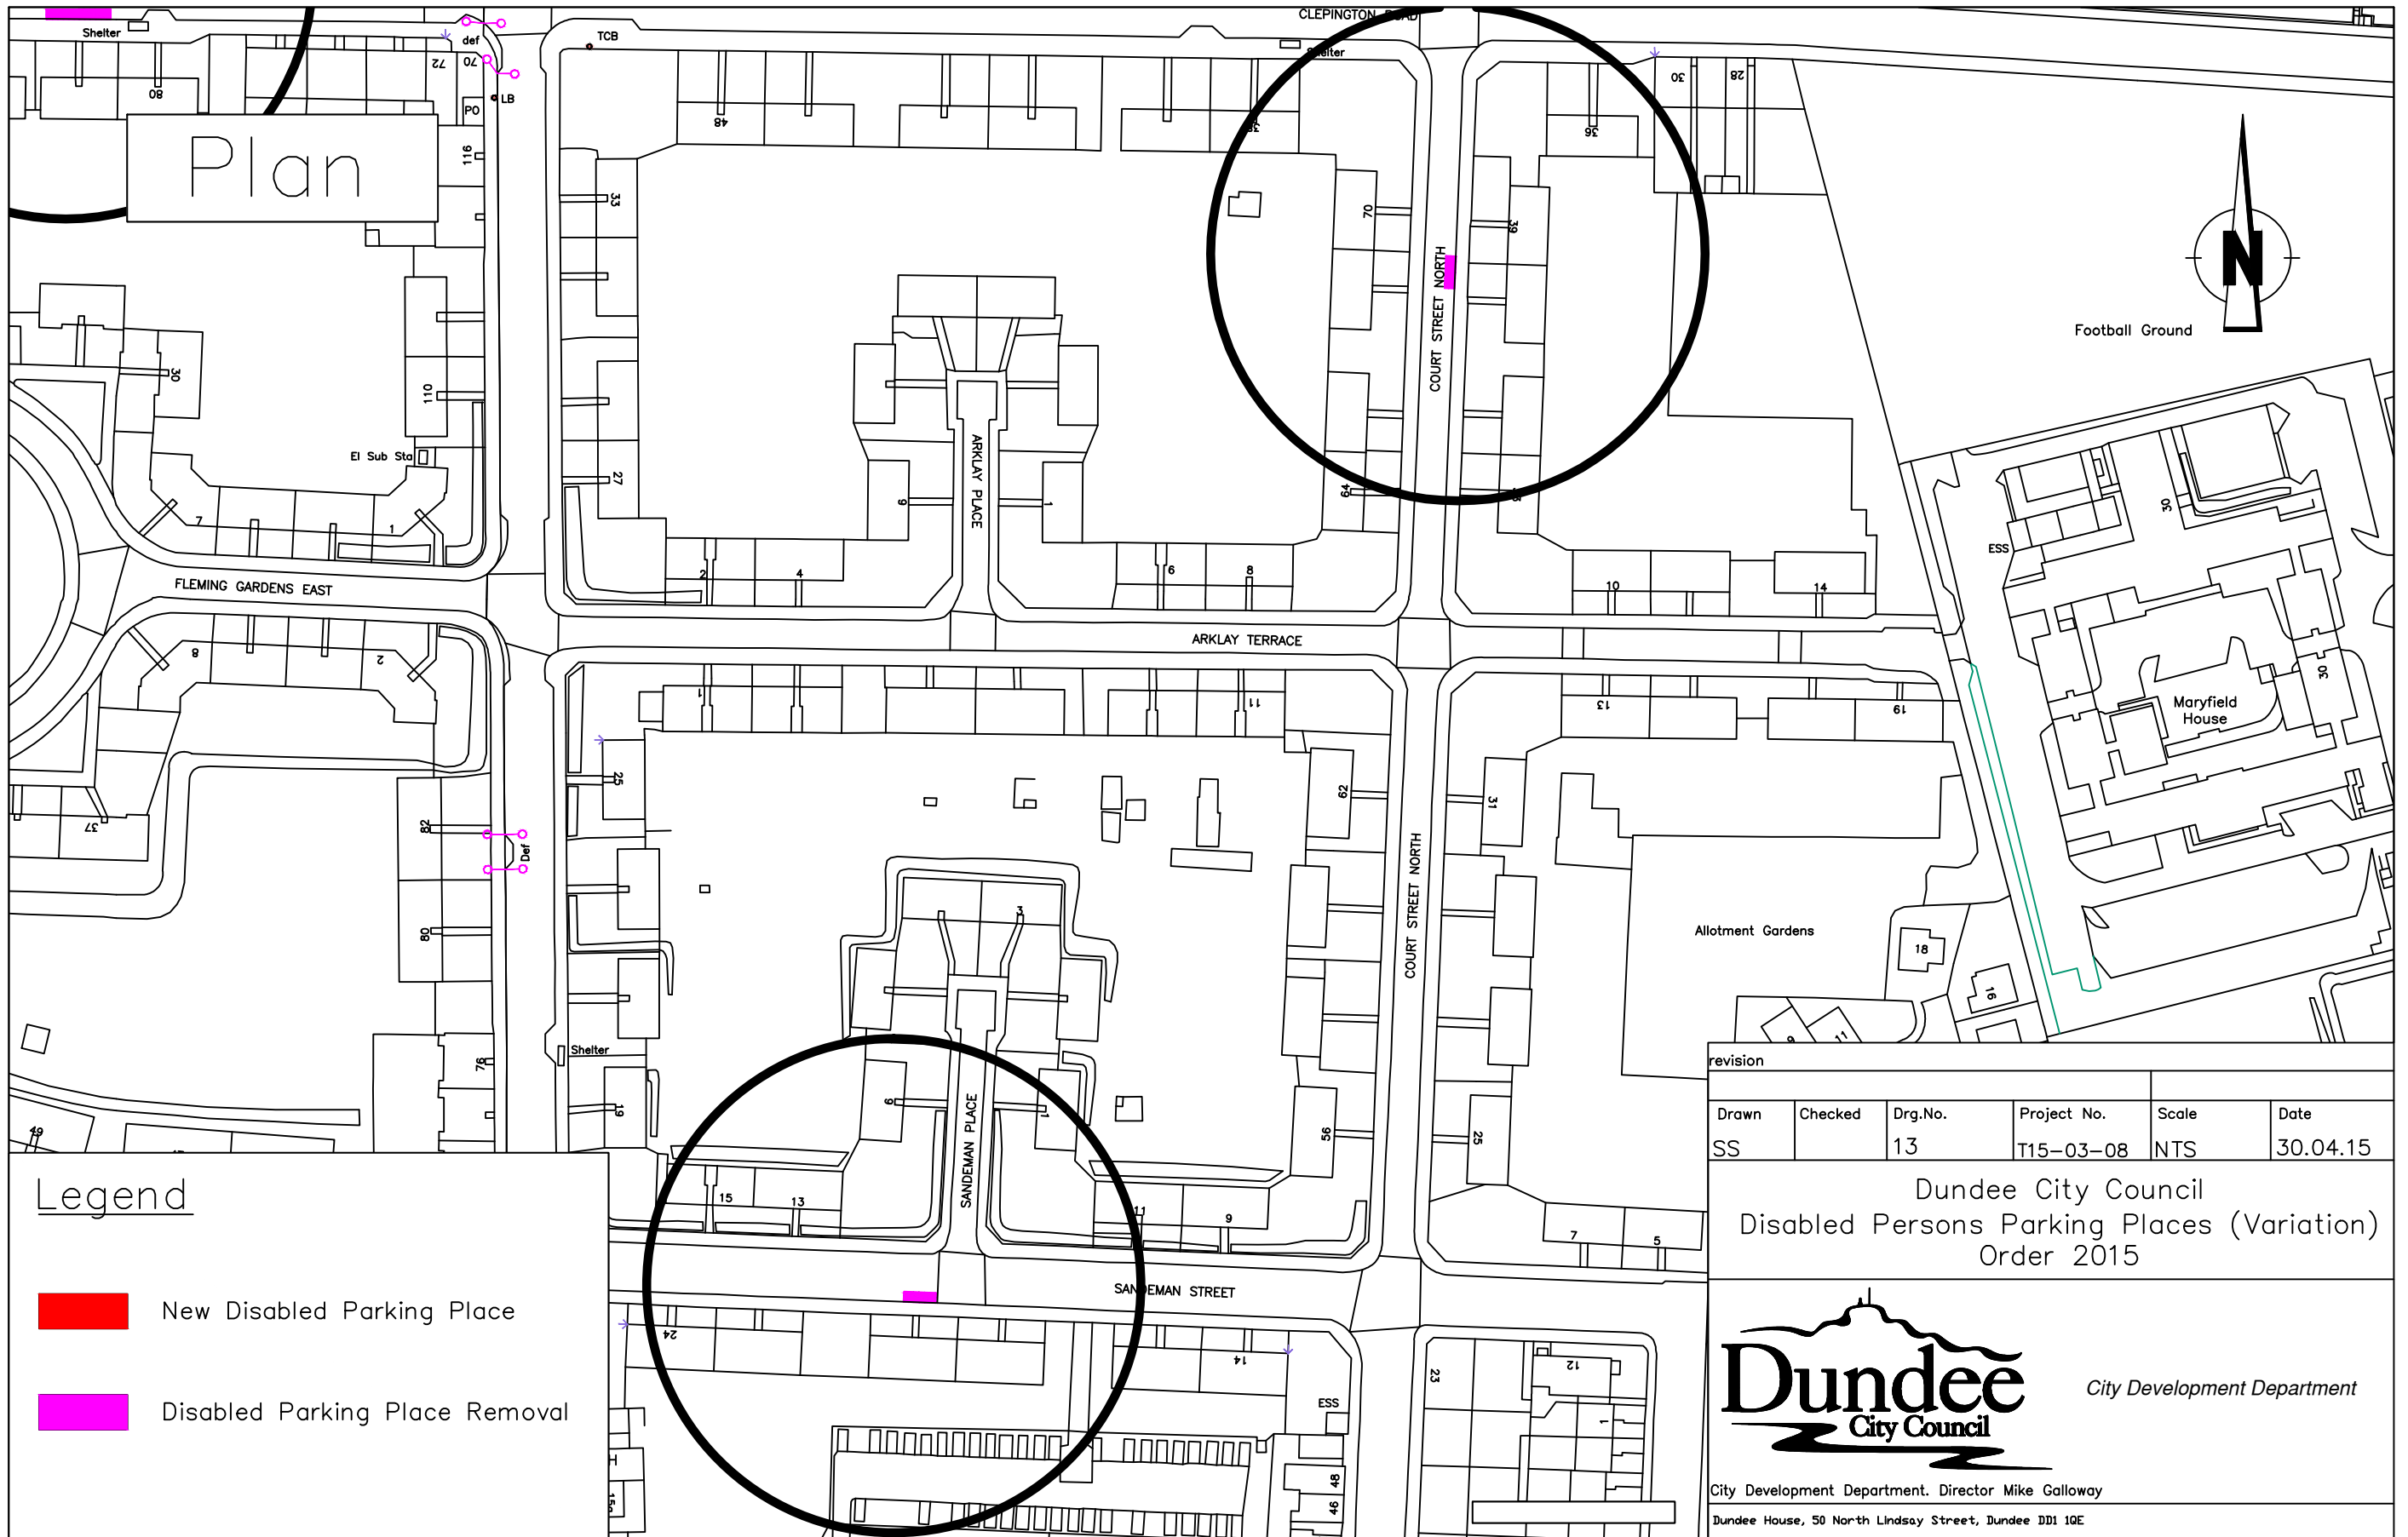

Legend


- New Disabled Parking Place
- Disabled Parking Place Removal

revision					
Drawn	Checked	Drg.No.	Project No.	Scale	Date
SS		13	T15-03-08	NTS	30.04.15

Dundee City Council
Disabled Persons Parking Places (Variation)
Order 2015

City Development Department

City Development Department. Director Mike Galloway
Dundee House, 50 North Lindsay Street, Dundee DD1 1QE

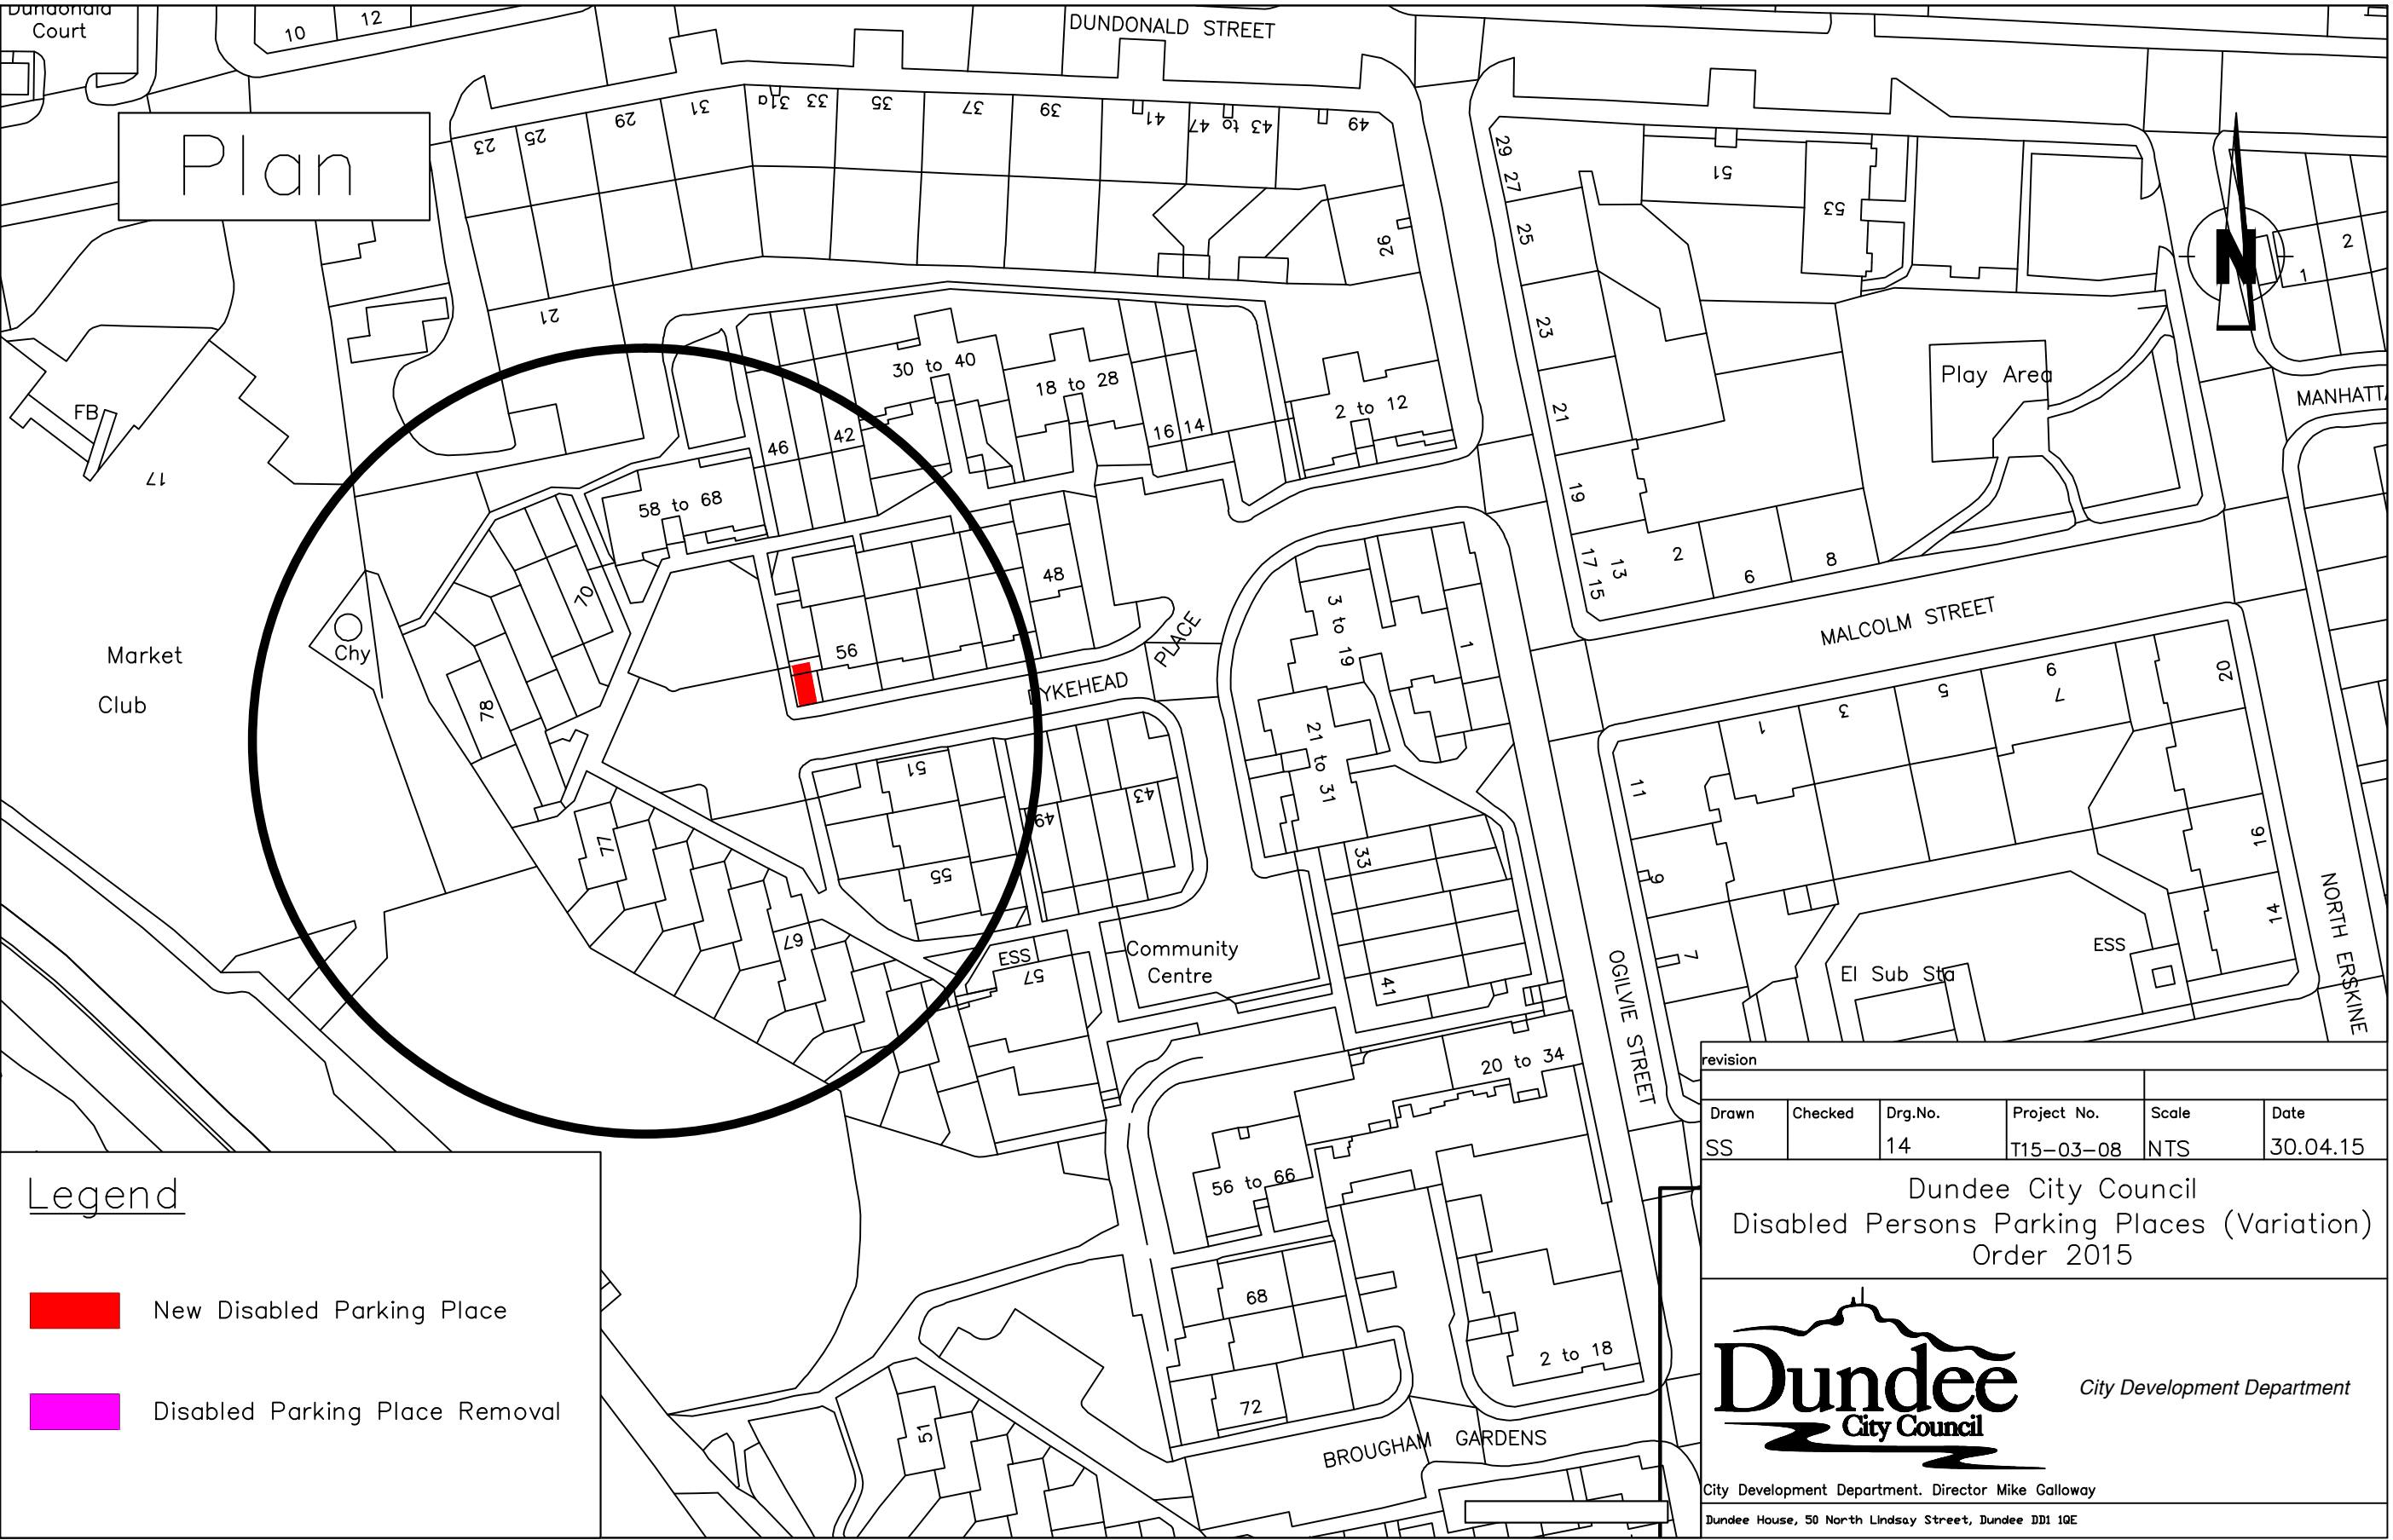

revision					
Drawn	Checked	Drg.No.	Project No.	Scale	Date
SS		14	T15-03-08	NTS	30.04.15

Dundee City Council
Disabled Persons Parking Places (Variation)
Order 2015

City Development Department

City Development Department. Director Mike Galloway

Dundee House, 50 North Lindsay Street, Dundee DD1 1QE

Plan

Legend

- New Disabled Parking Place
- Disabled Parking Place Removal

revision	Drawn	Checked	Drg.No.	Project No.	Scale	Date
SS			15	T15-03-08	NTS	30.04.15

Dundee City Council
Disabled Persons Parking Places (Variation)
Order 2015

Dundee
City Council

City Development Department

City Development Department. Director Mike Galloway
Dundee House, 50 North Lindsay Street, Dundee DD1 1QE

 New Disabled Parking Place

 Disabled Parking Place Removal

revision					
Drawn	Checked	Drg.No.	Project No.	Scale	Date
SS		15	T15-03-08	NTS	30.04.15


Dundee City Council
Disabled Persons Parking Places (Variation)
Order 2015



Dundee
City Council

City Development Department

City Development Department. Director Mike Galloway
Dundee House, 50 North Lindsay Street, Dundee DD1 1QE

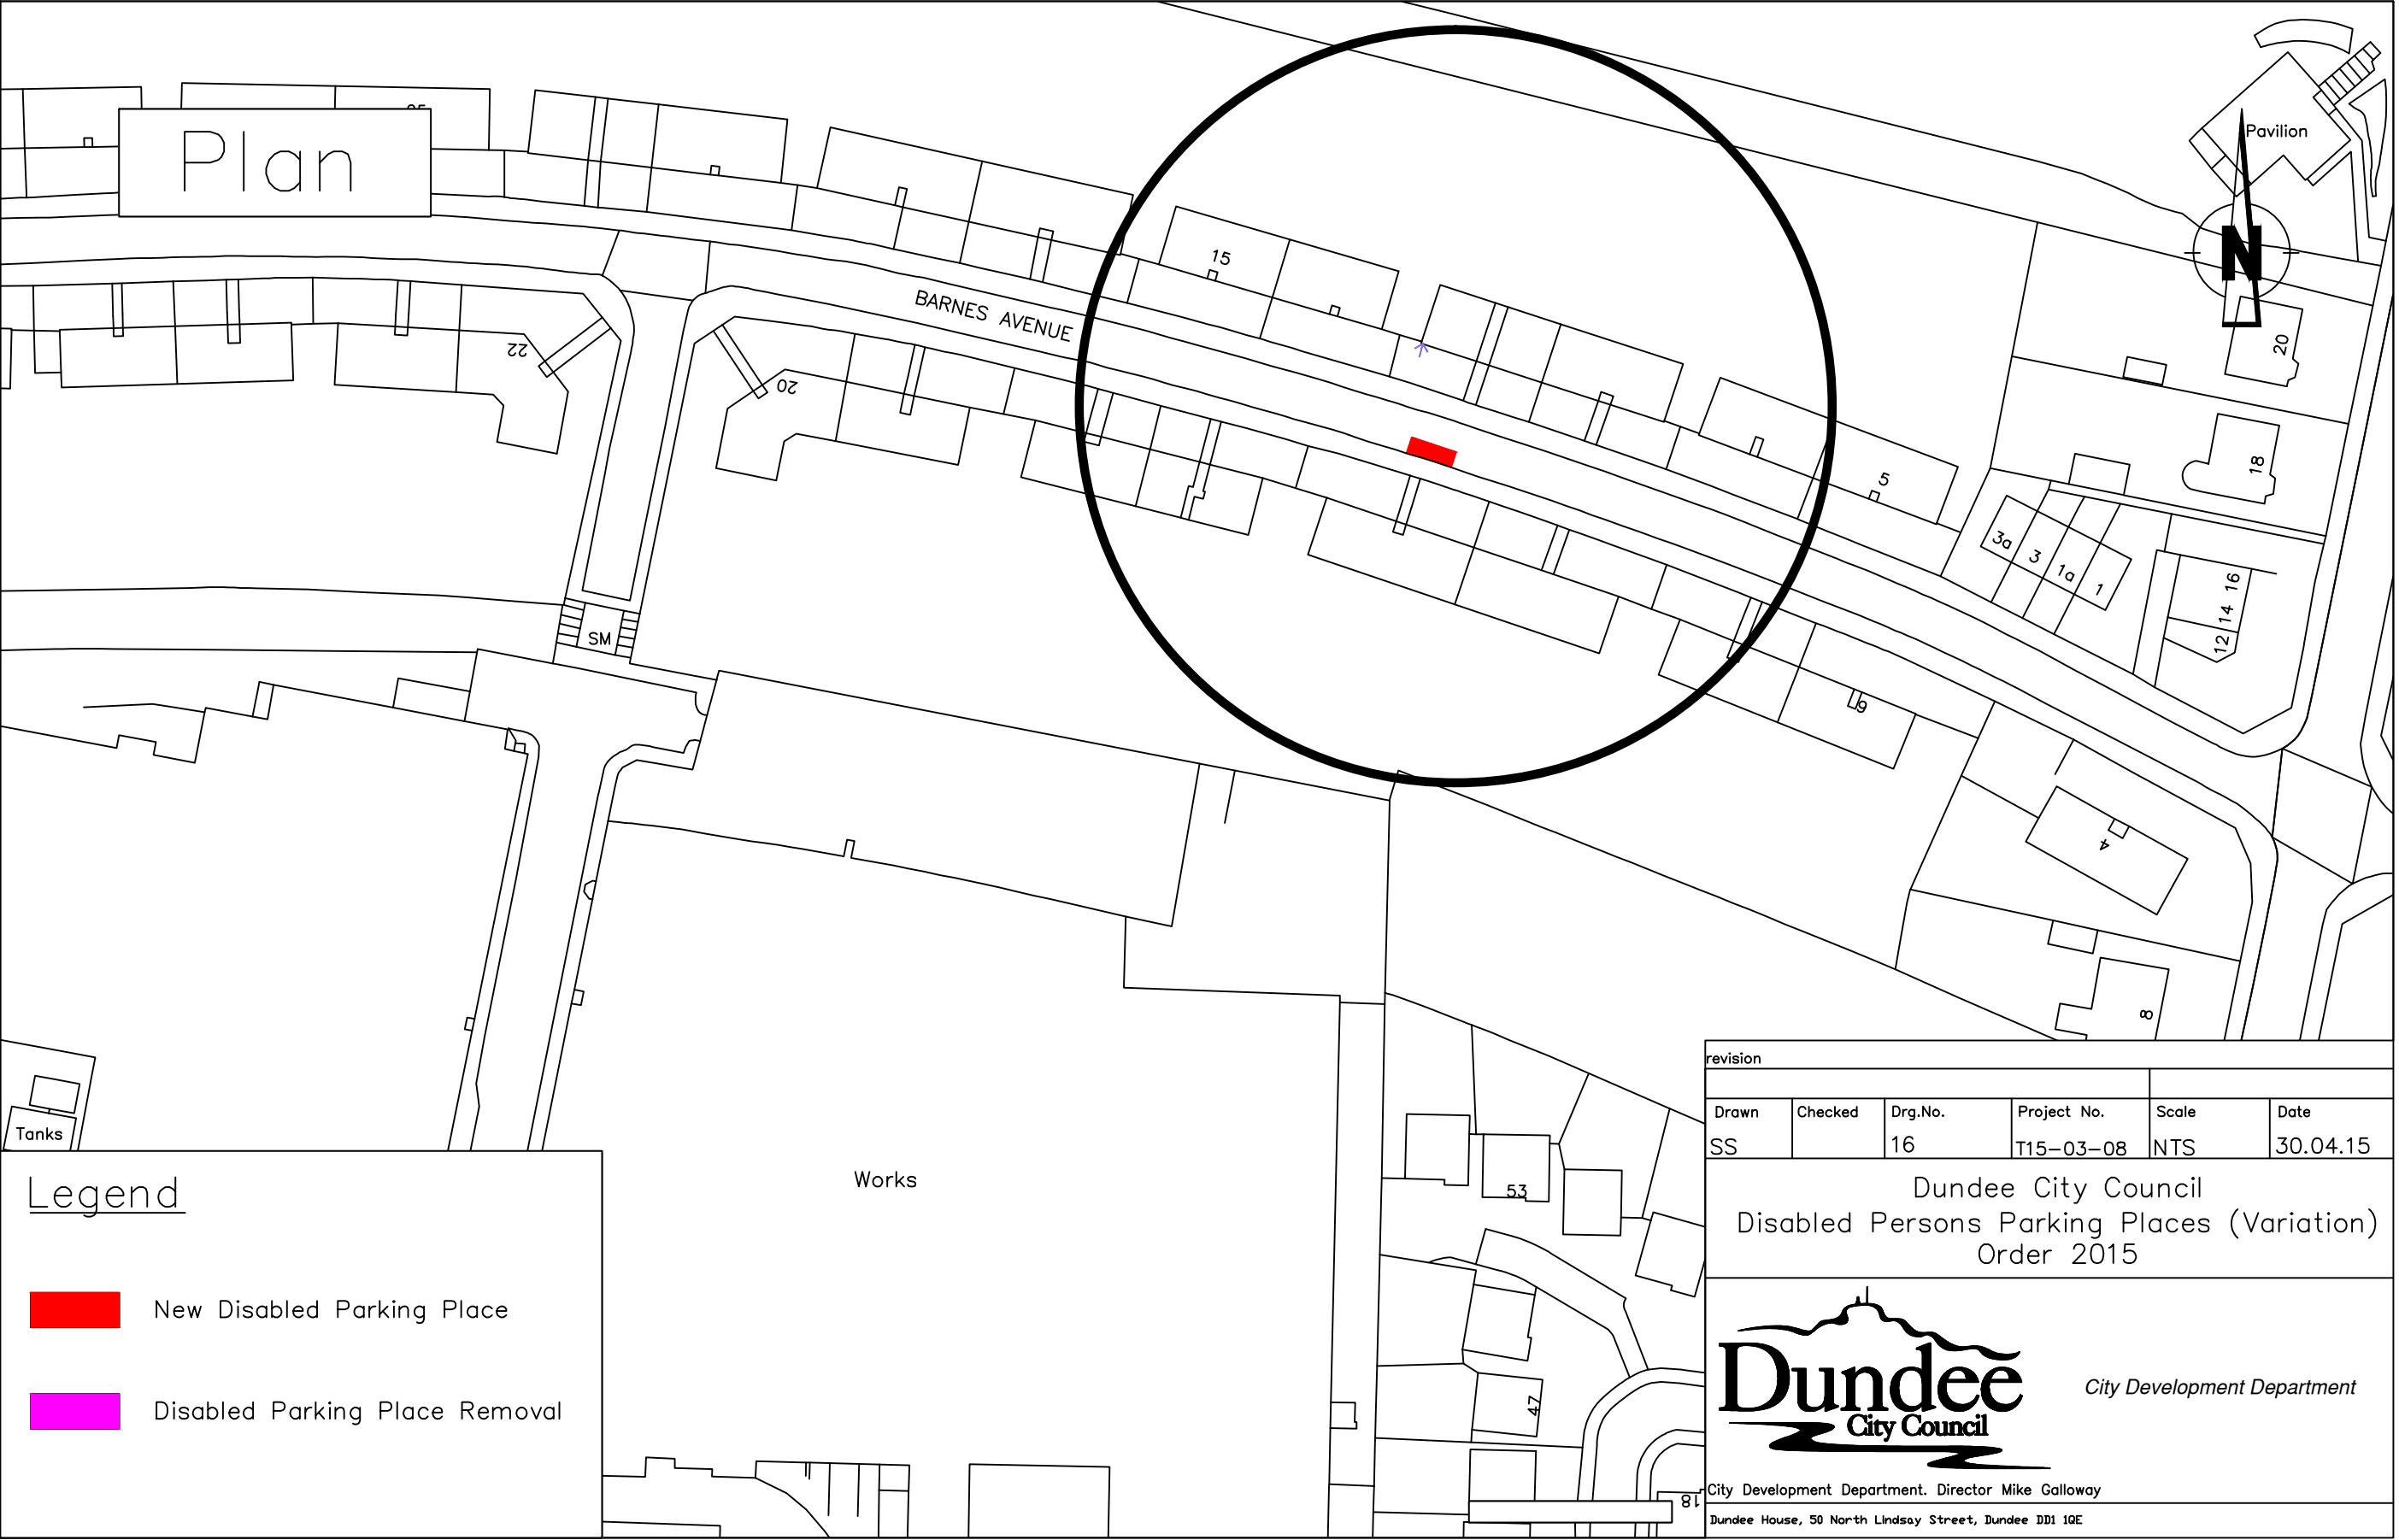

Plan

BARNES AVENUE

Pavilion

N

22

20

15

5

18

3a

3

1a

1

12

14

16

SM

19

4

8

Tanks

Works

53

47

81


revision					
Drawn	Checked	Drg.No.	Project No.	Scale	Date
SS		16	T15-03-08	NTS	30.04.15


Dundee City Council
Disabled Persons Parking Places (Variation)
Order 2015

Dundee
City Council

City Development Department

City Development Department. Director Mike Galloway
Dundee House, 50 North Lindsay Street, Dundee DD1 1QE

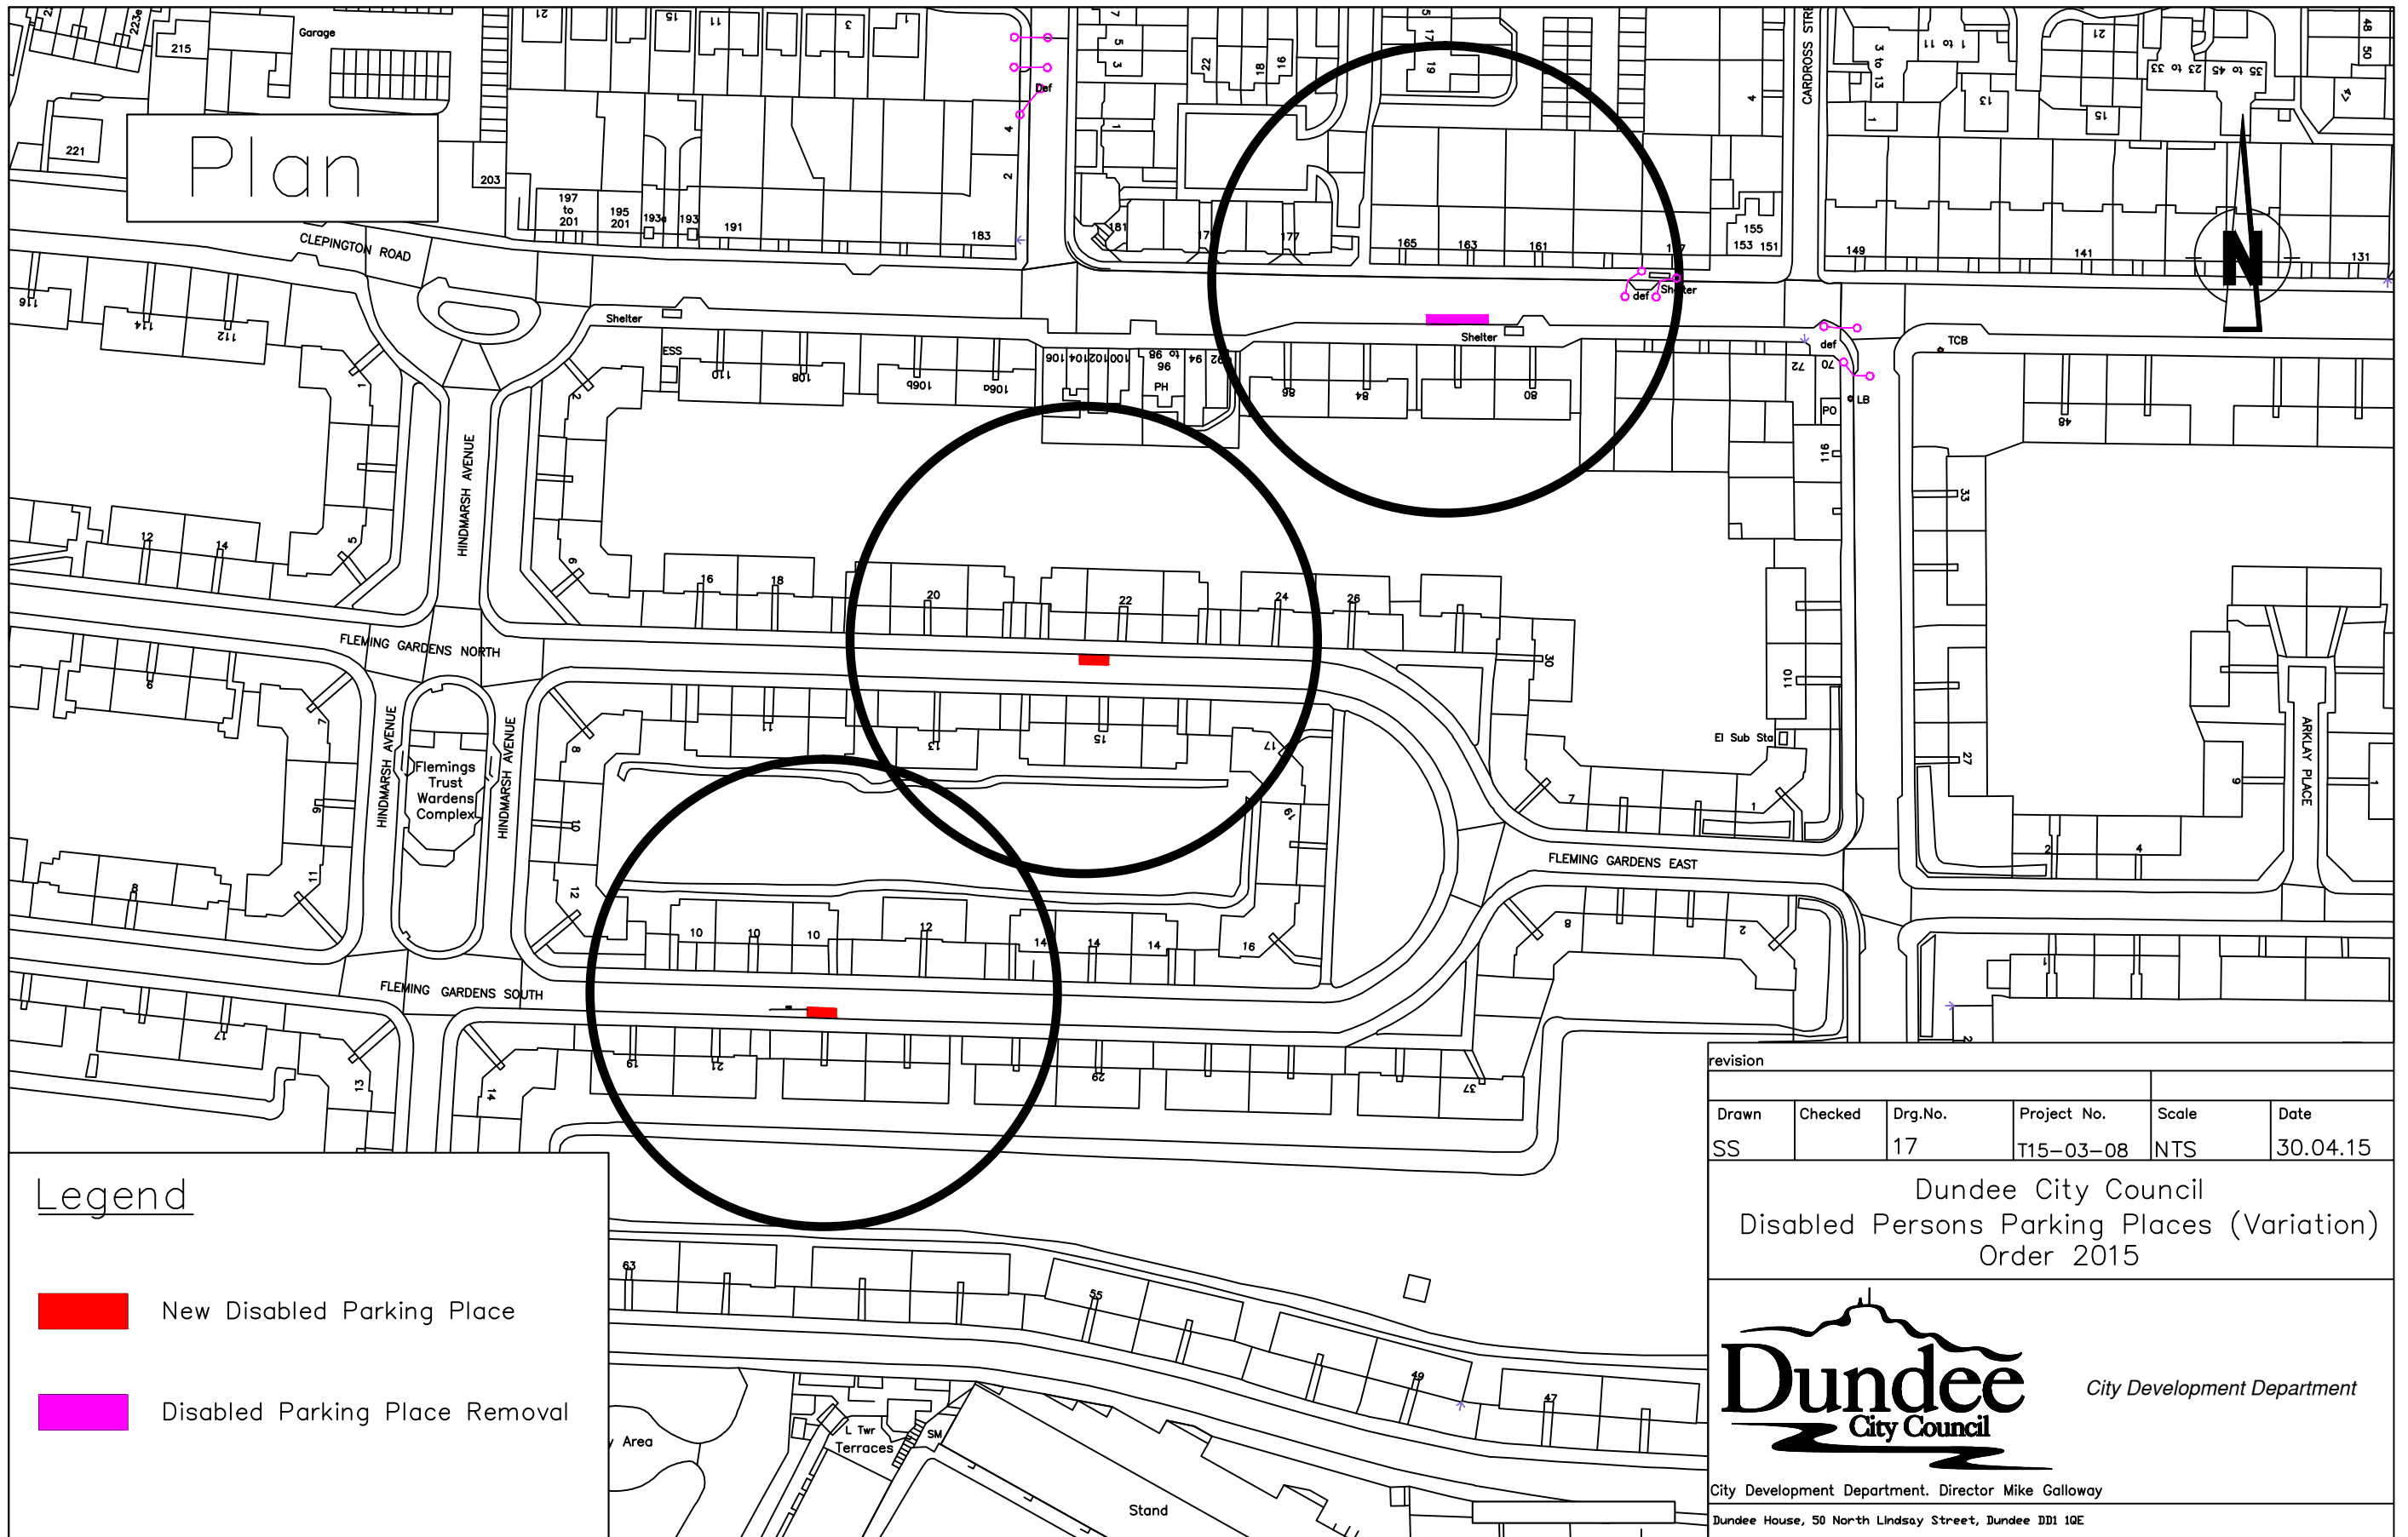

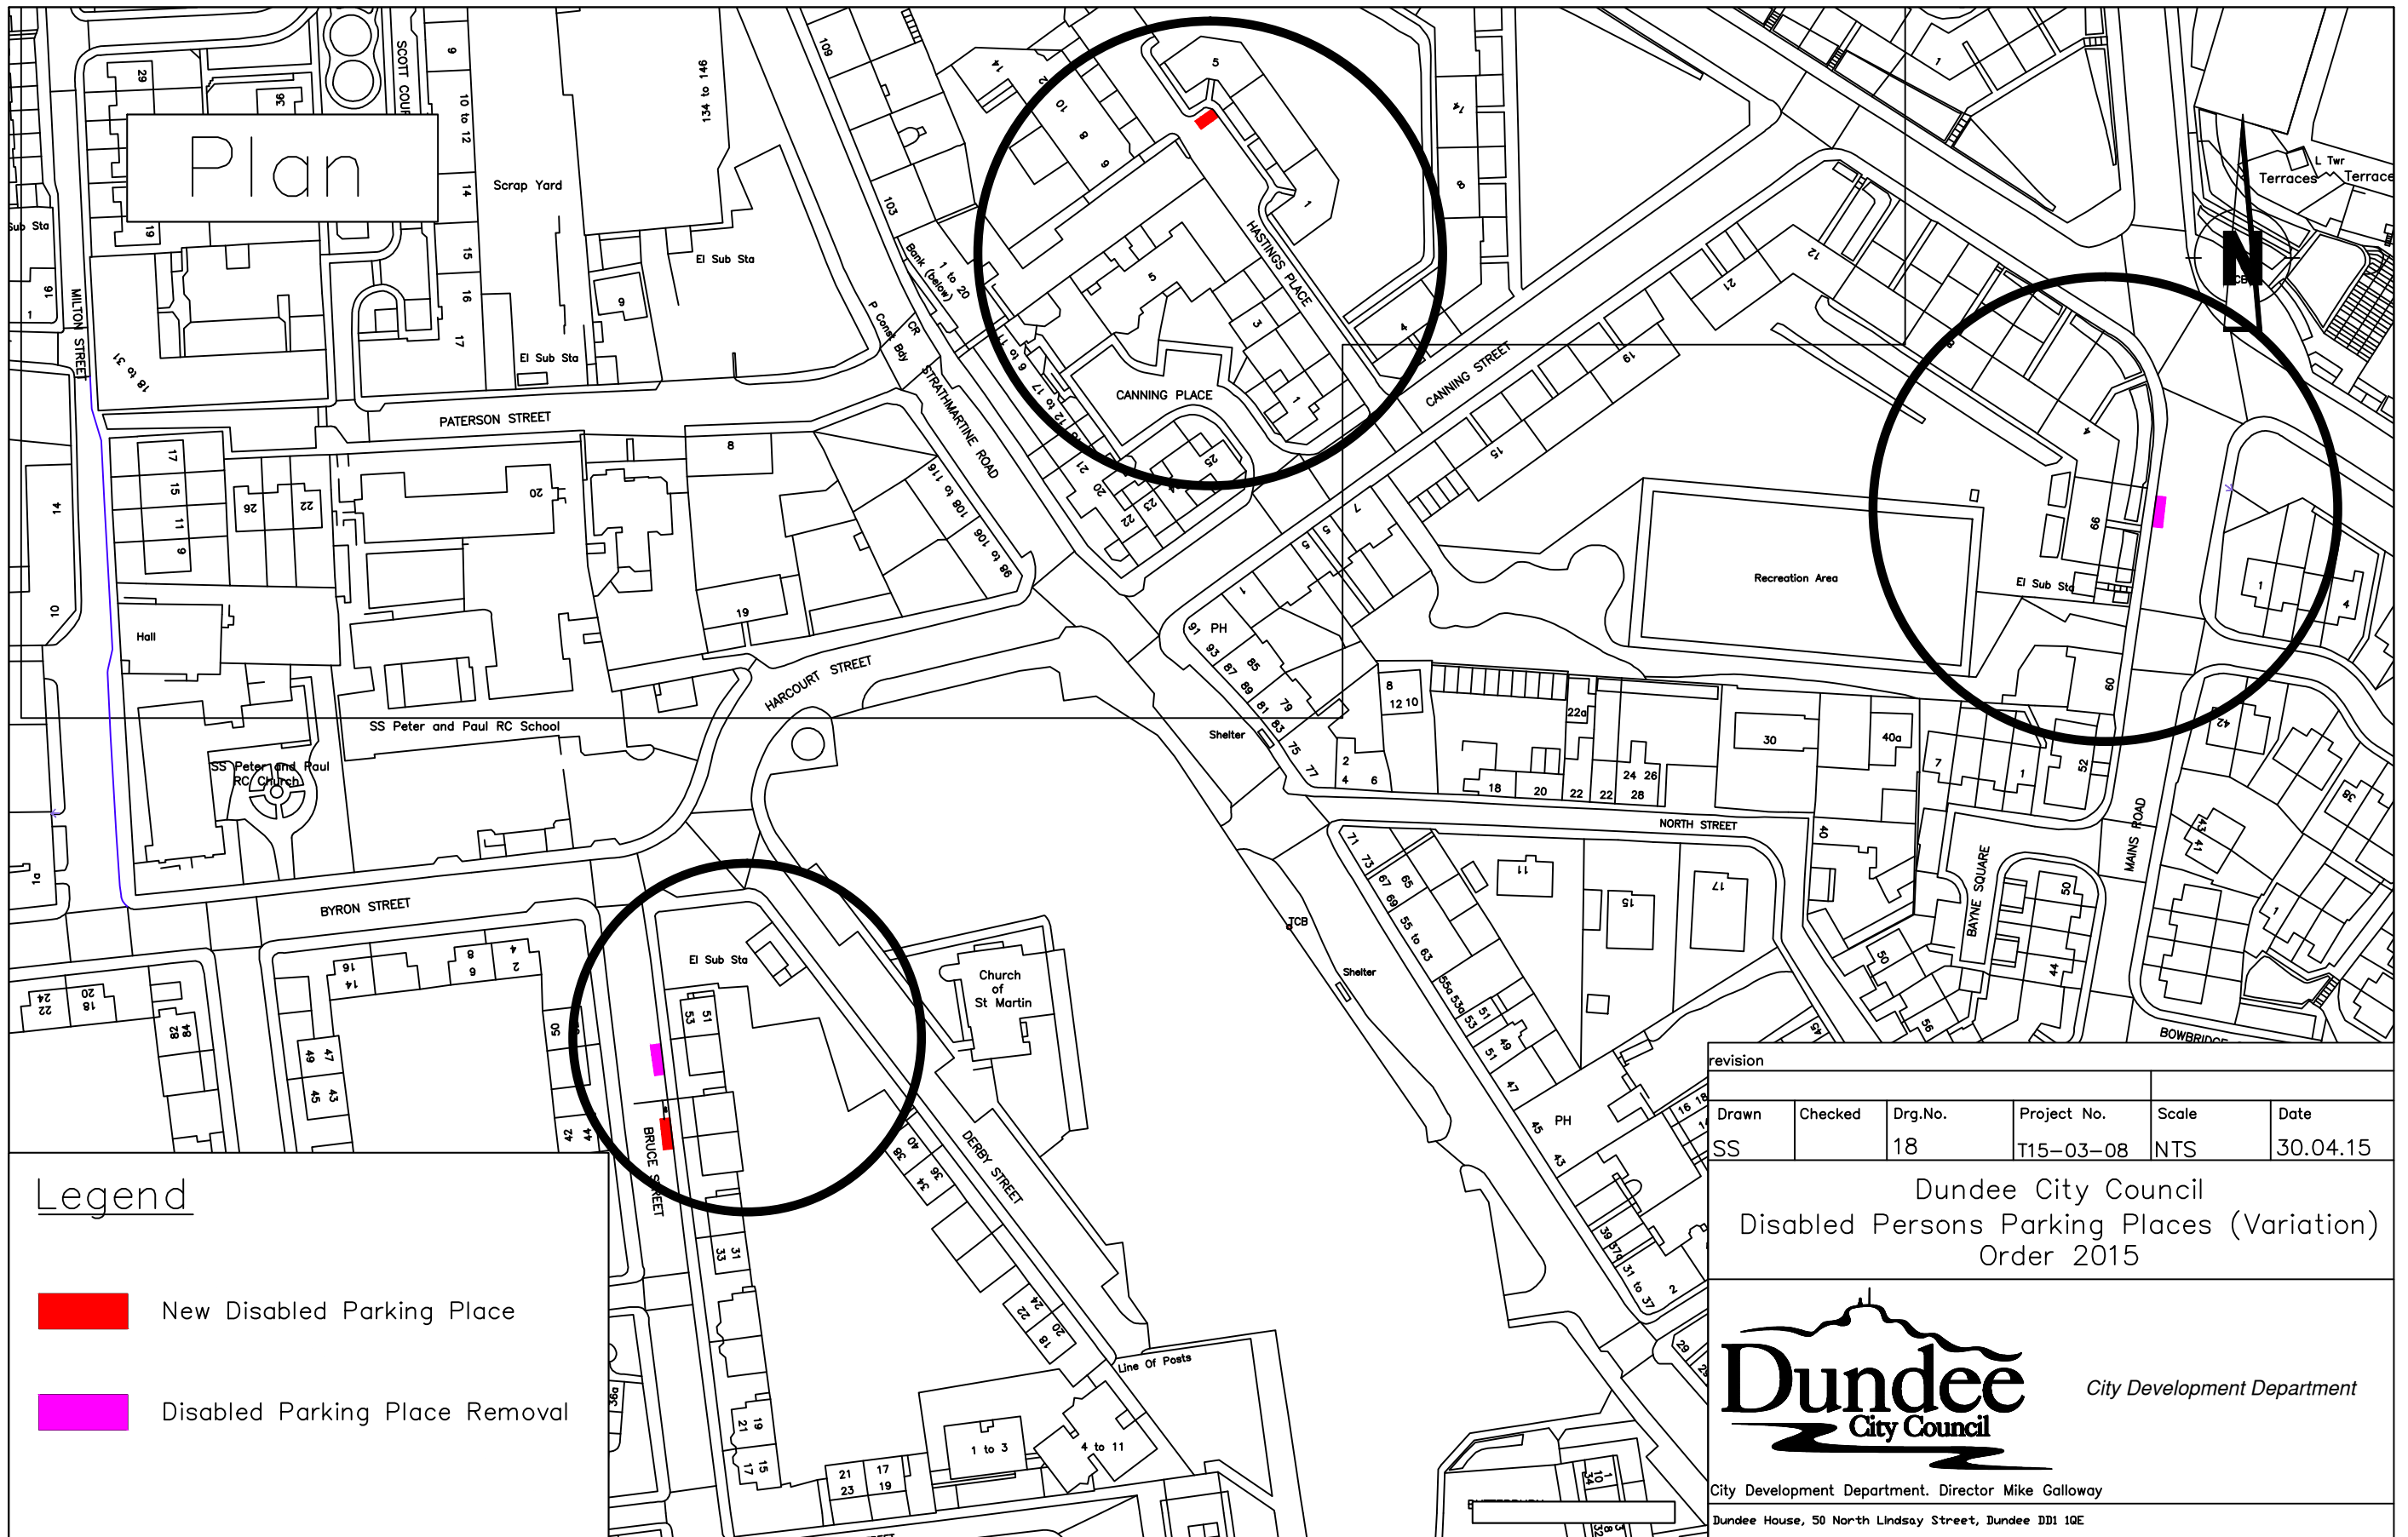

Legend



New Disabled Parking Place



Disabled Parking Place Removal


revision					
Drawn	Checked	Drg.No.	Project No.	Scale	Date
SS		18	T15-03-08	NTS	30.04.15

Dundee City Council
 Disabled Persons Parking Places (Variation)
 Order 2015



City Development Department

City Development Department. Director Mike Galloway
 Dundee House, 50 North Lindsay Street, Dundee DD1 1QE

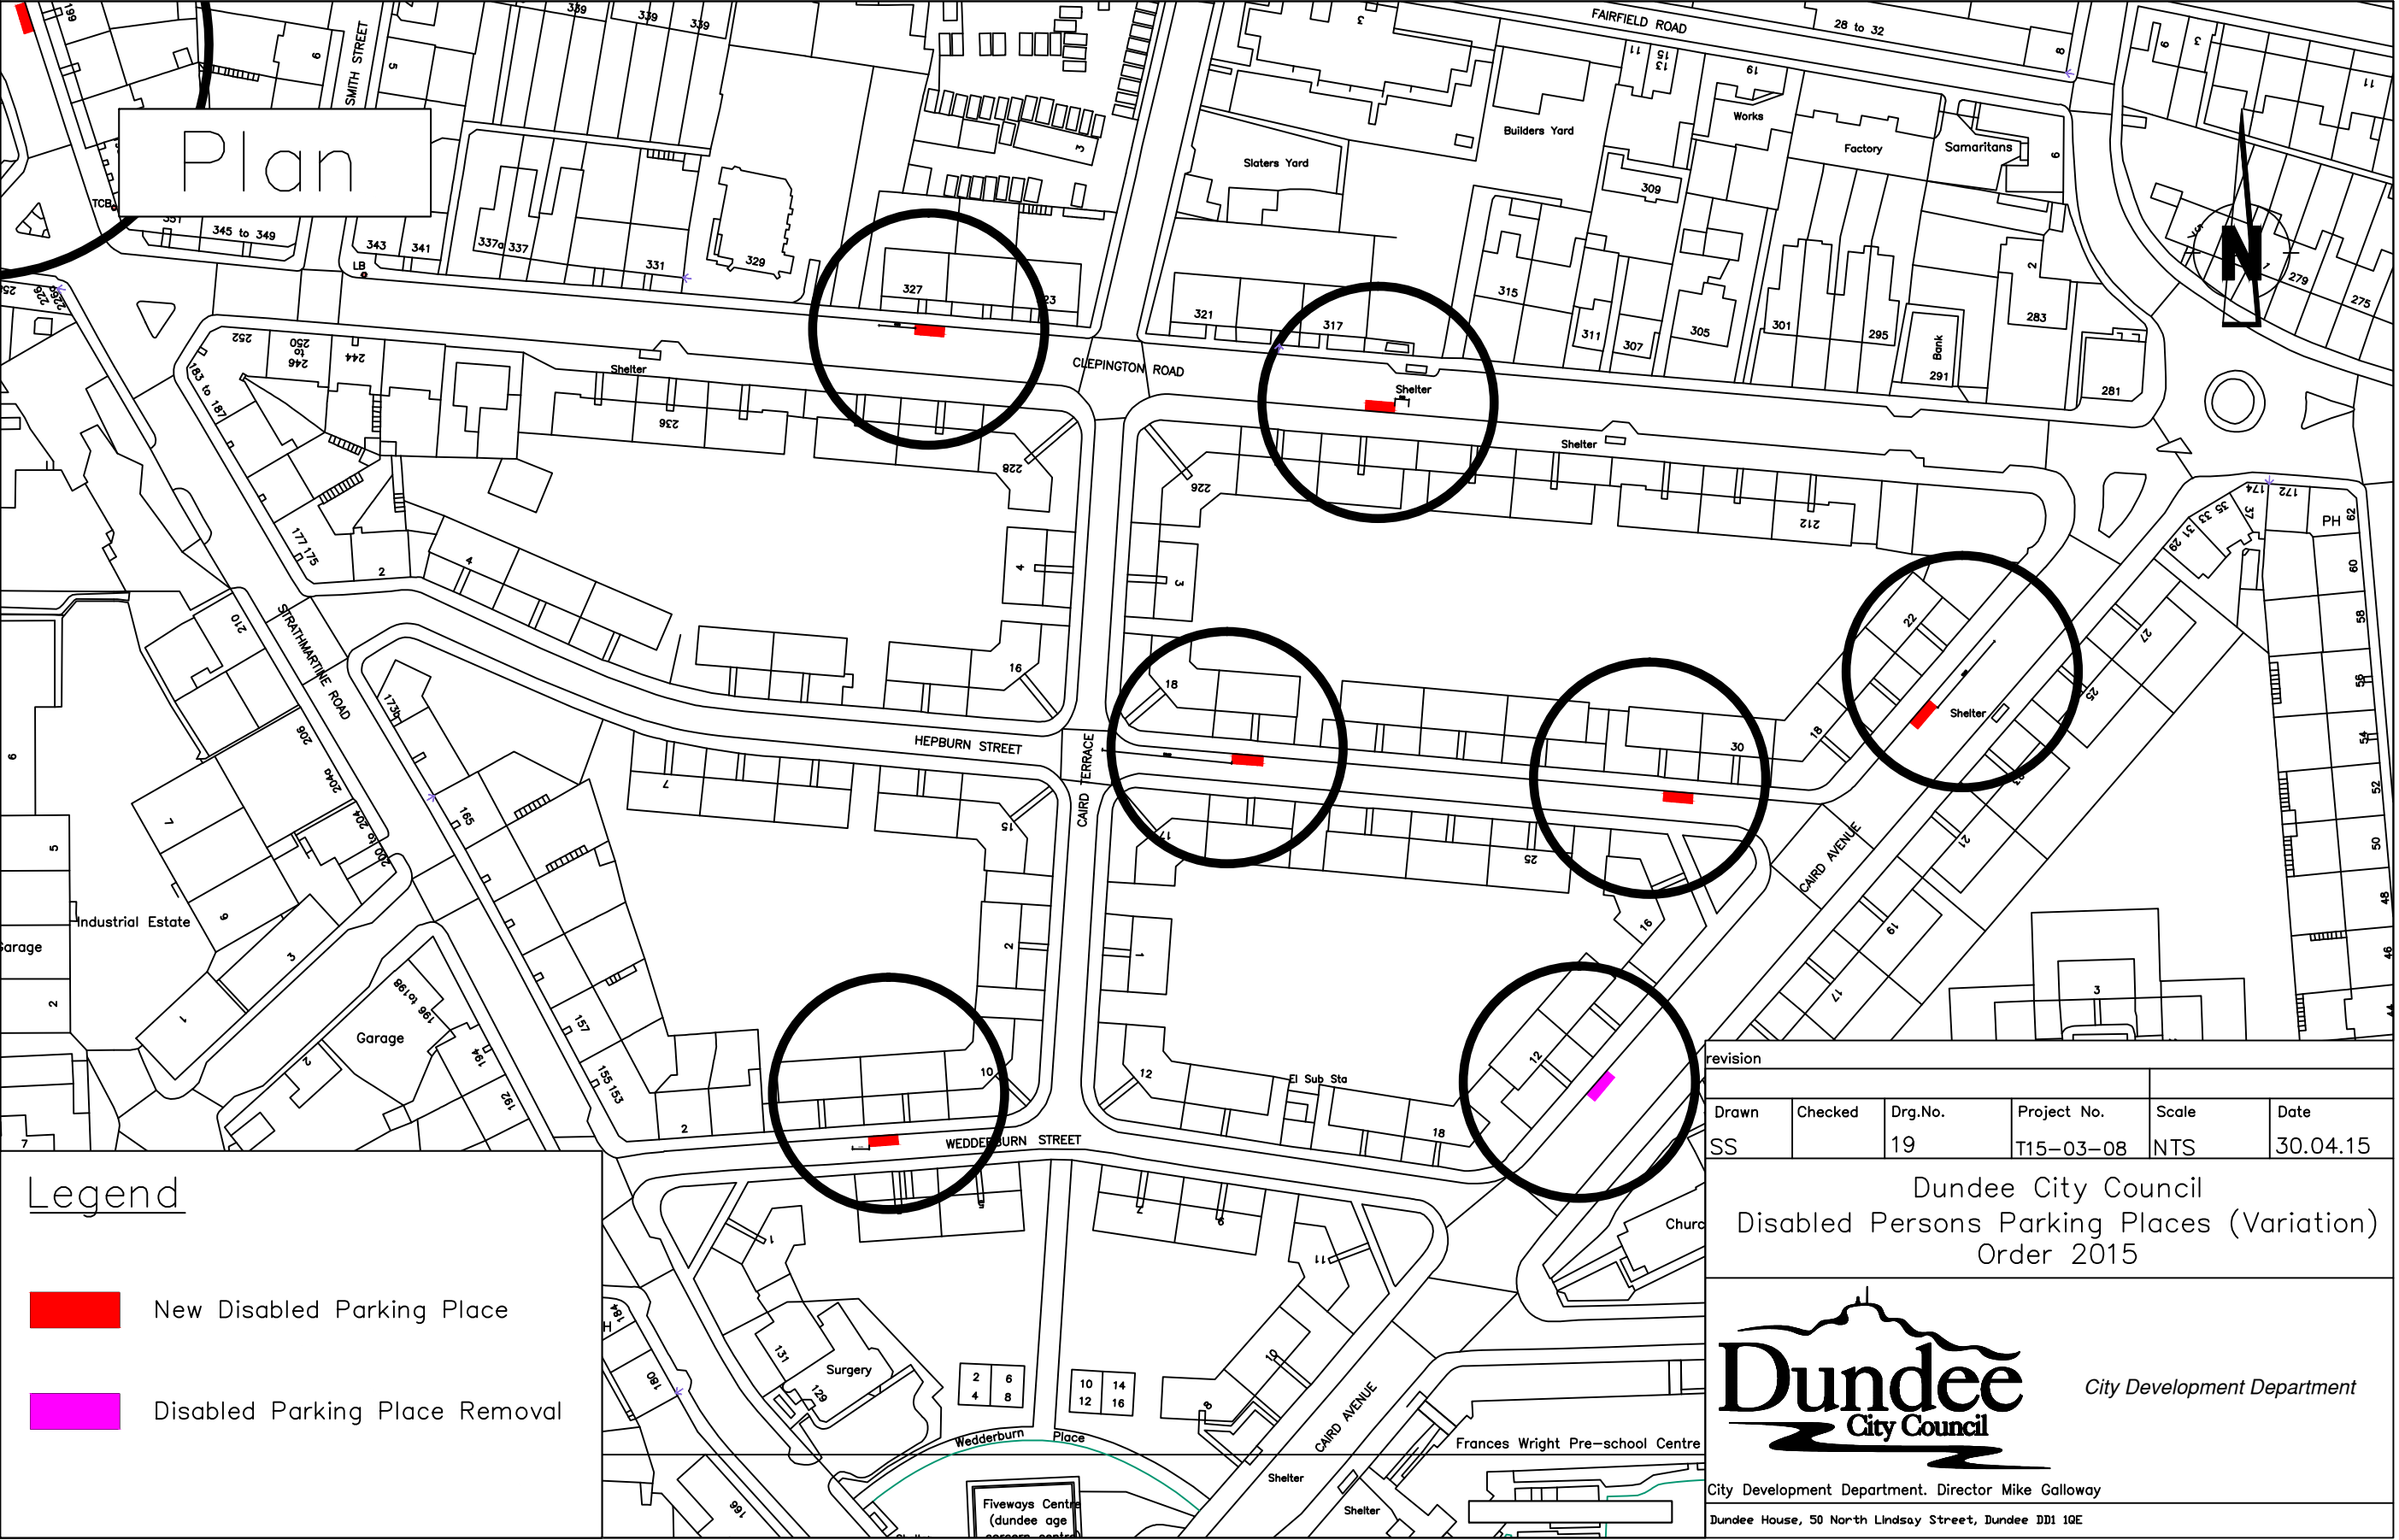

Plan

Legend



New Disabled Parking Place



Disabled Parking Place Removal


revision					
Drawn	Checked	Drg.No.	Project No.	Scale	Date
SS		19	T15-03-08	NTS	30.04.15

Dundee City Council
Disabled Persons Parking Places (Variation)
Order 2015



City Development Department

City Development Department. Director Mike Galloway
Dundee House, 50 North Lindsay Street, Dundee DD1 1QE

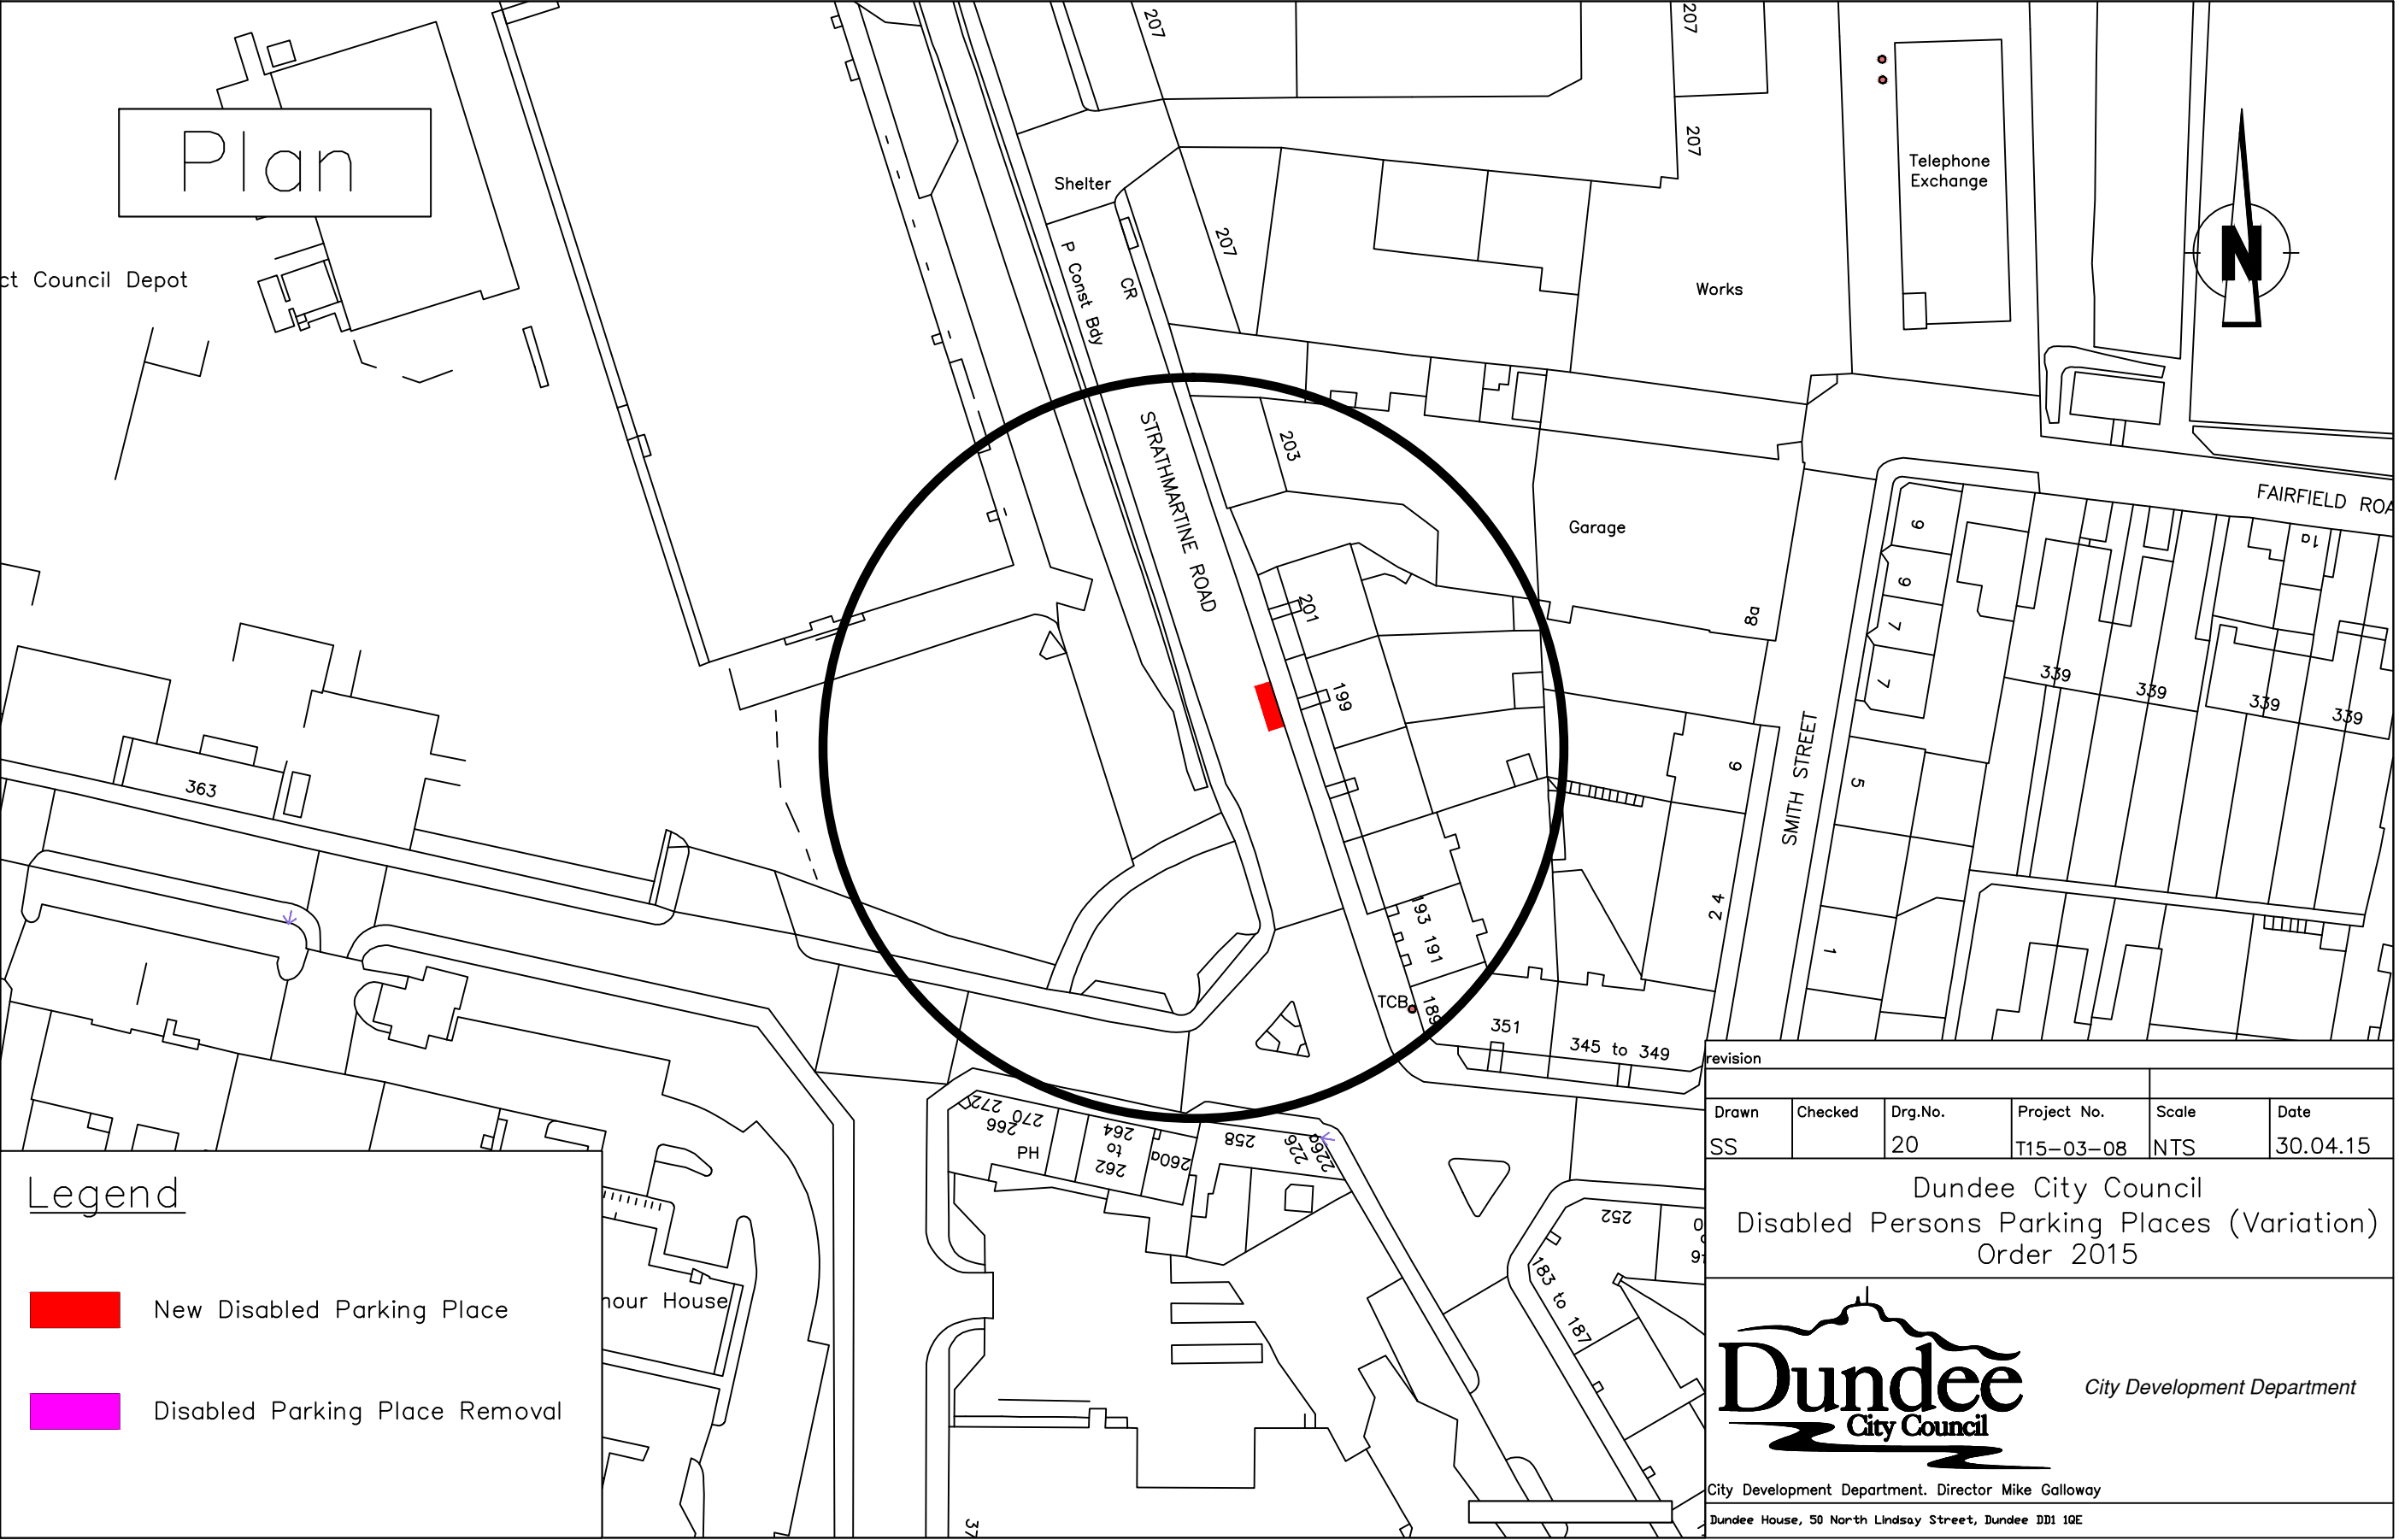

Plan

ct Council Depot

Shelter

P Const Bdy

STRATHMARTINE ROAD

Works

Telephone Exchange

Garage

FAIRFIELD ROAD

SMITH STREET

Legend



New Disabled Parking Place



Disabled Parking Place Removal


revision					
Drawn	Checked	Drg.No.	Project No.	Scale	Date
SS		20	T15-03-08	NTS	30.04.15

Dundee City Council
Disabled Persons Parking Places (Variation)
Order 2015



City Development Department

City Development Department. Director Mike Galloway
Dundee House, 50 North Lindsay Street, Dundee DD1 1QE

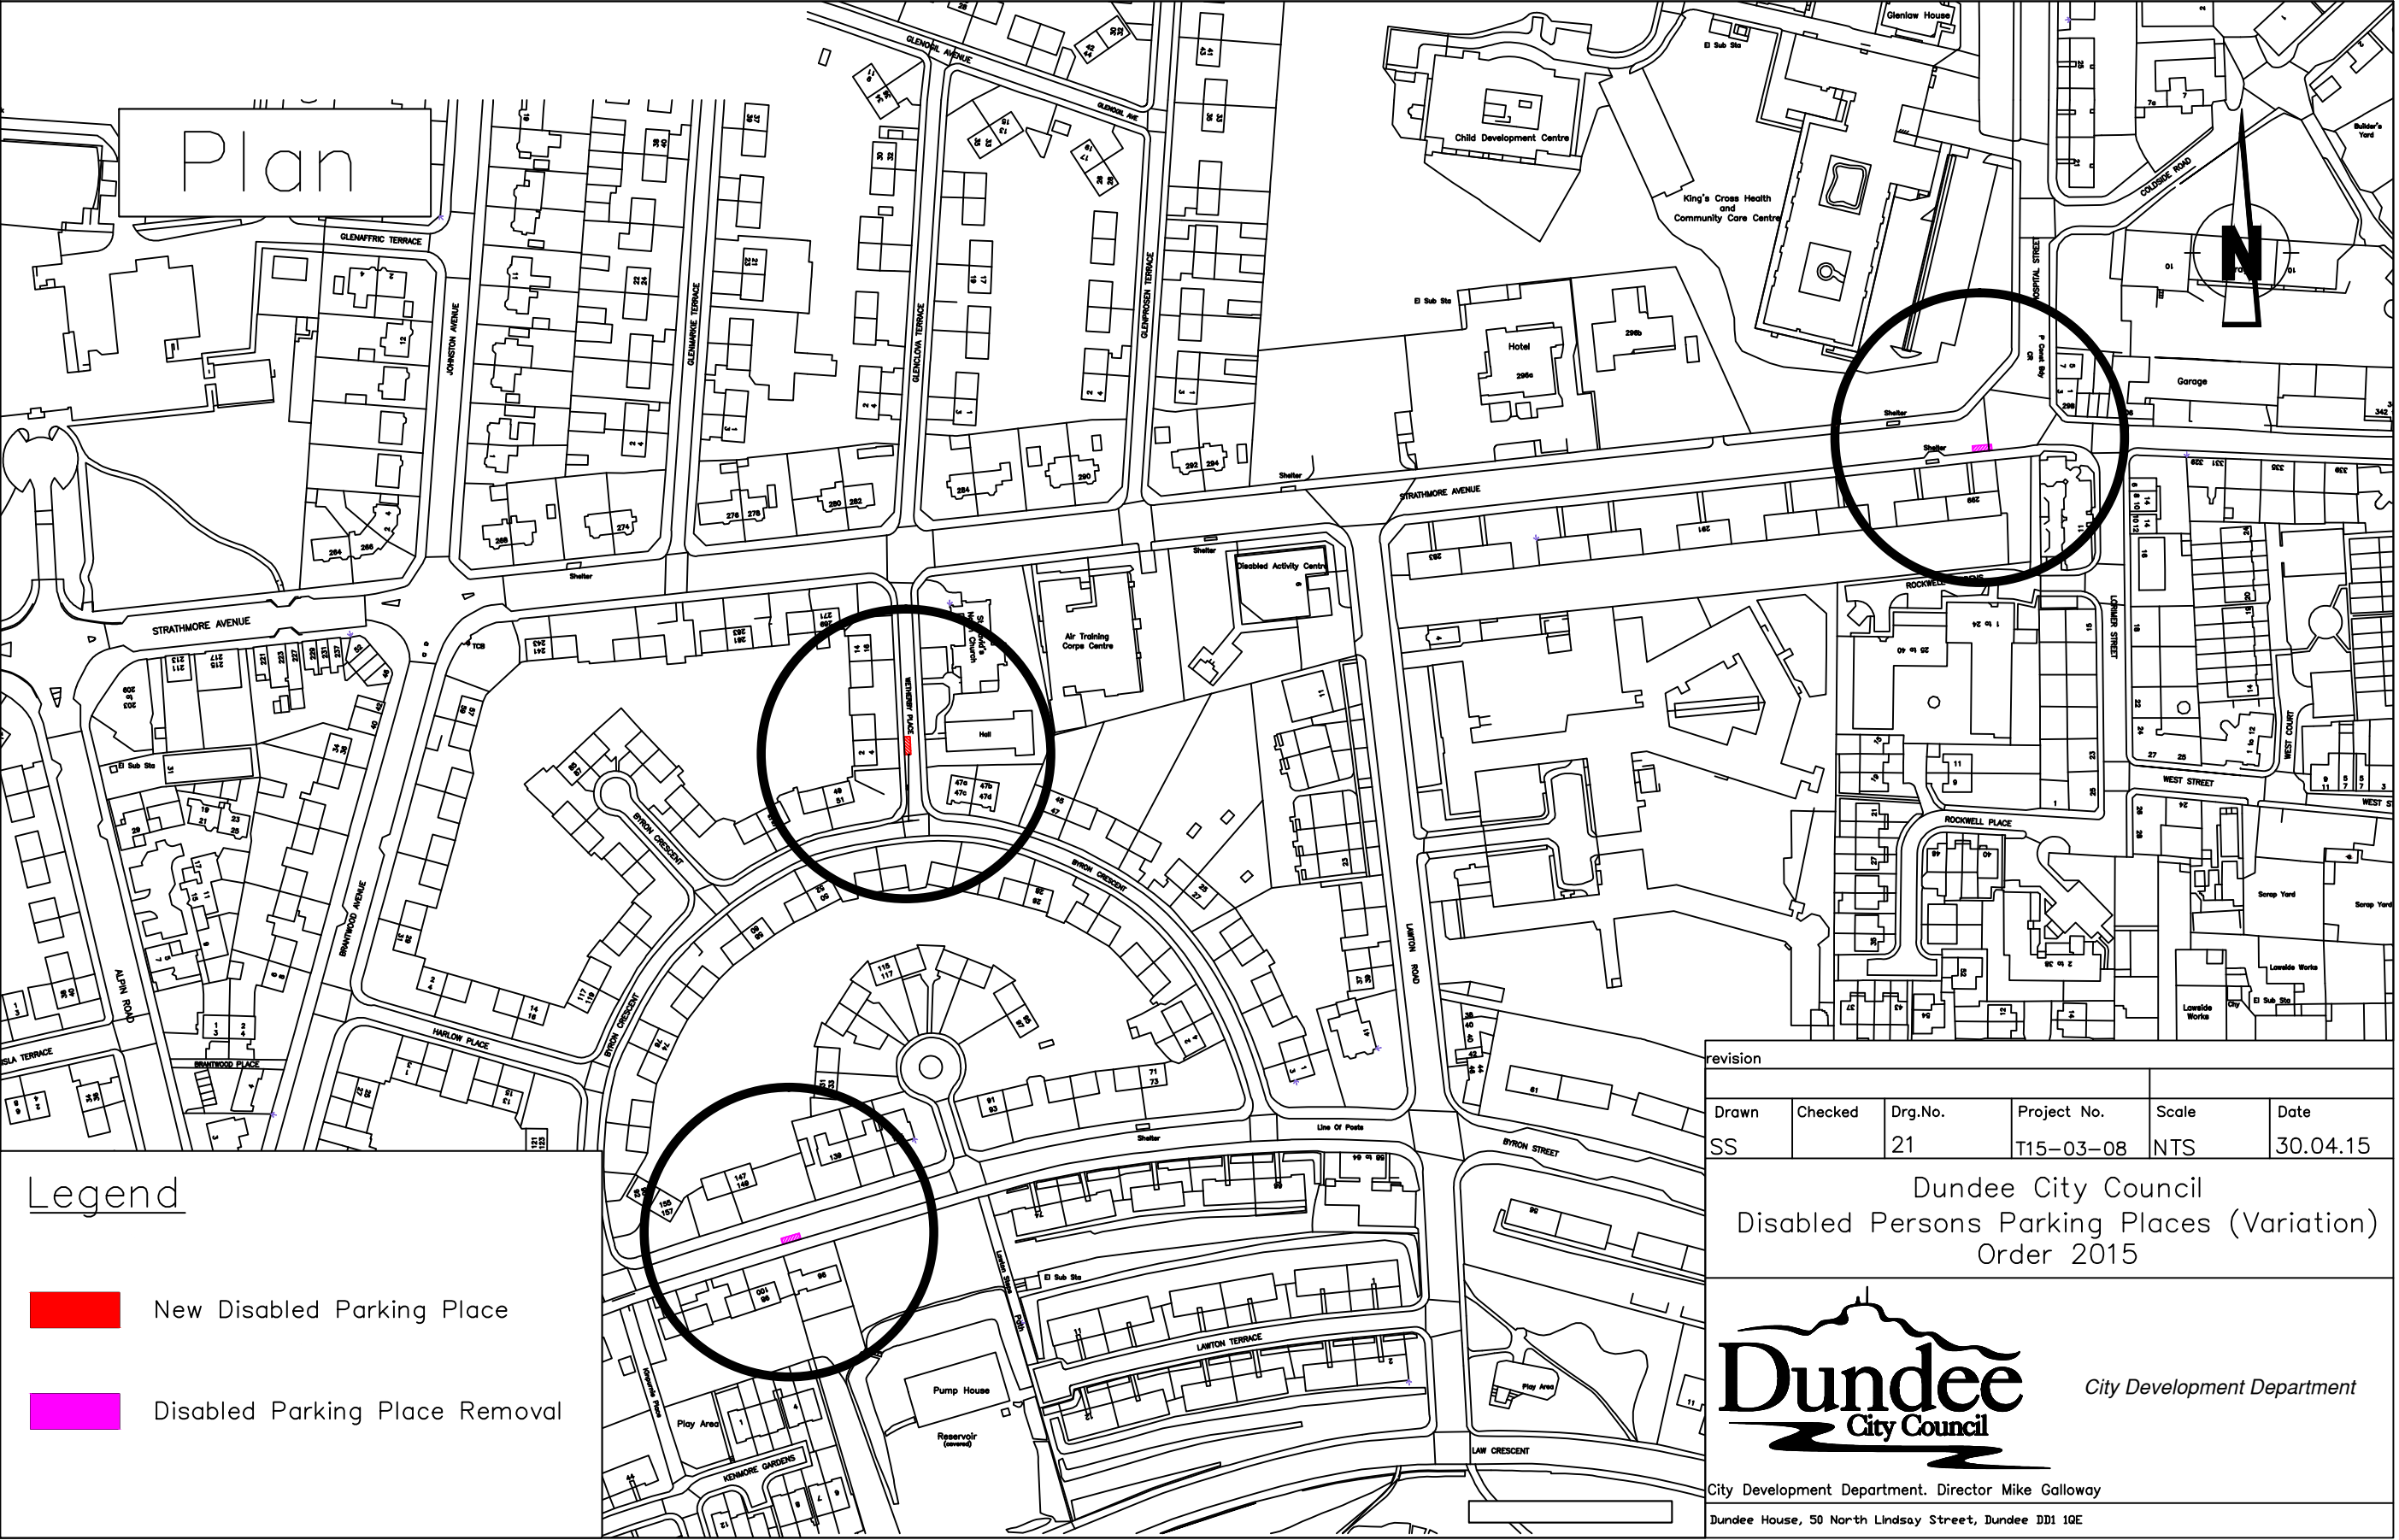


revision					
Drawn	Checked	Drg.No.	Project No.	Scale	Date
SS		21	T15-03-08	NTS	30.04.15

Dundee City Council
Disabled Persons Parking Places (Variation)
Order 2015



City Development Department. Director Mike Galloway
Dundee House, 50 North Lindsay Street, Dundee DD1 1QE

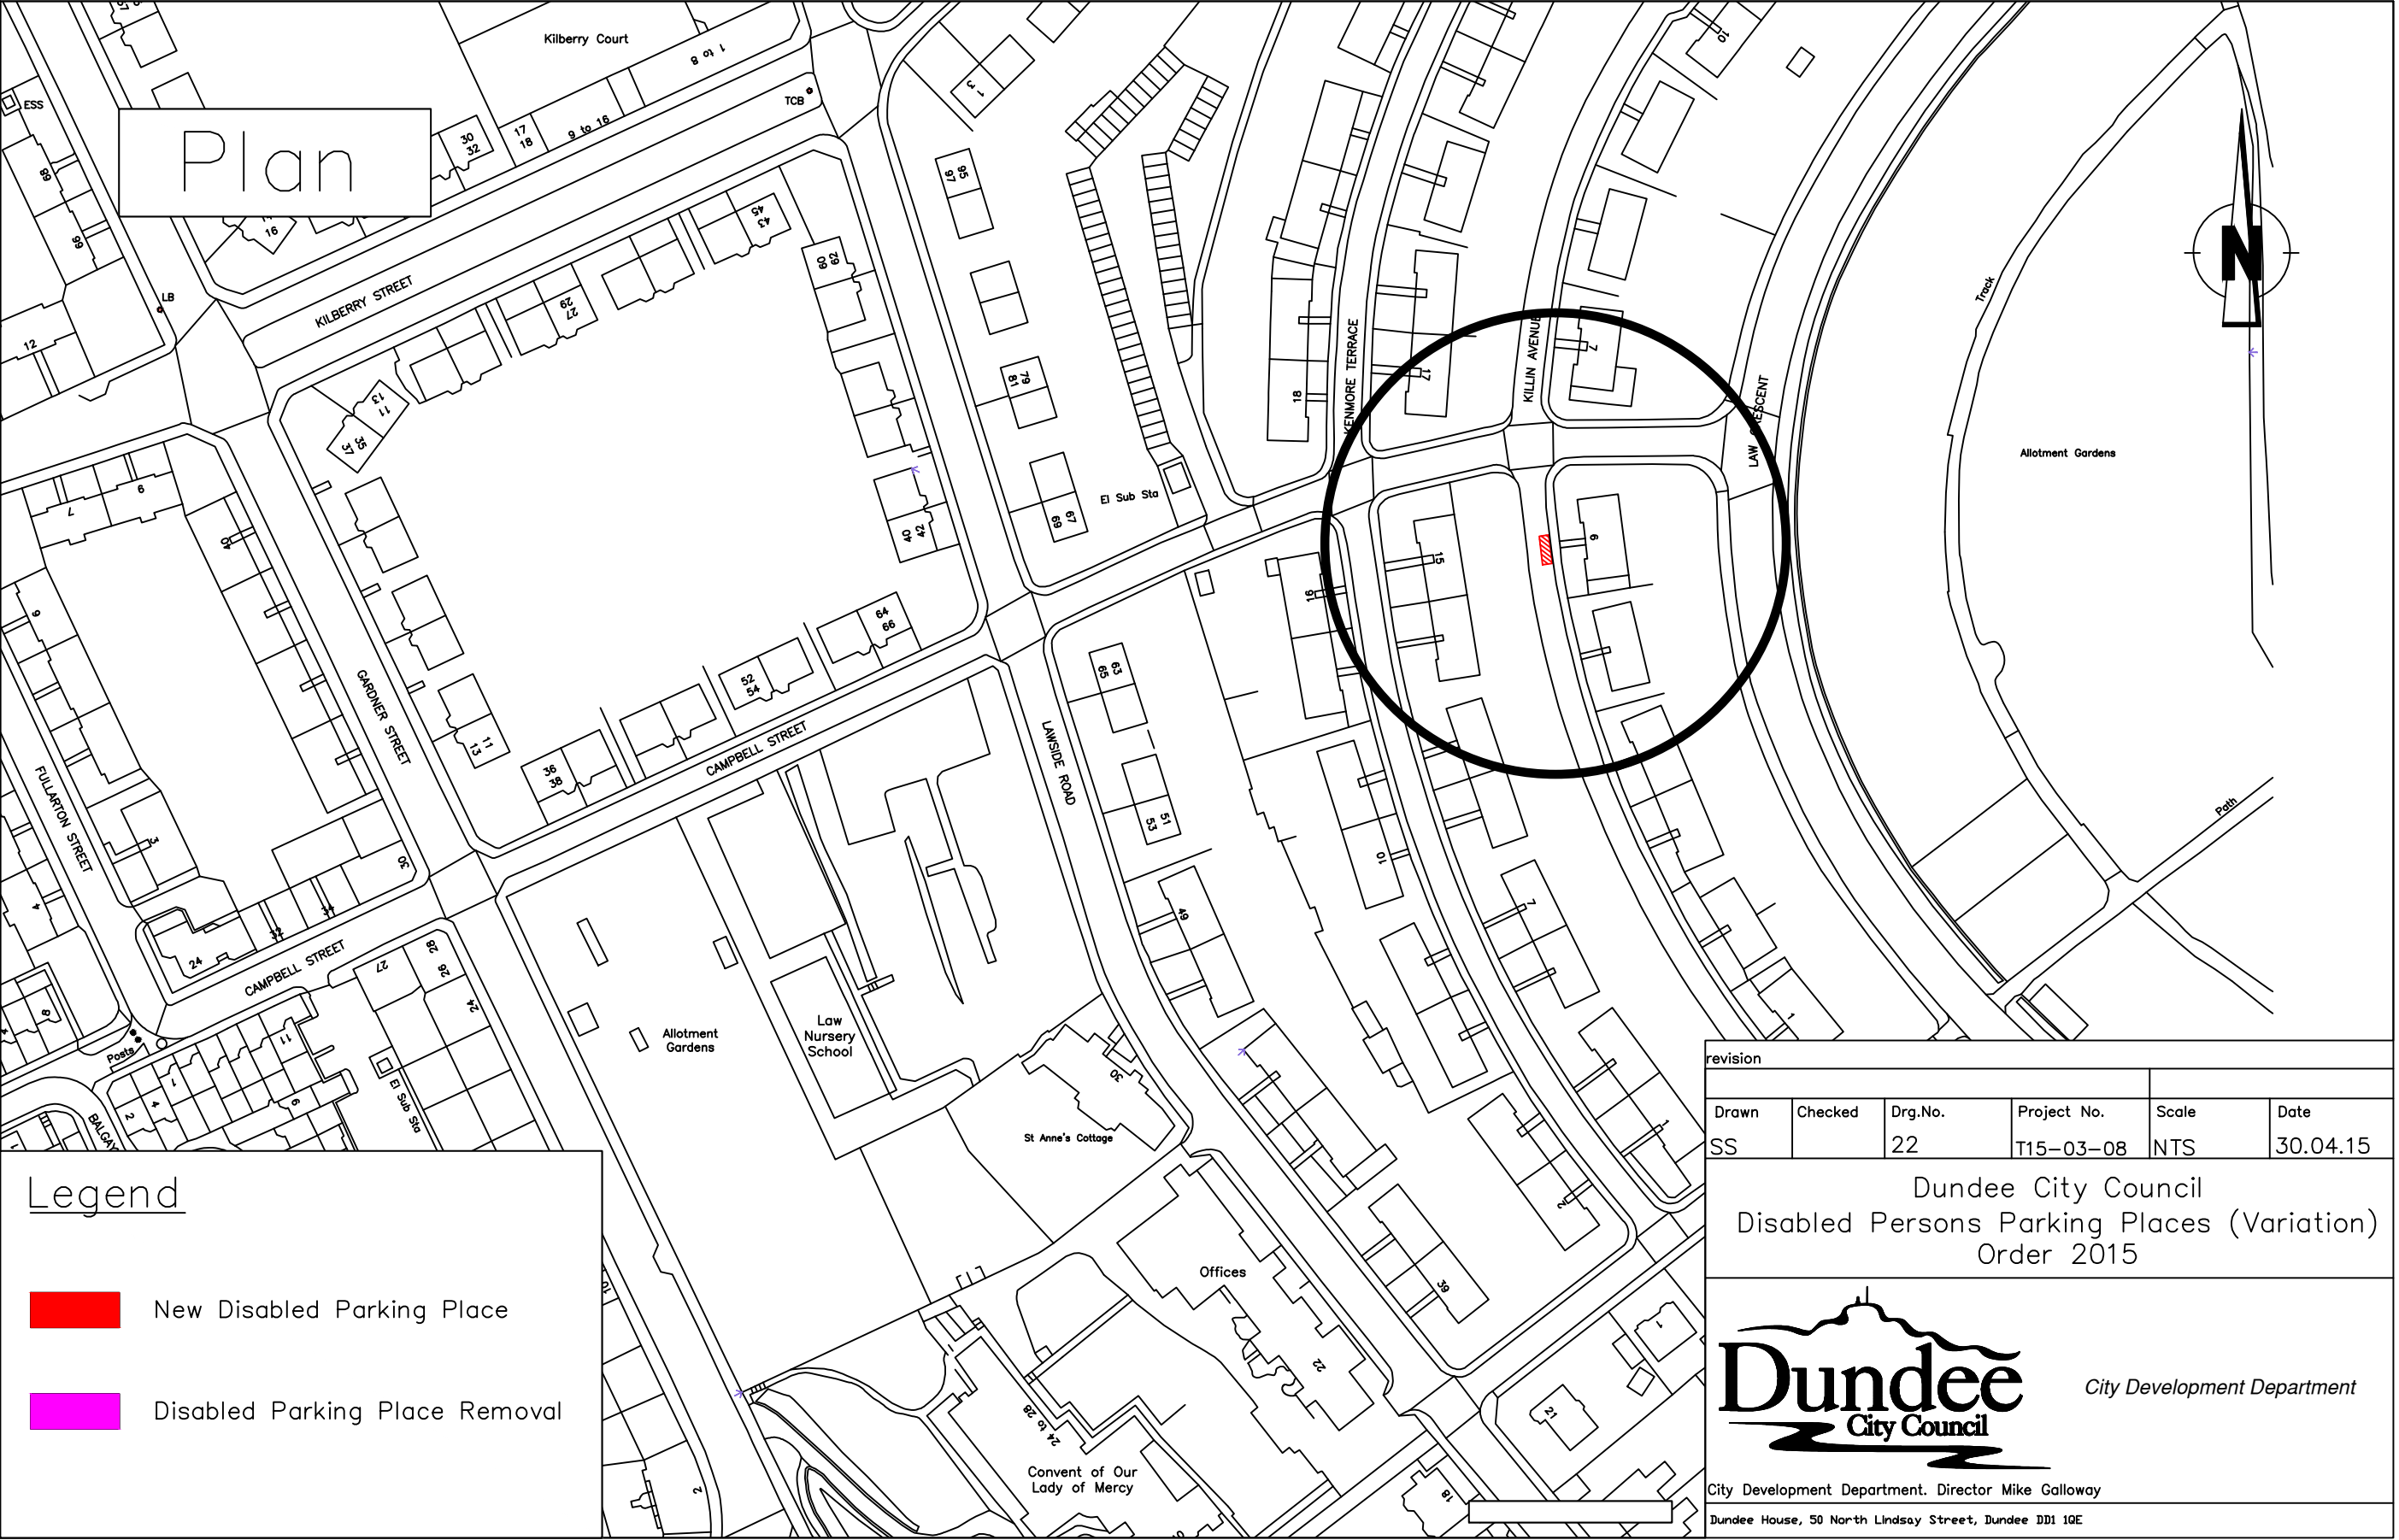

Plan

Legend



New Disabled Parking Place



Disabled Parking Place Removal


revision					
Drawn	Checked	Drg.No.	Project No.	Scale	Date
SS		22	T15-03-08	NTS	30.04.15

Dundee City Council
Disabled Persons Parking Places (Variation)
Order 2015

Dundee
City Council

City Development Department

City Development Department. Director Mike Galloway
Dundee House, 50 North Lindsay Street, Dundee DD1 1QE

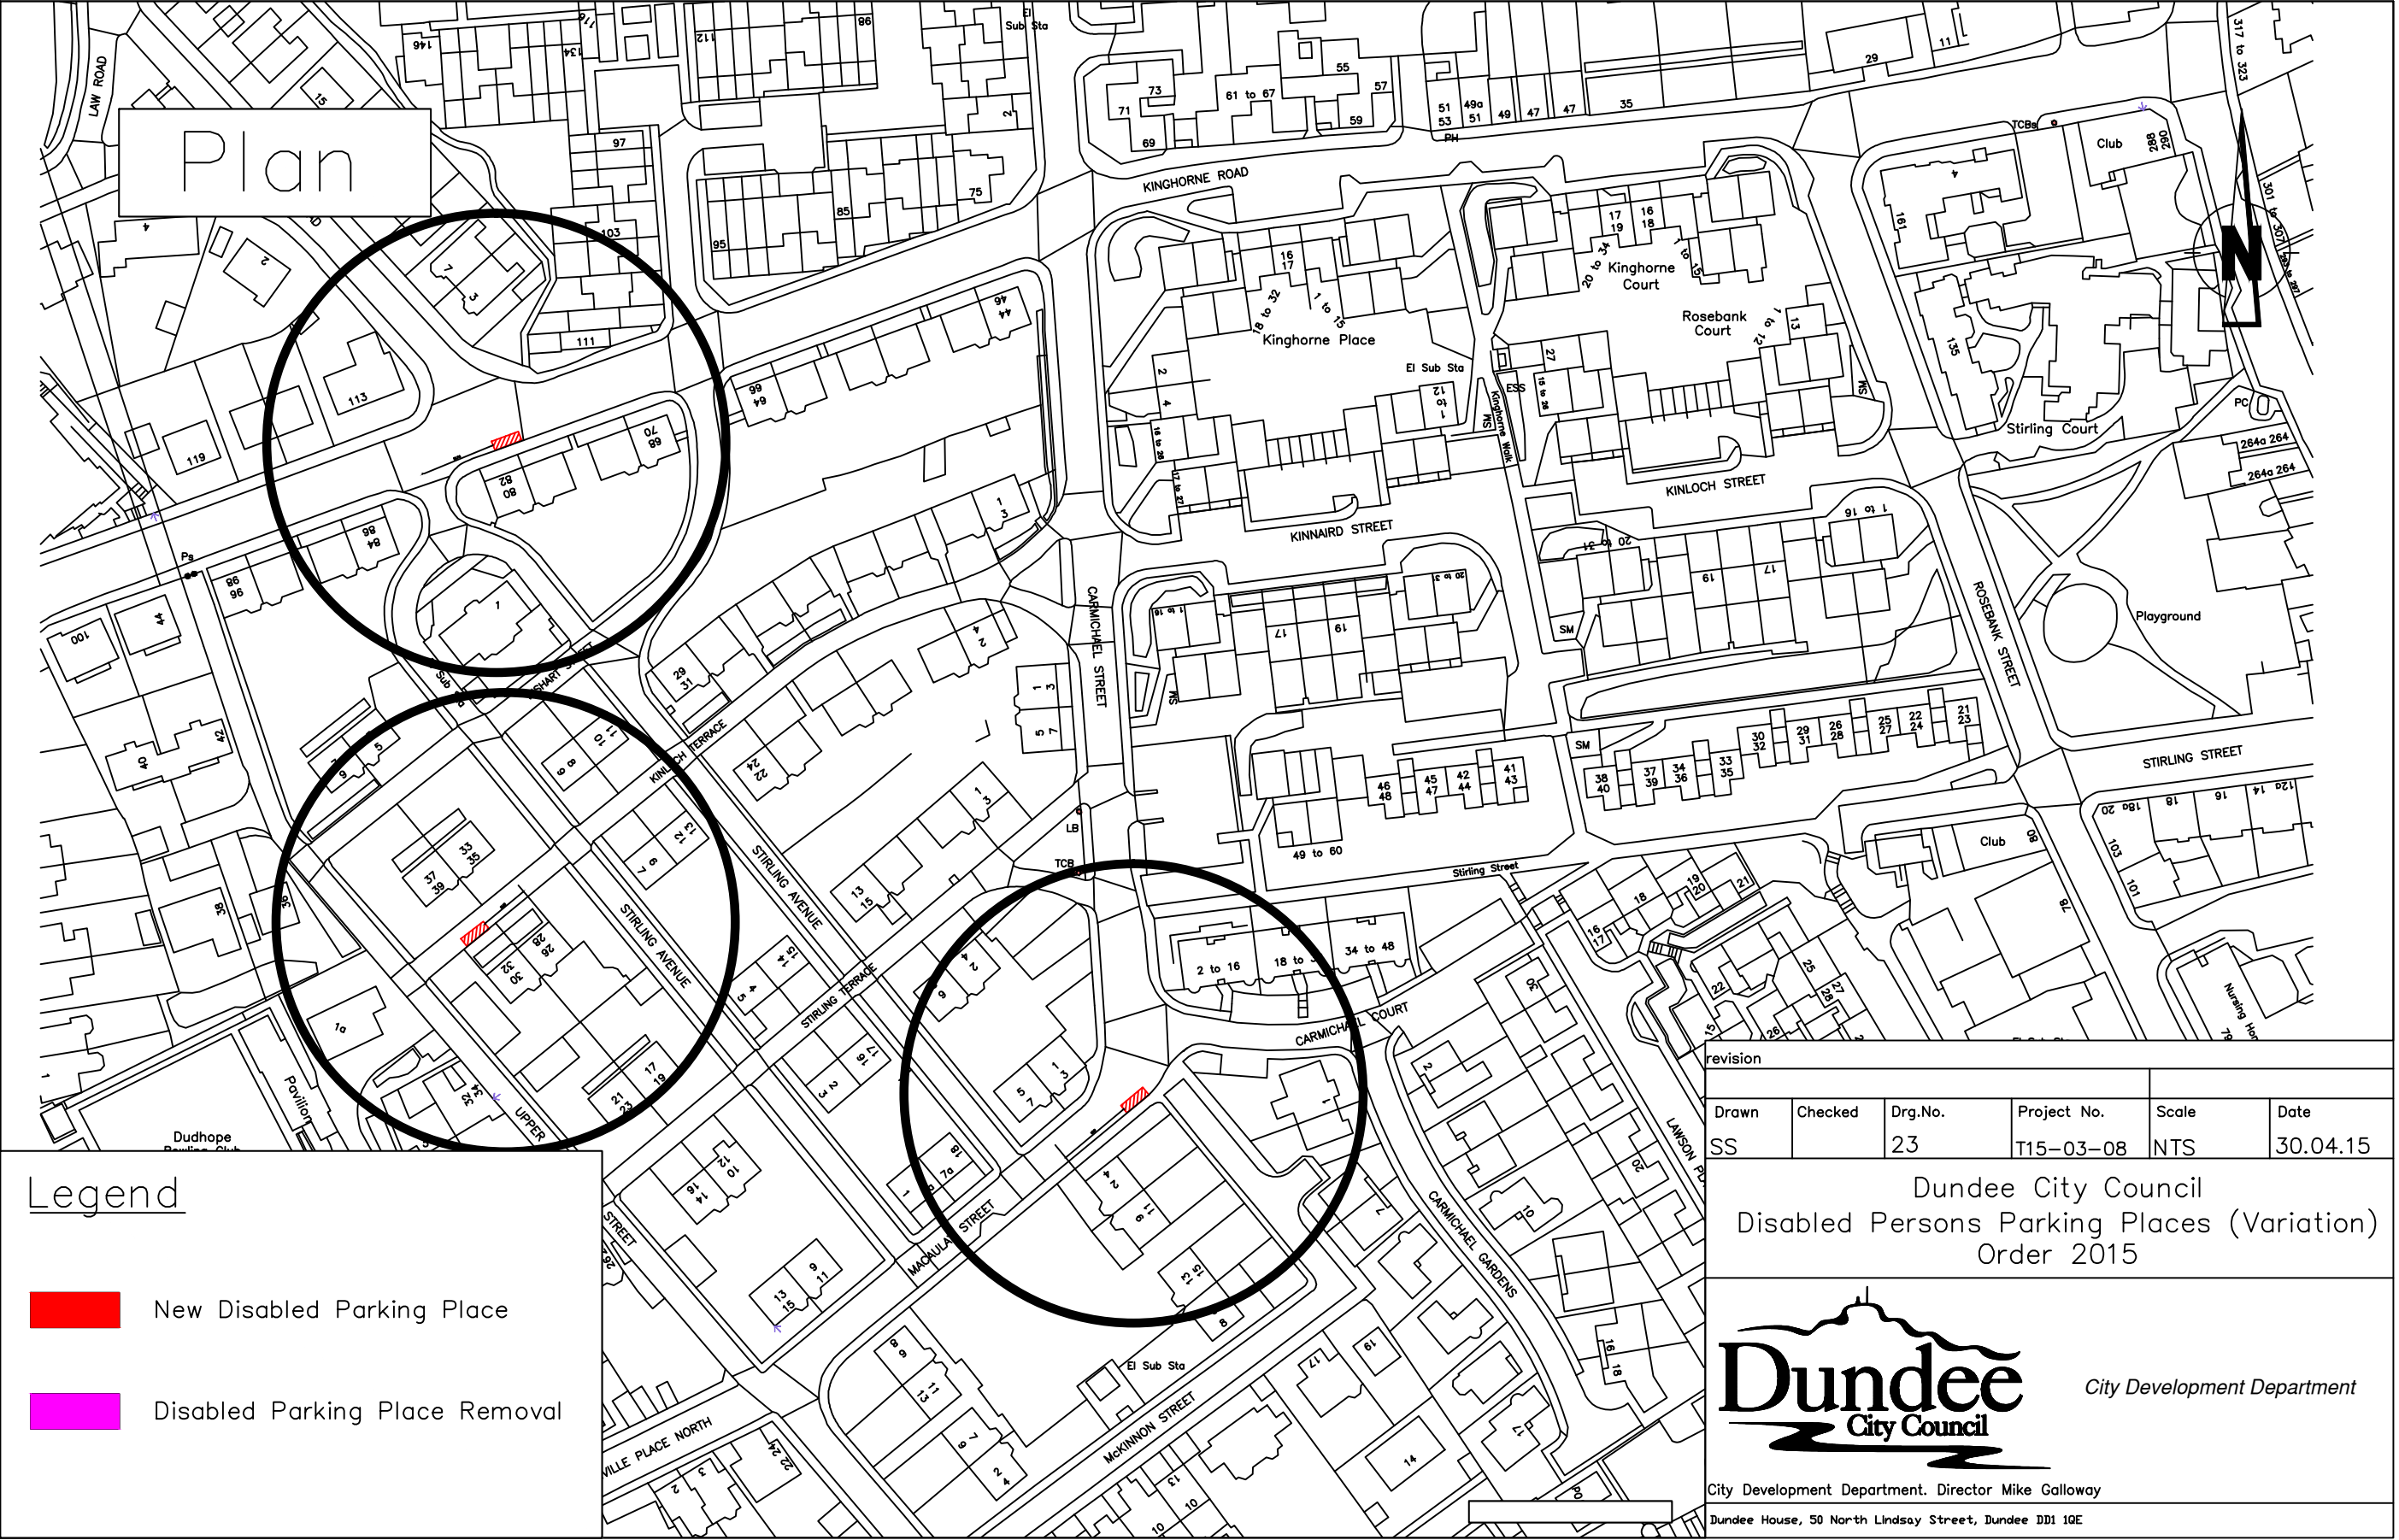


revision					
Drawn	Checked	Drg.No.	Project No.	Scale	Date
SS		23	T15-03-08	NTS	30.04.15

Dundee City Council
Disabled Persons Parking Places (Variation)
Order 2015



City Development Department. Director Mike Galloway
Dundee House, 50 North Lindsay Street, Dundee DD1 1QE

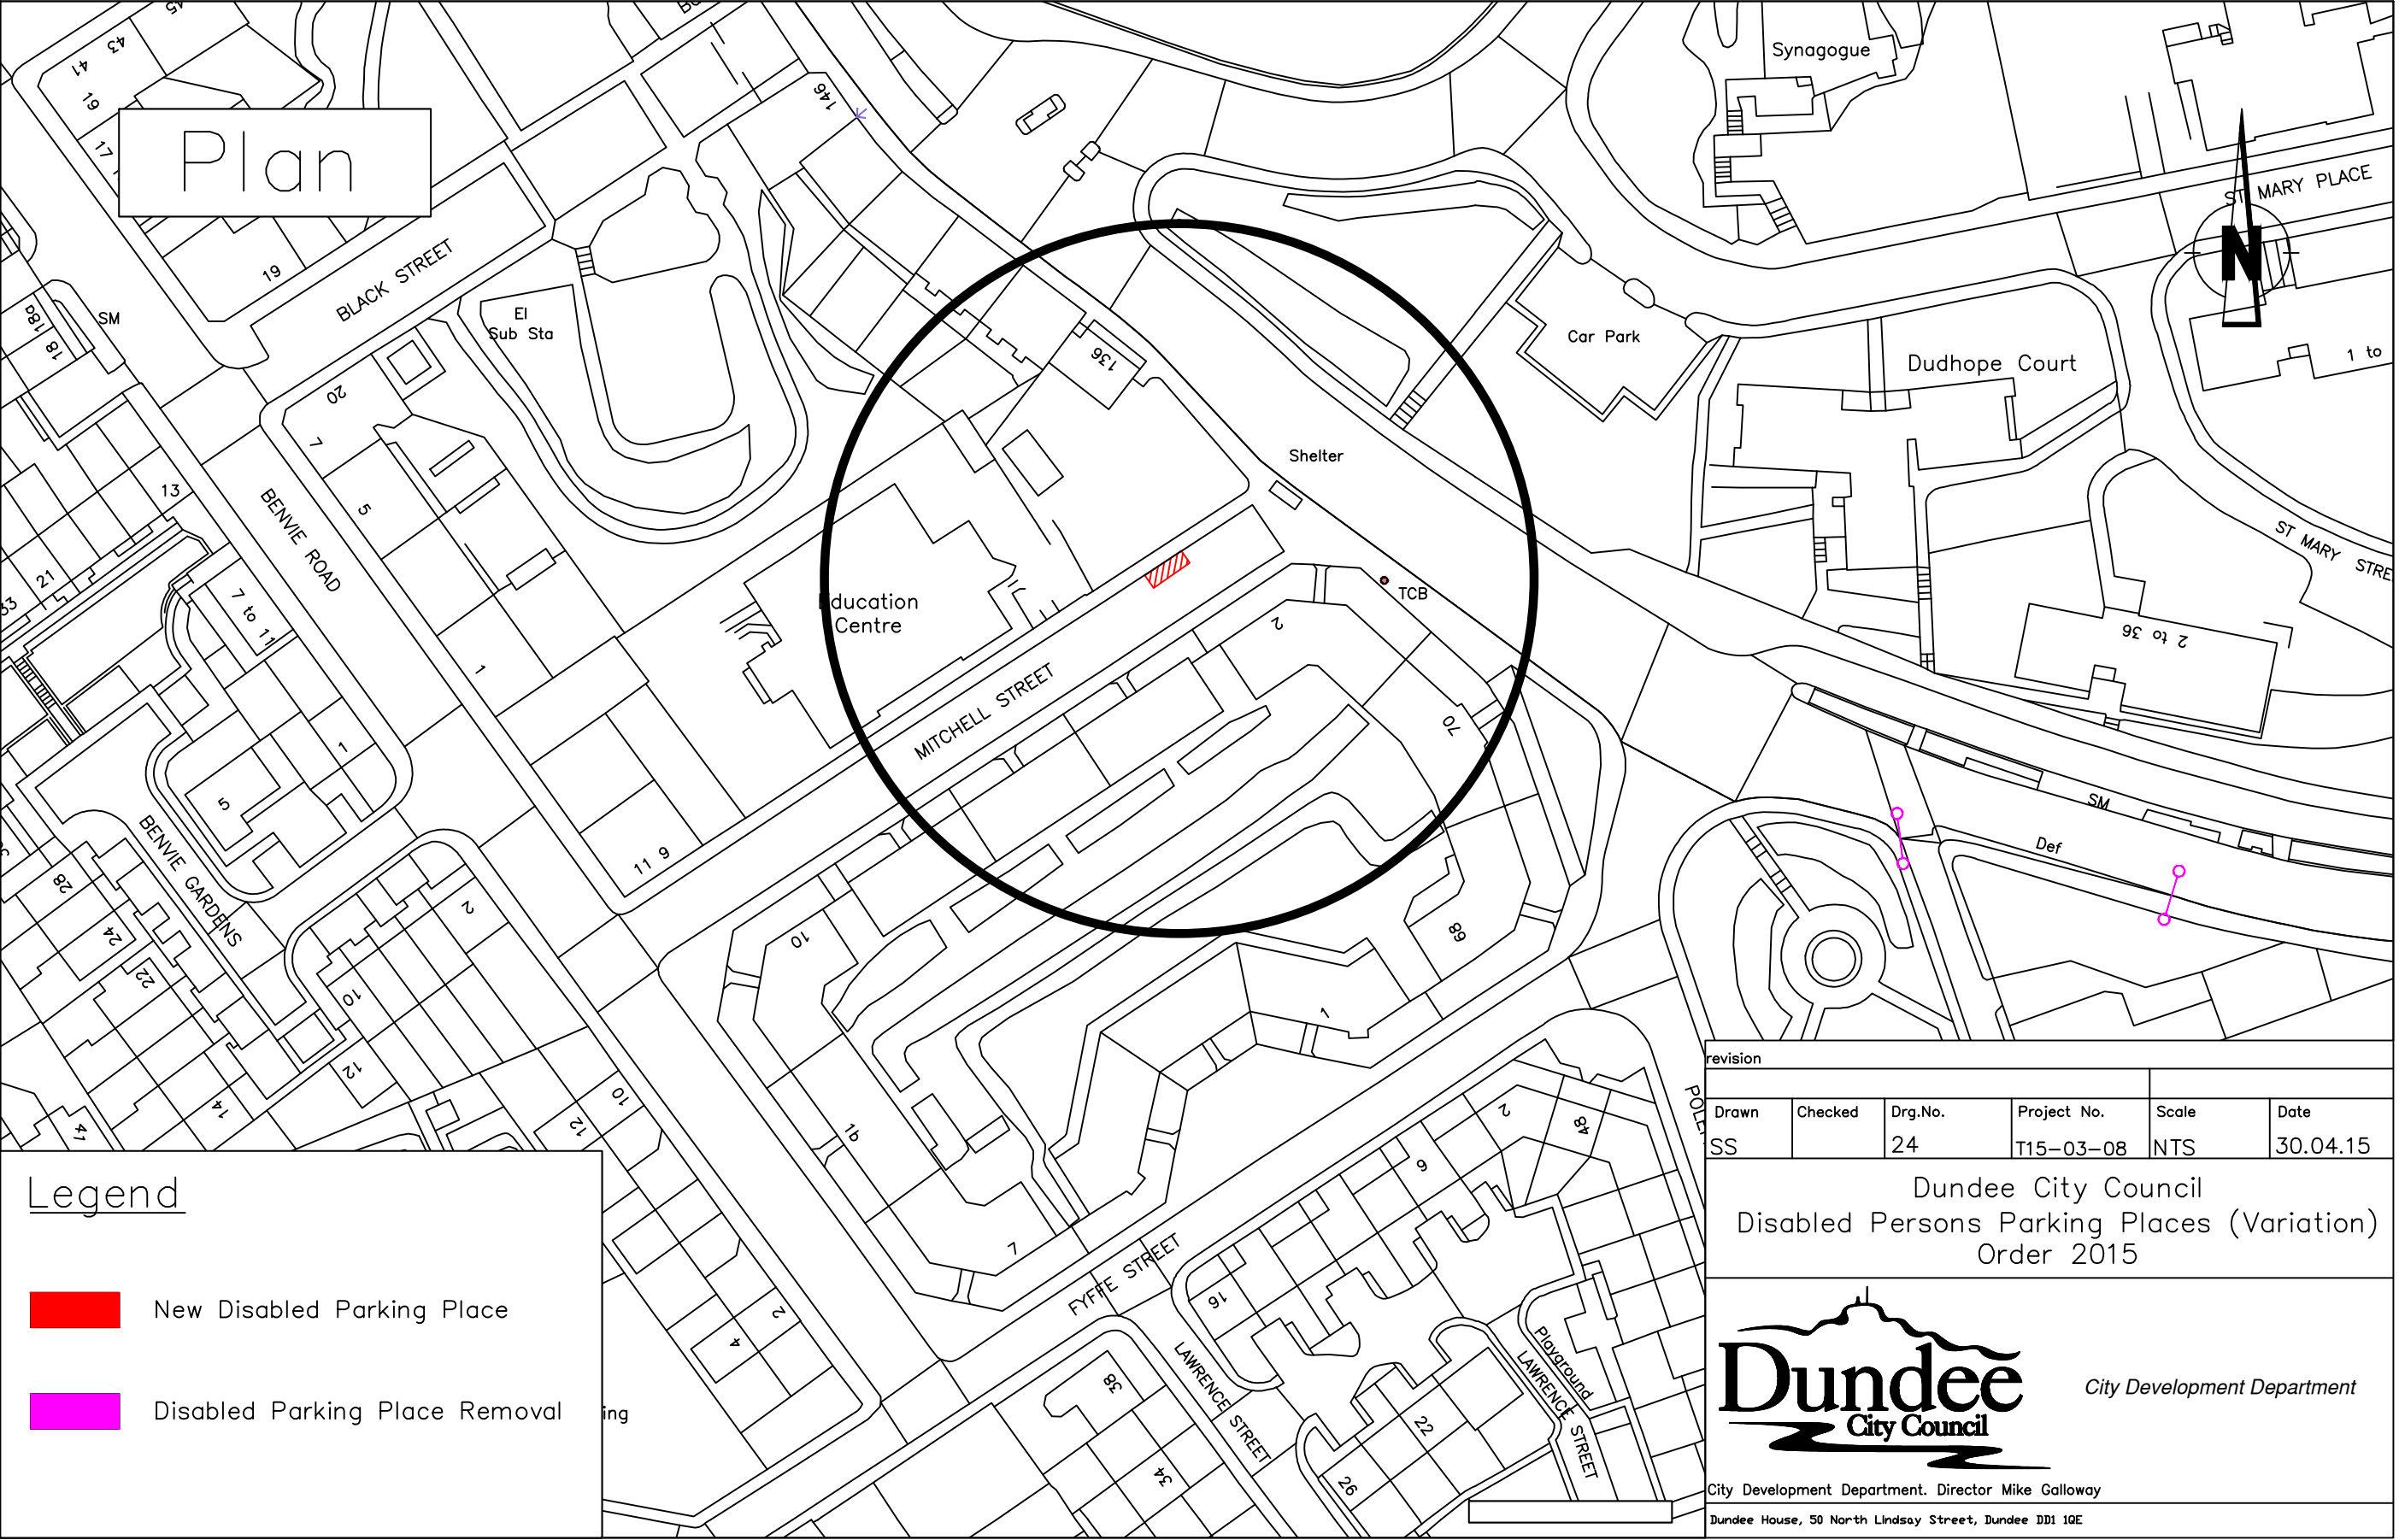

Plan

Legend



New Disabled Parking Place



Disabled Parking Place Removal


revision					
Drawn	Checked	Drg.No.	Project No.	Scale	Date
SS		24	T15-03-08	NTS	30.04.15

Dundee City Council
Disabled Persons Parking Places (Variation)
Order 2015



City Development Department

City Development Department. Director Mike Galloway
Dundee House, 50 North Lindsay Street, Dundee DD1 1QE

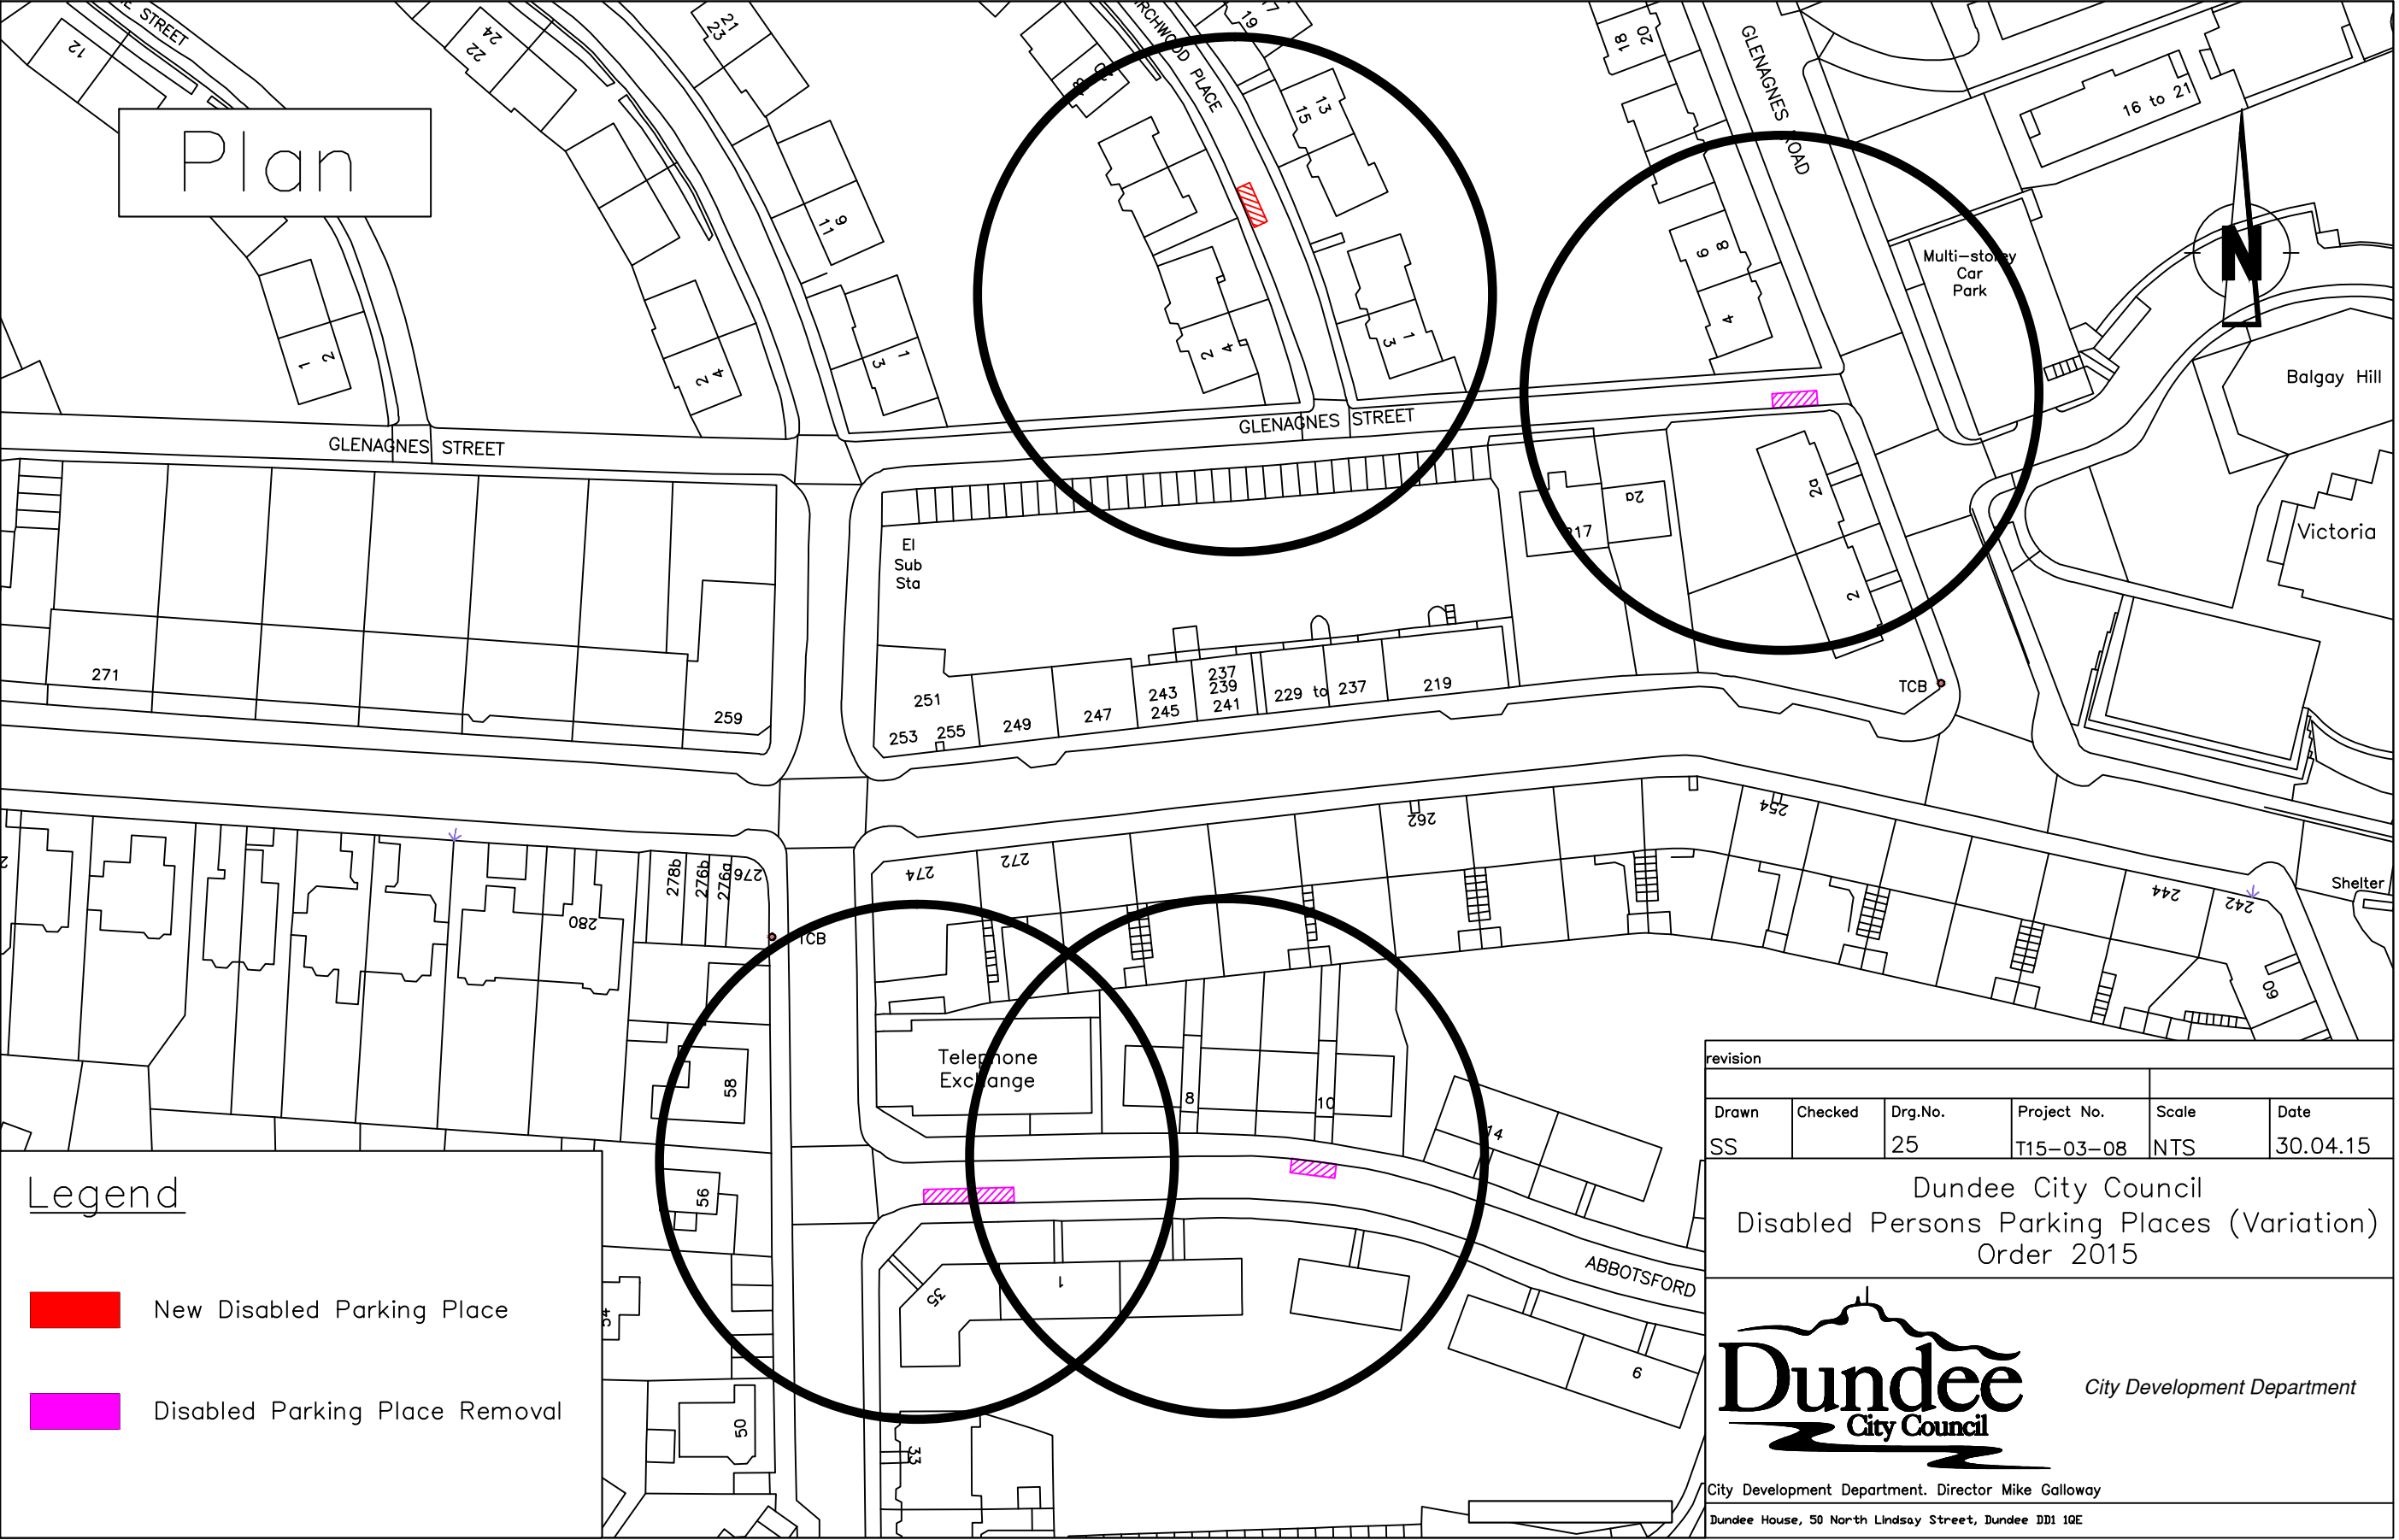

Plan


revision					
Drawn	Checked	Drg.No.	Project No.	Scale	Date
SS		25	T15-03-08	NTS	30.04.15


Dundee City Council
Disabled Persons Parking Places (Variation)
Order 2015



City Development Department

City Development Department. Director Mike Galloway
Dundee House, 50 North Lindsay Street, Dundee DD1 1QE

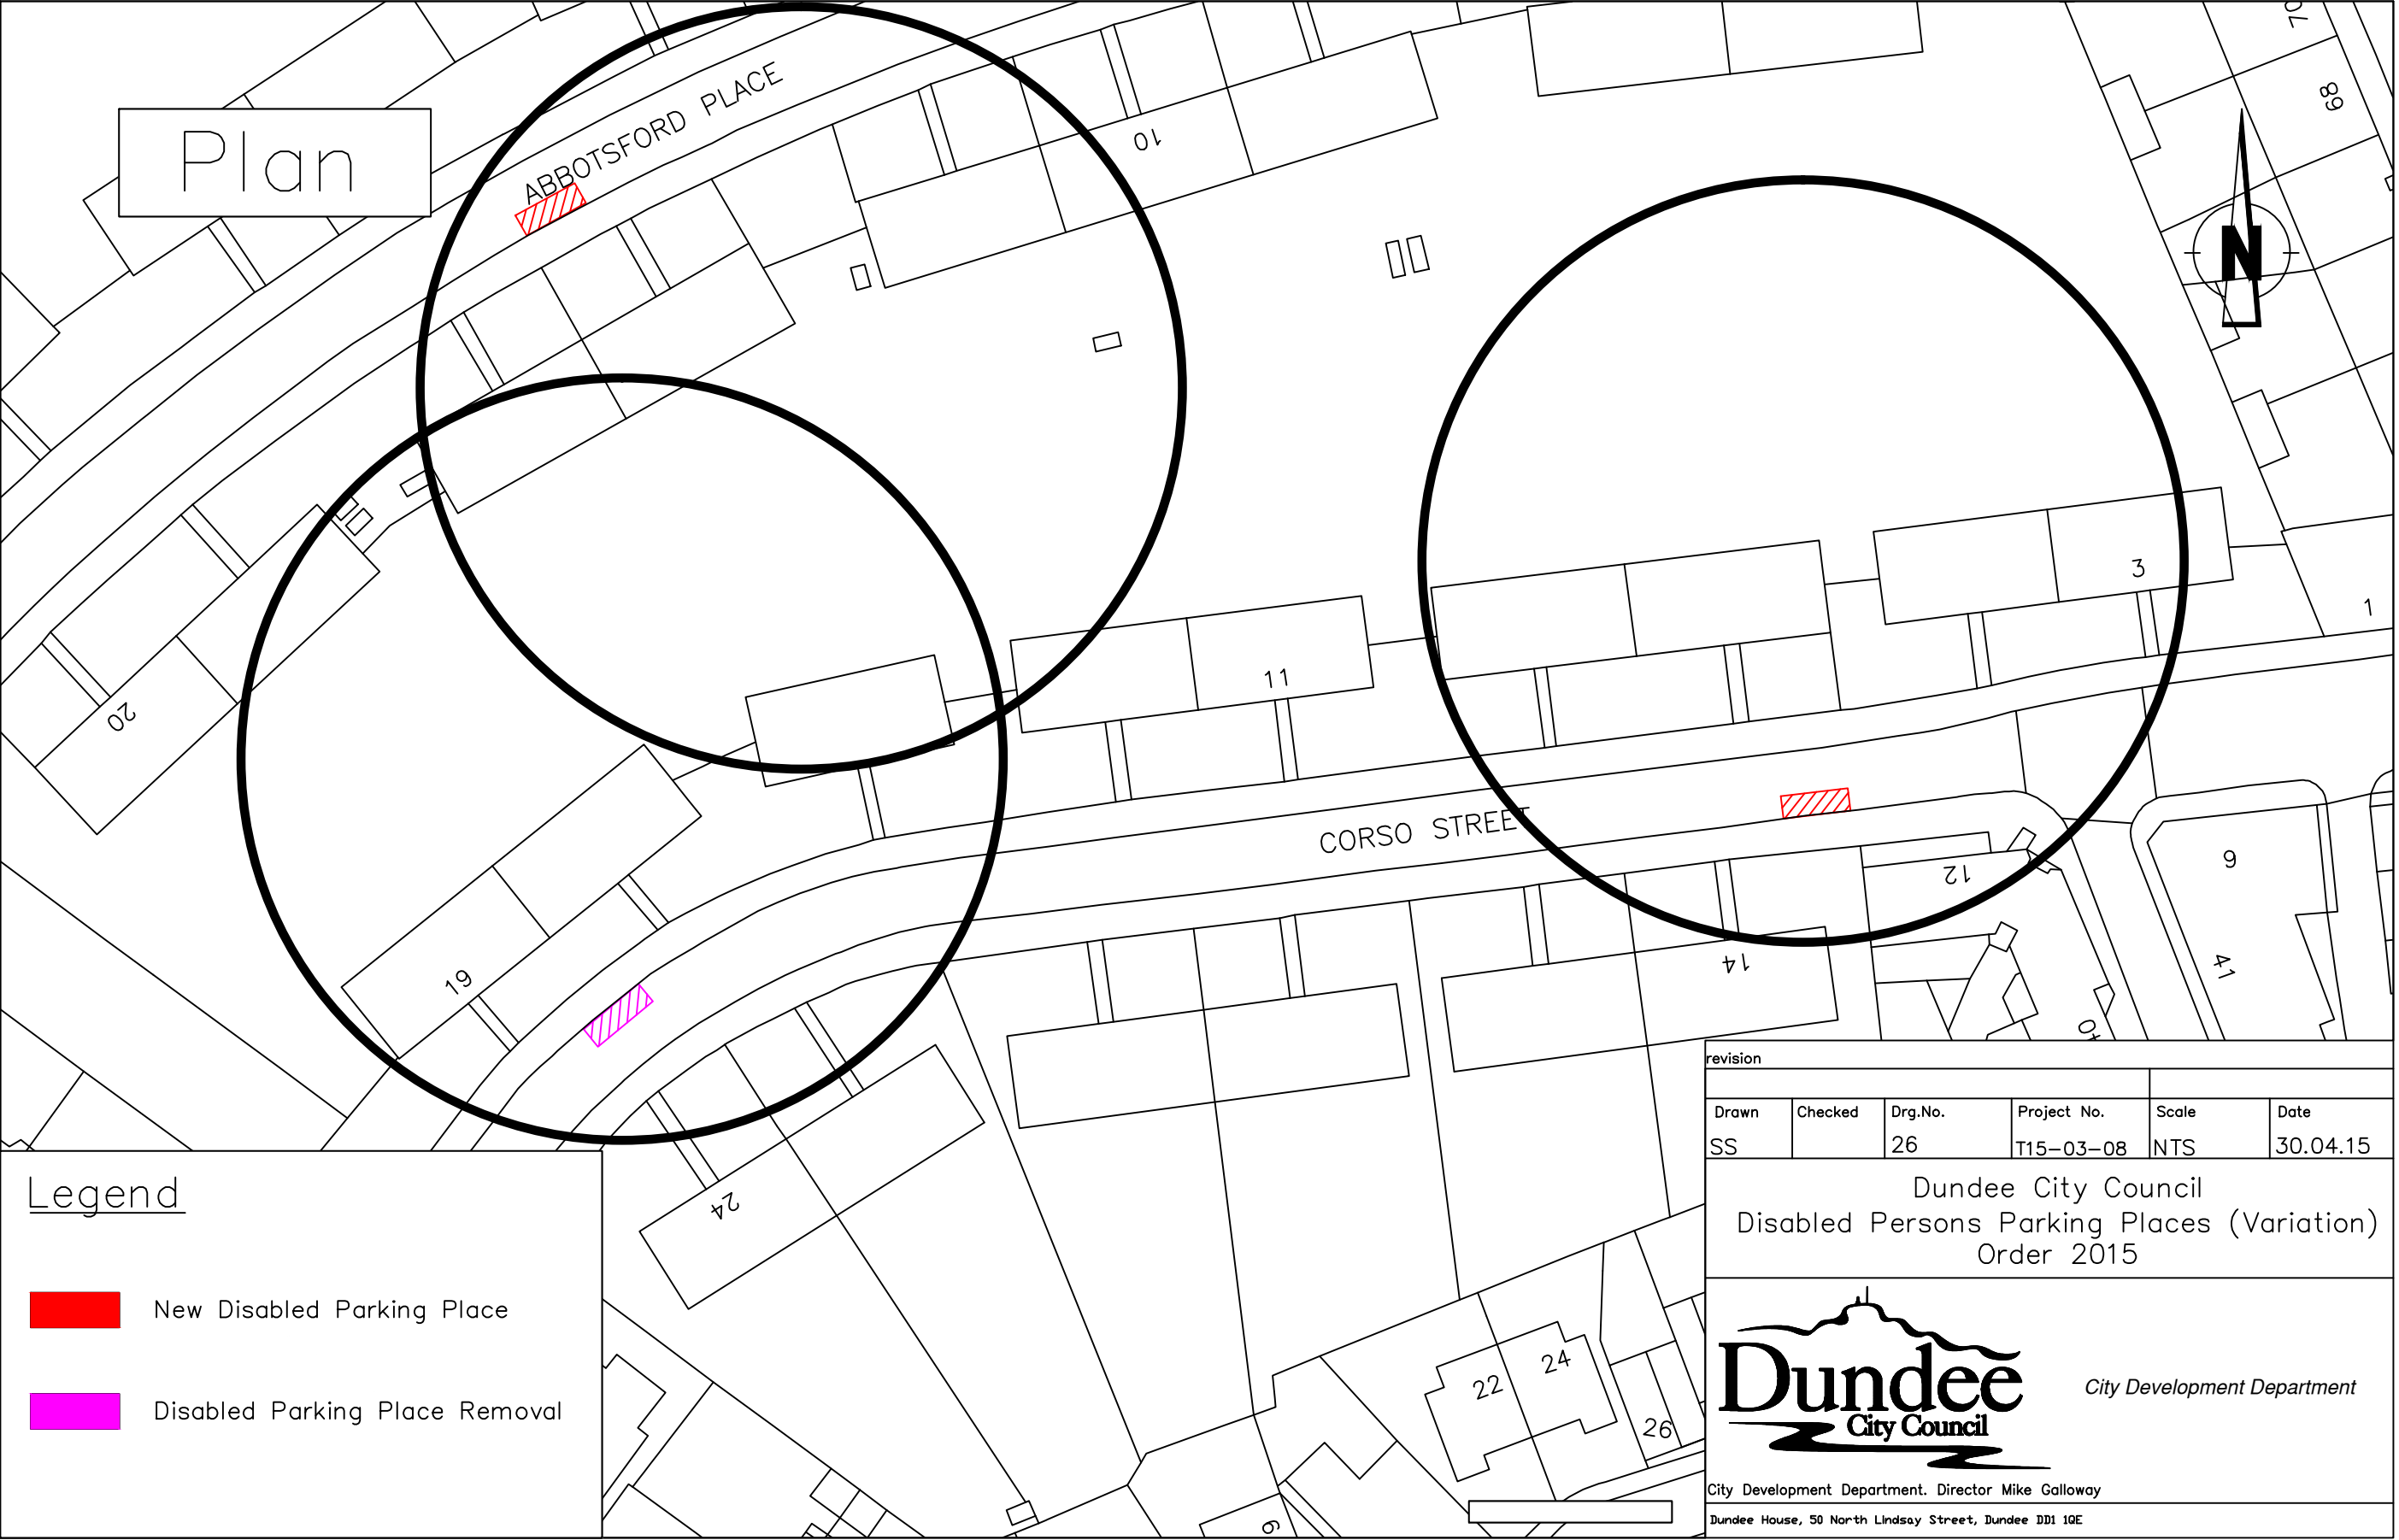

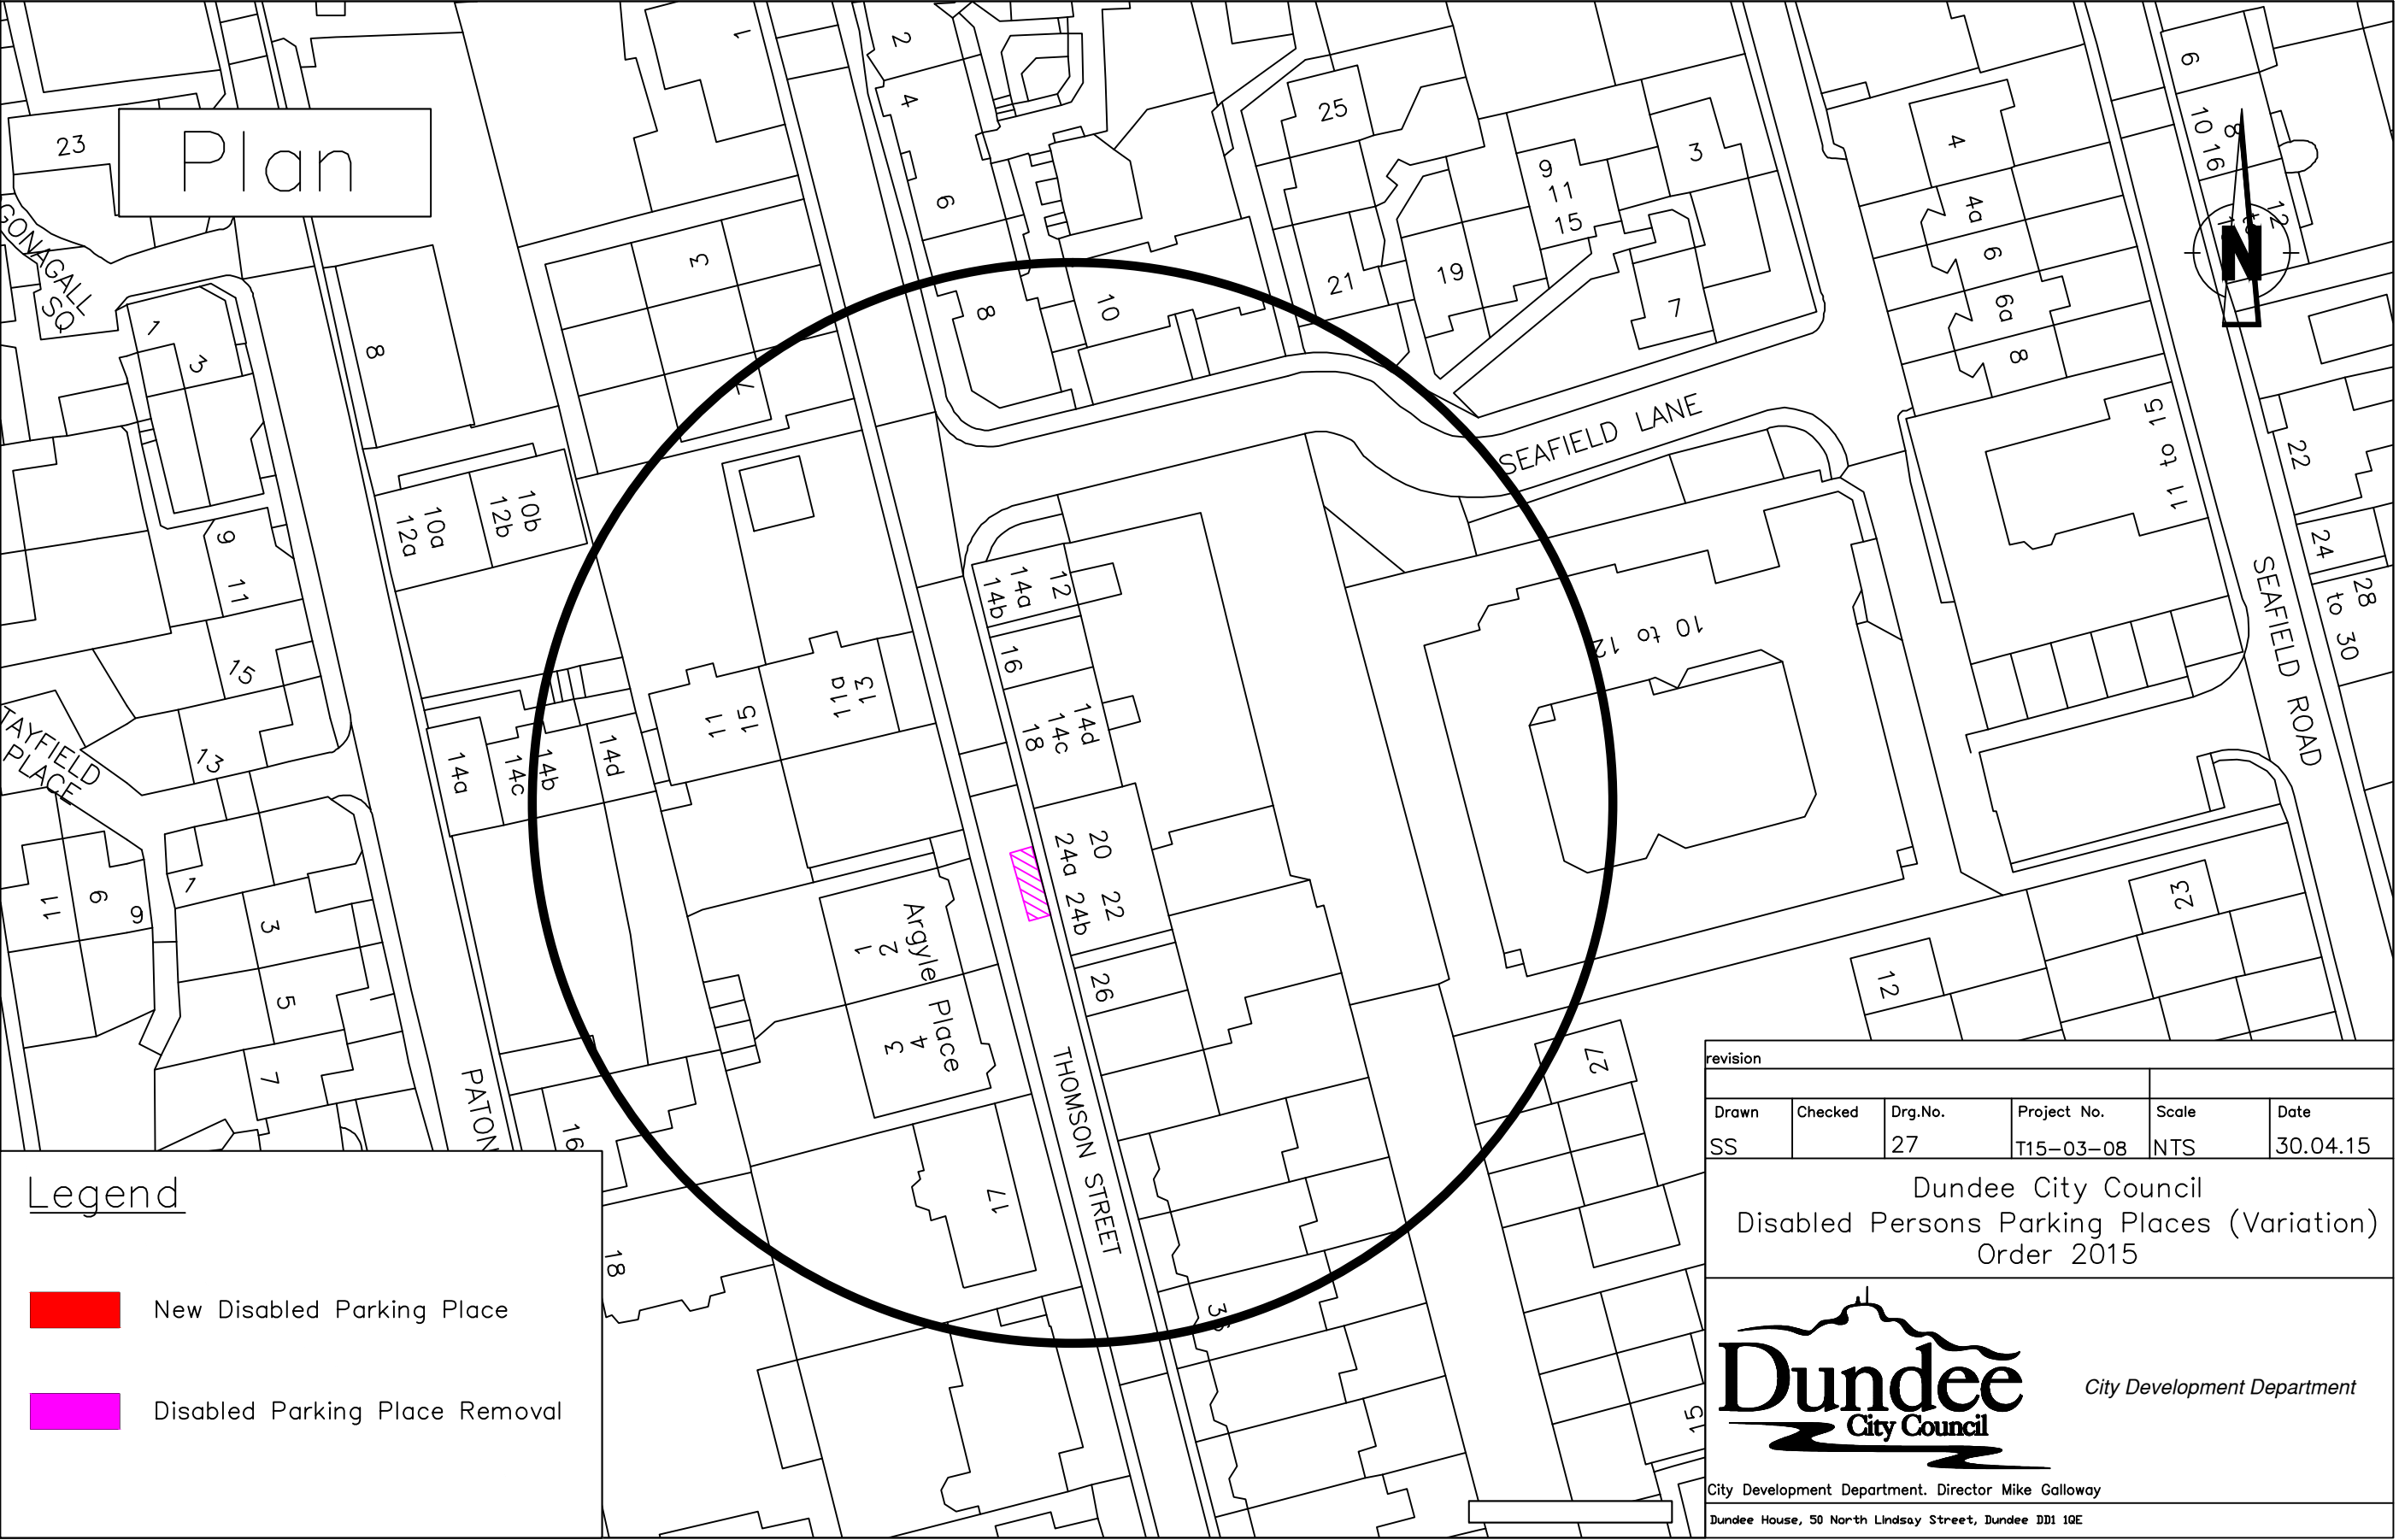

Plan

Legend



New Disabled Parking Place



Disabled Parking Place Removal

revision					
Drawn	Checked	Drg.No.	Project No.	Scale	Date
SS		27	T15-03-08	NTS	30.04.15

Dundee City Council
Disabled Persons Parking Places (Variation)
Order 2015

Dundee
City Council

City Development Department

City Development Department. Director Mike Galloway
Dundee House, 50 North Lindsay Street, Dundee DD1 1QE

Plan



KINGSWAY

P Const & Ward Bdy

ELGIN TERRACE

ELGIN STREET

KINGSWAY TERRACE

El Sub Sta

Legend



New Disabled Parking Place



Disabled Parking Place Removal


revision					
Drawn	Checked	Drg.No.	Project No.	Scale	Date
SS		28	T15-03-08	NTS	30.04.15


Dundee City Council
Disabled Persons Parking Places (Variation)
Order 2015



City Development Department

City Development Department. Director Mike Galloway
Dundee House, 50 North Lindsay Street, Dundee DD1 1QE

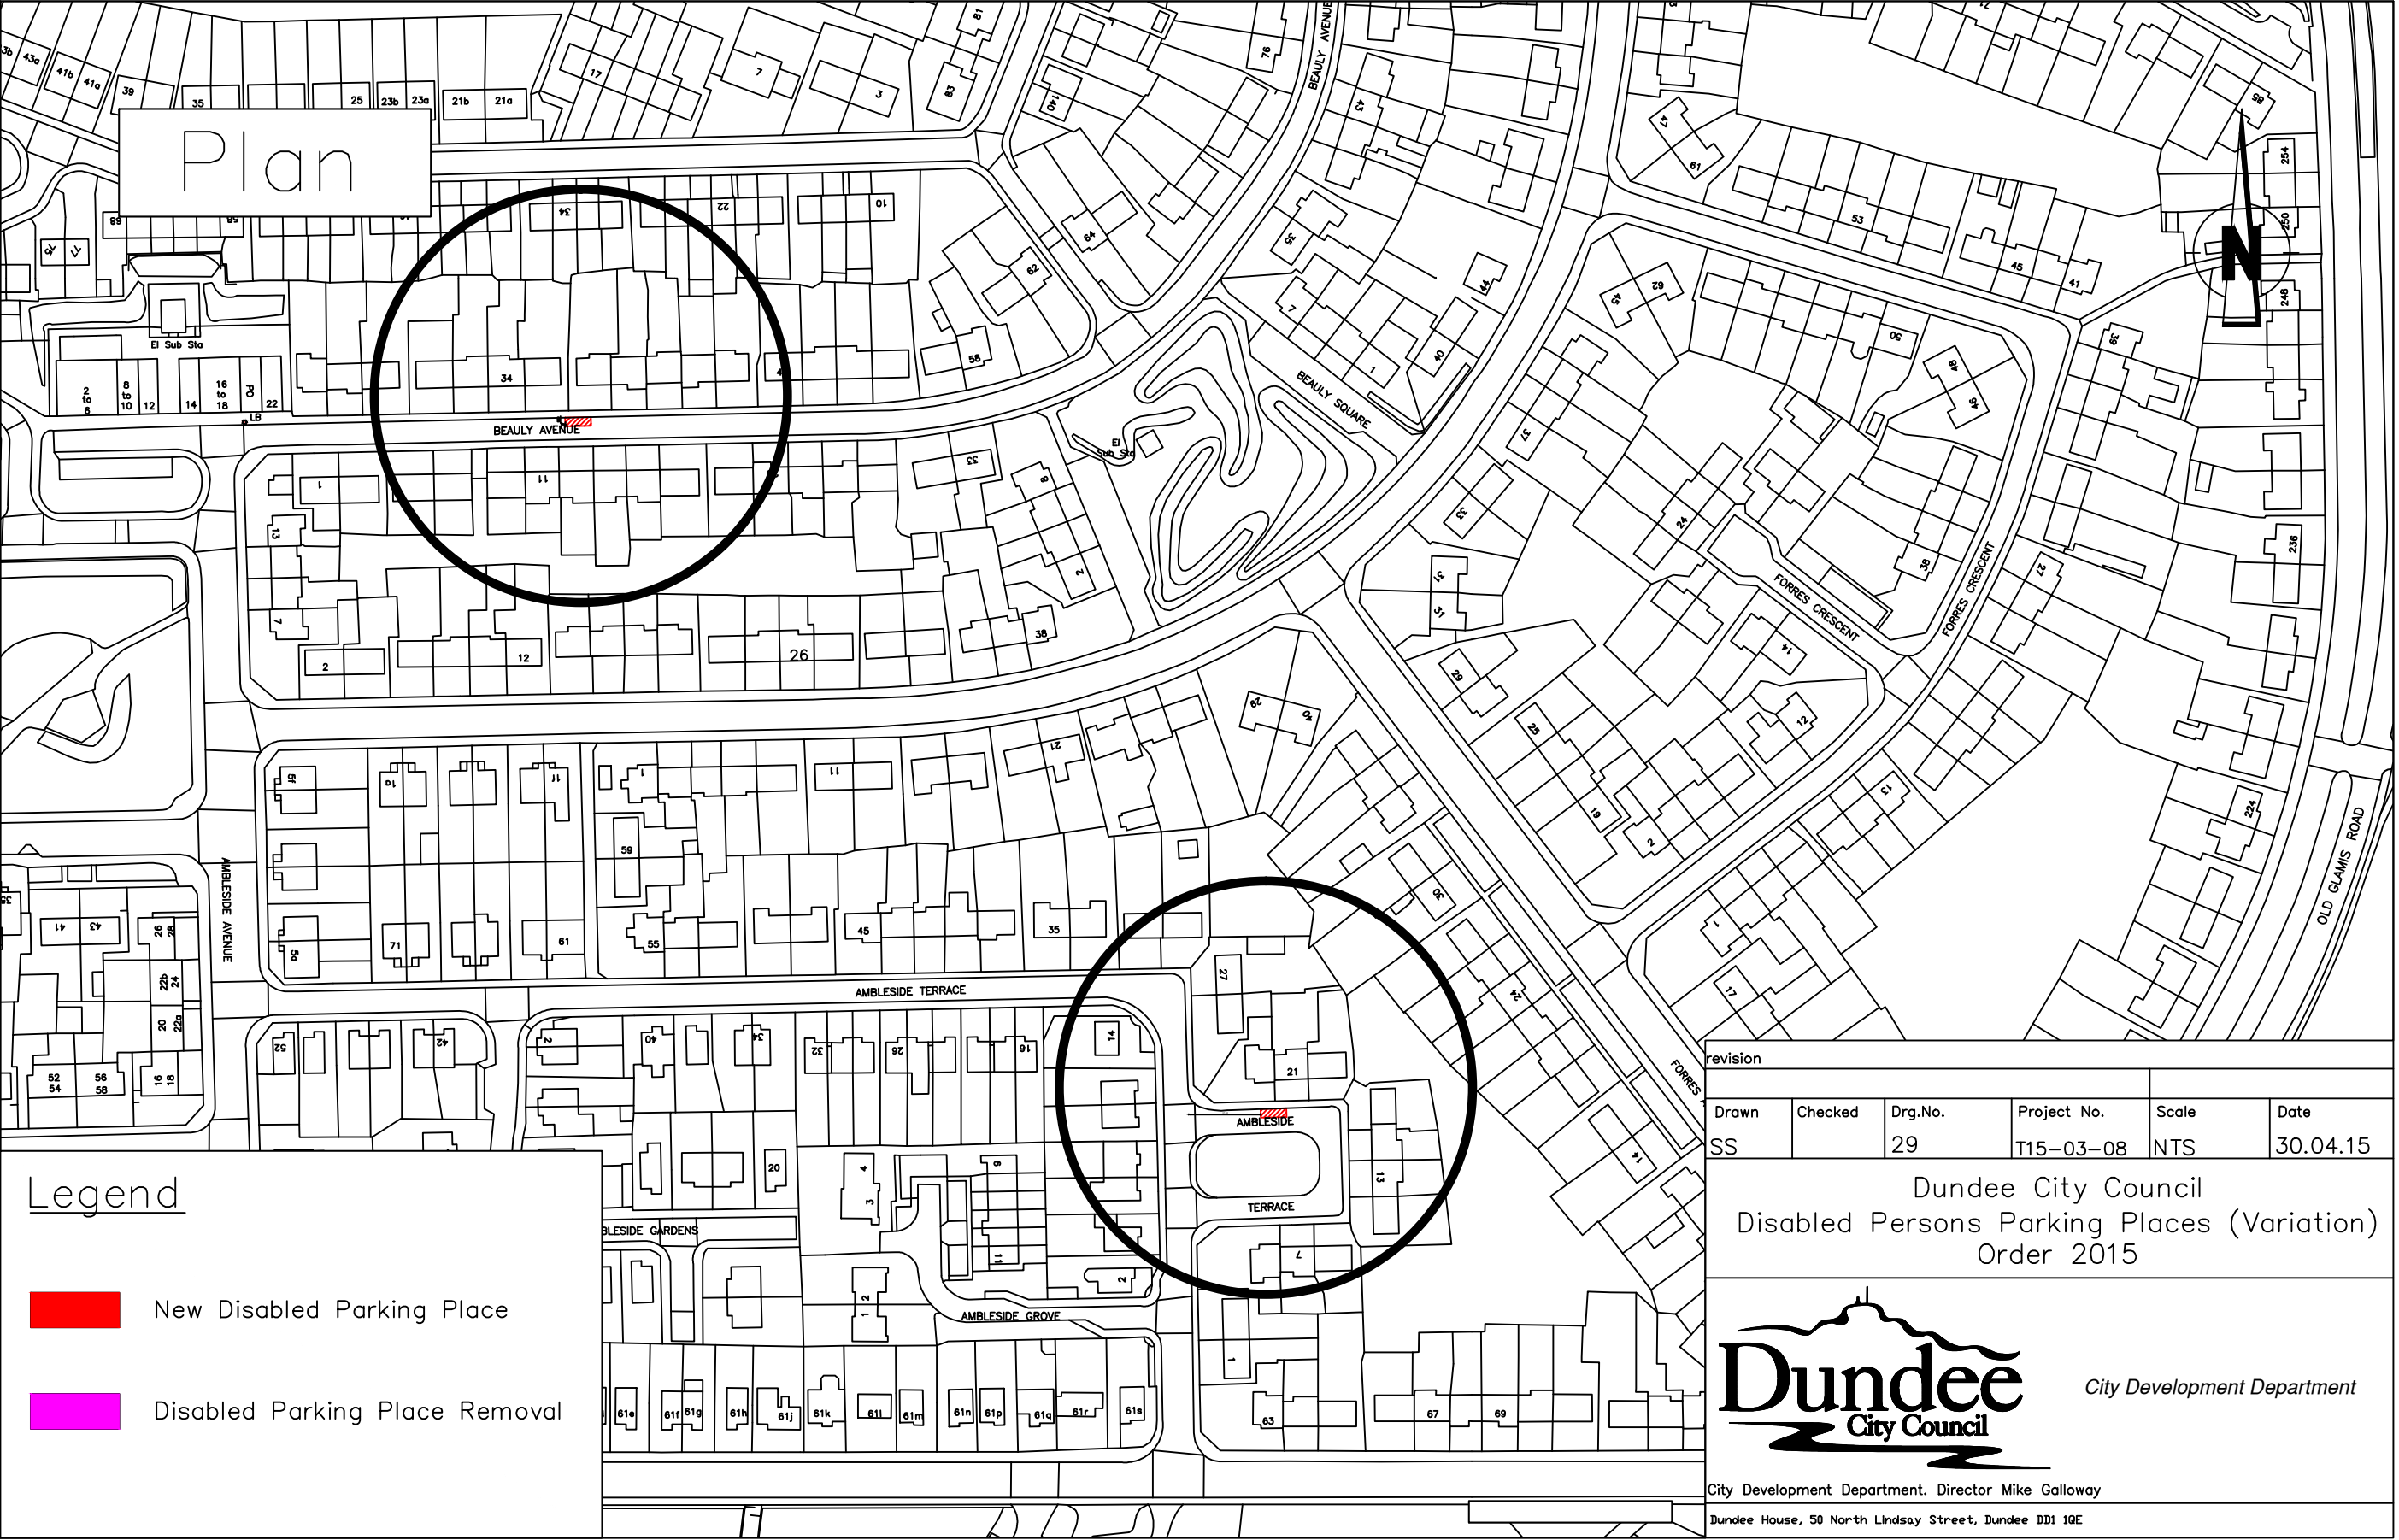

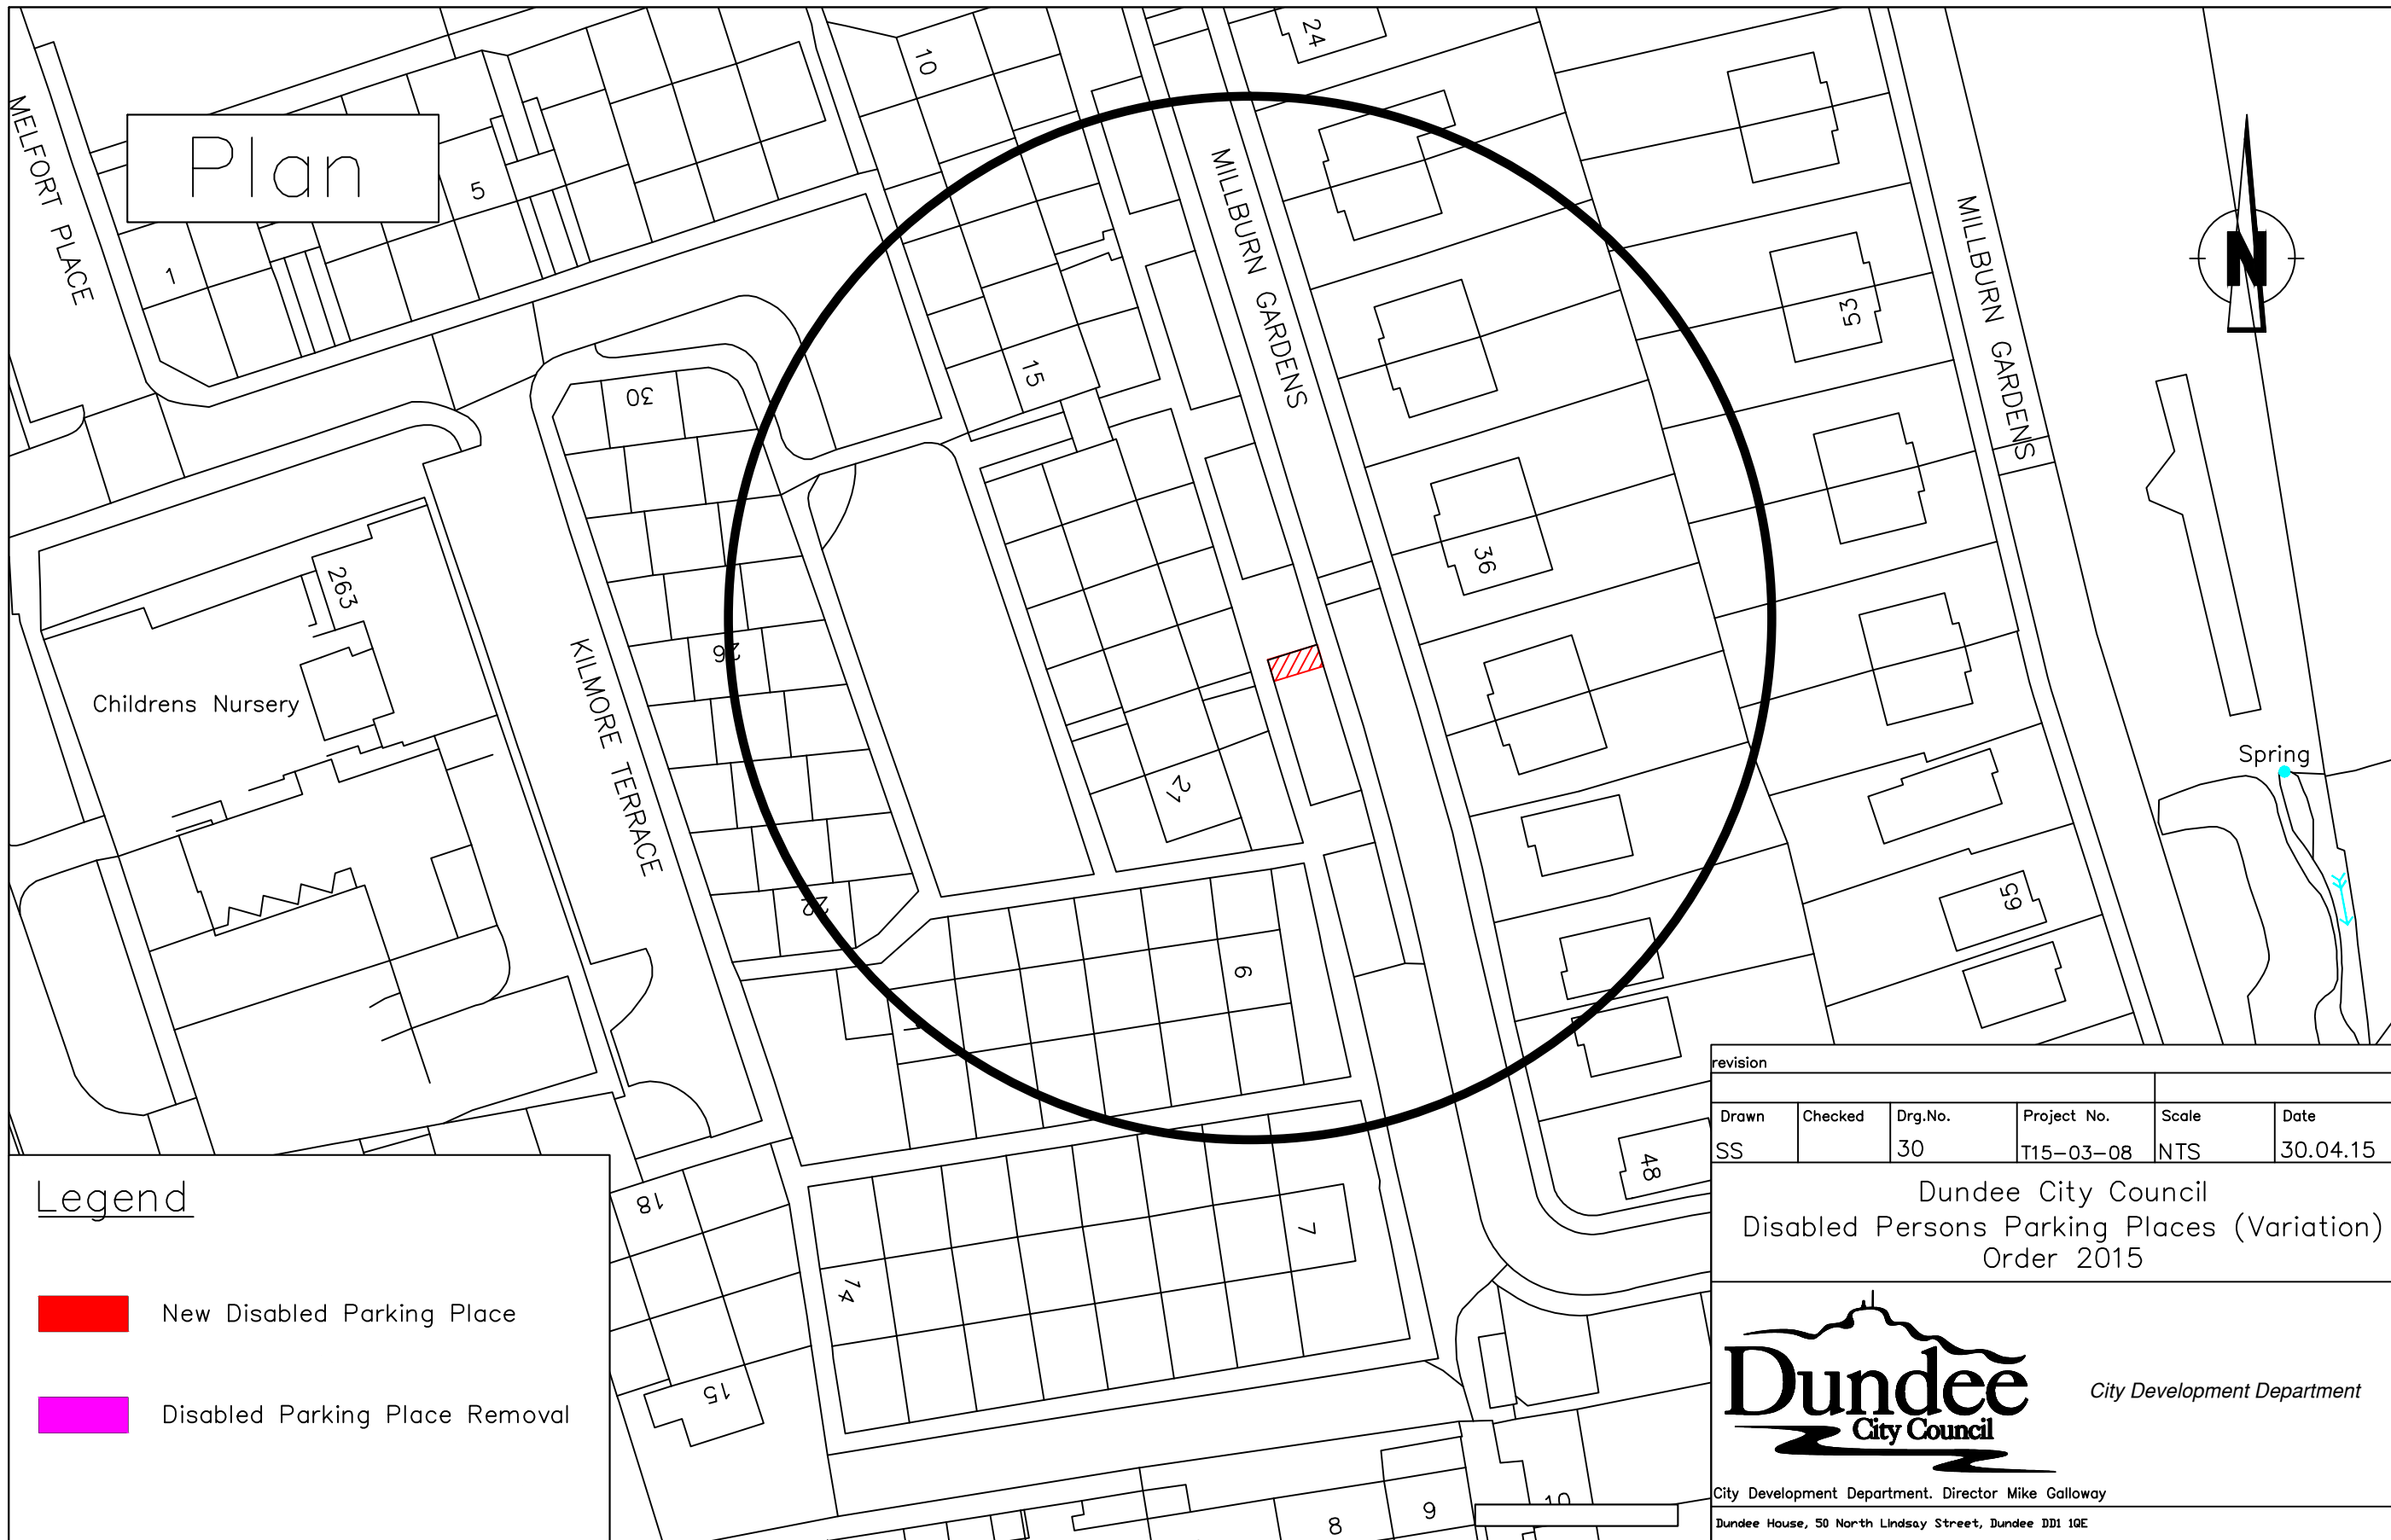

Plan

Legend

-  New Disabled Parking Place
-  Disabled Parking Place Removal


revision					
Drawn	Checked	Drg.No.	Project No.	Scale	Date
SS		30	T15-03-08	NTS	30.04.15

Dundee City Council
Disabled Persons Parking Places (Variation)
Order 2015

Dundee
City Council

City Development Department

City Development Department. Director Mike Galloway
Dundee House, 50 North Lindsay Street, Dundee DD1 1QE

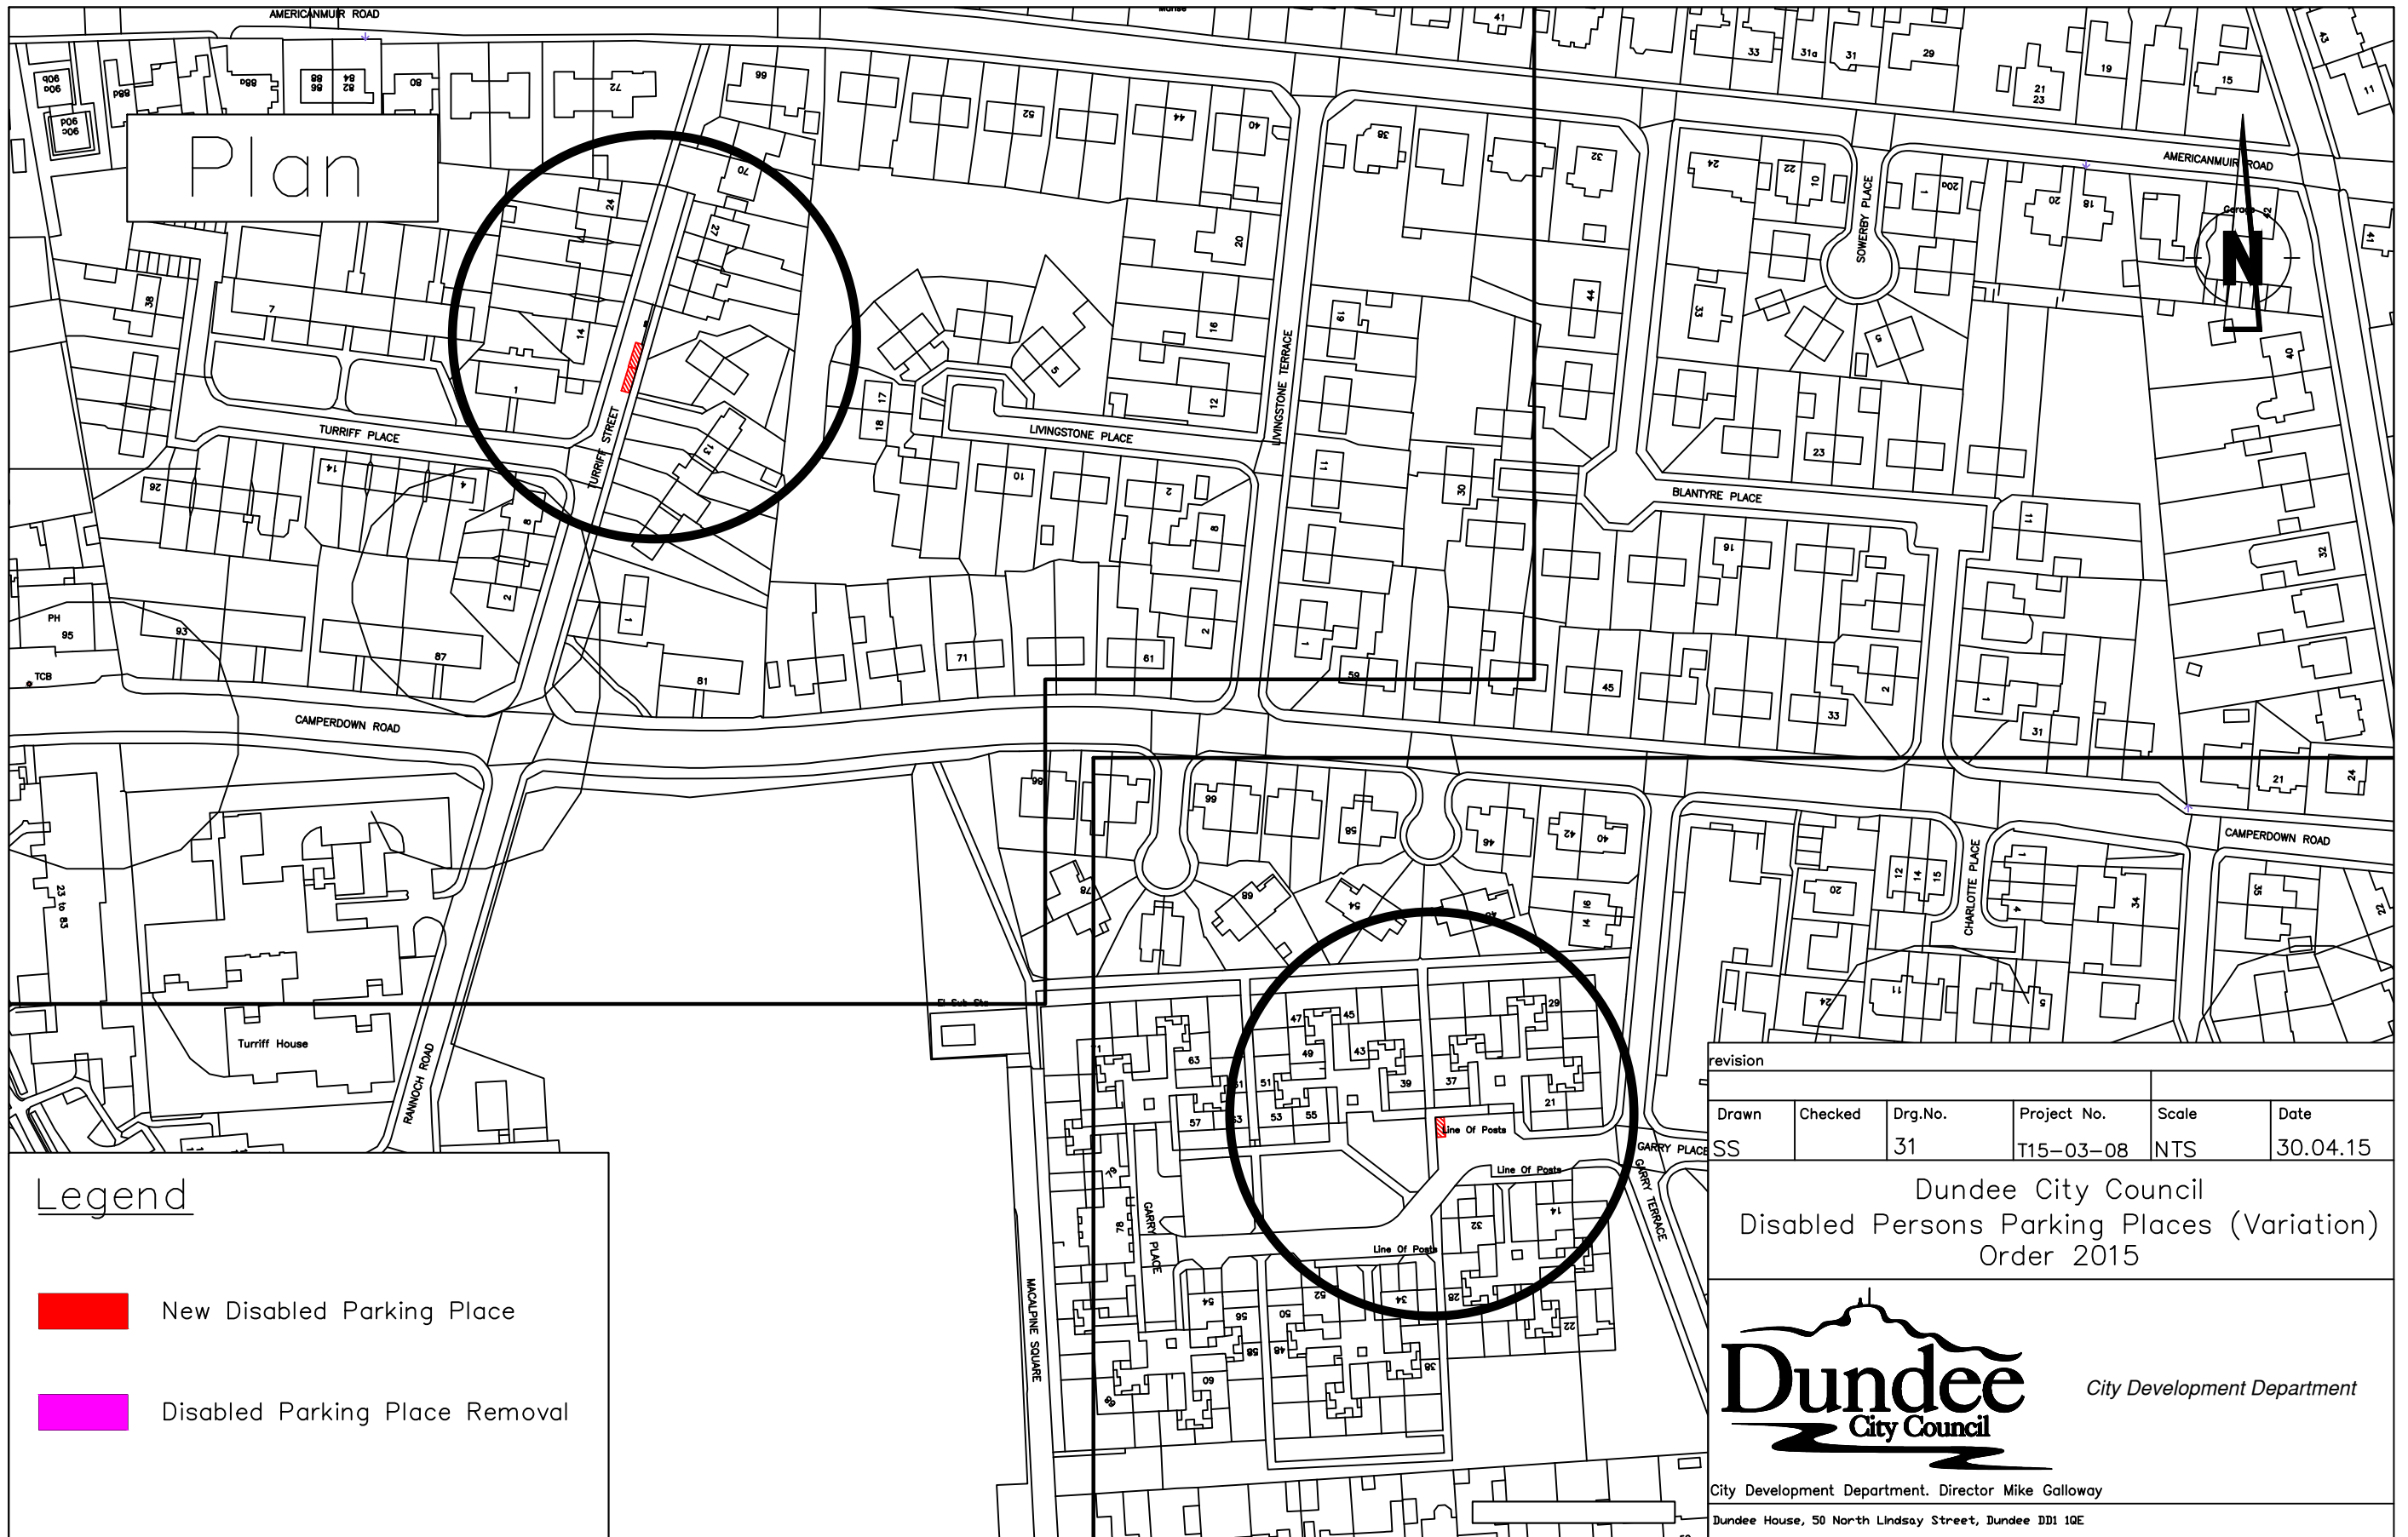

Plan

Legend



New Disabled Parking Place



Disabled Parking Place Removal


revision					
Drawn	Checked	Drg.No.	Project No.	Scale	Date
SS		31	T15-03-08	NTS	30.04.15

Dundee City Council
Disabled Persons Parking Places (Variation)
Order 2015



City Development Department

City Development Department. Director Mike Galloway
Dundee House, 50 North Lindsay Street, Dundee DD1 1QE

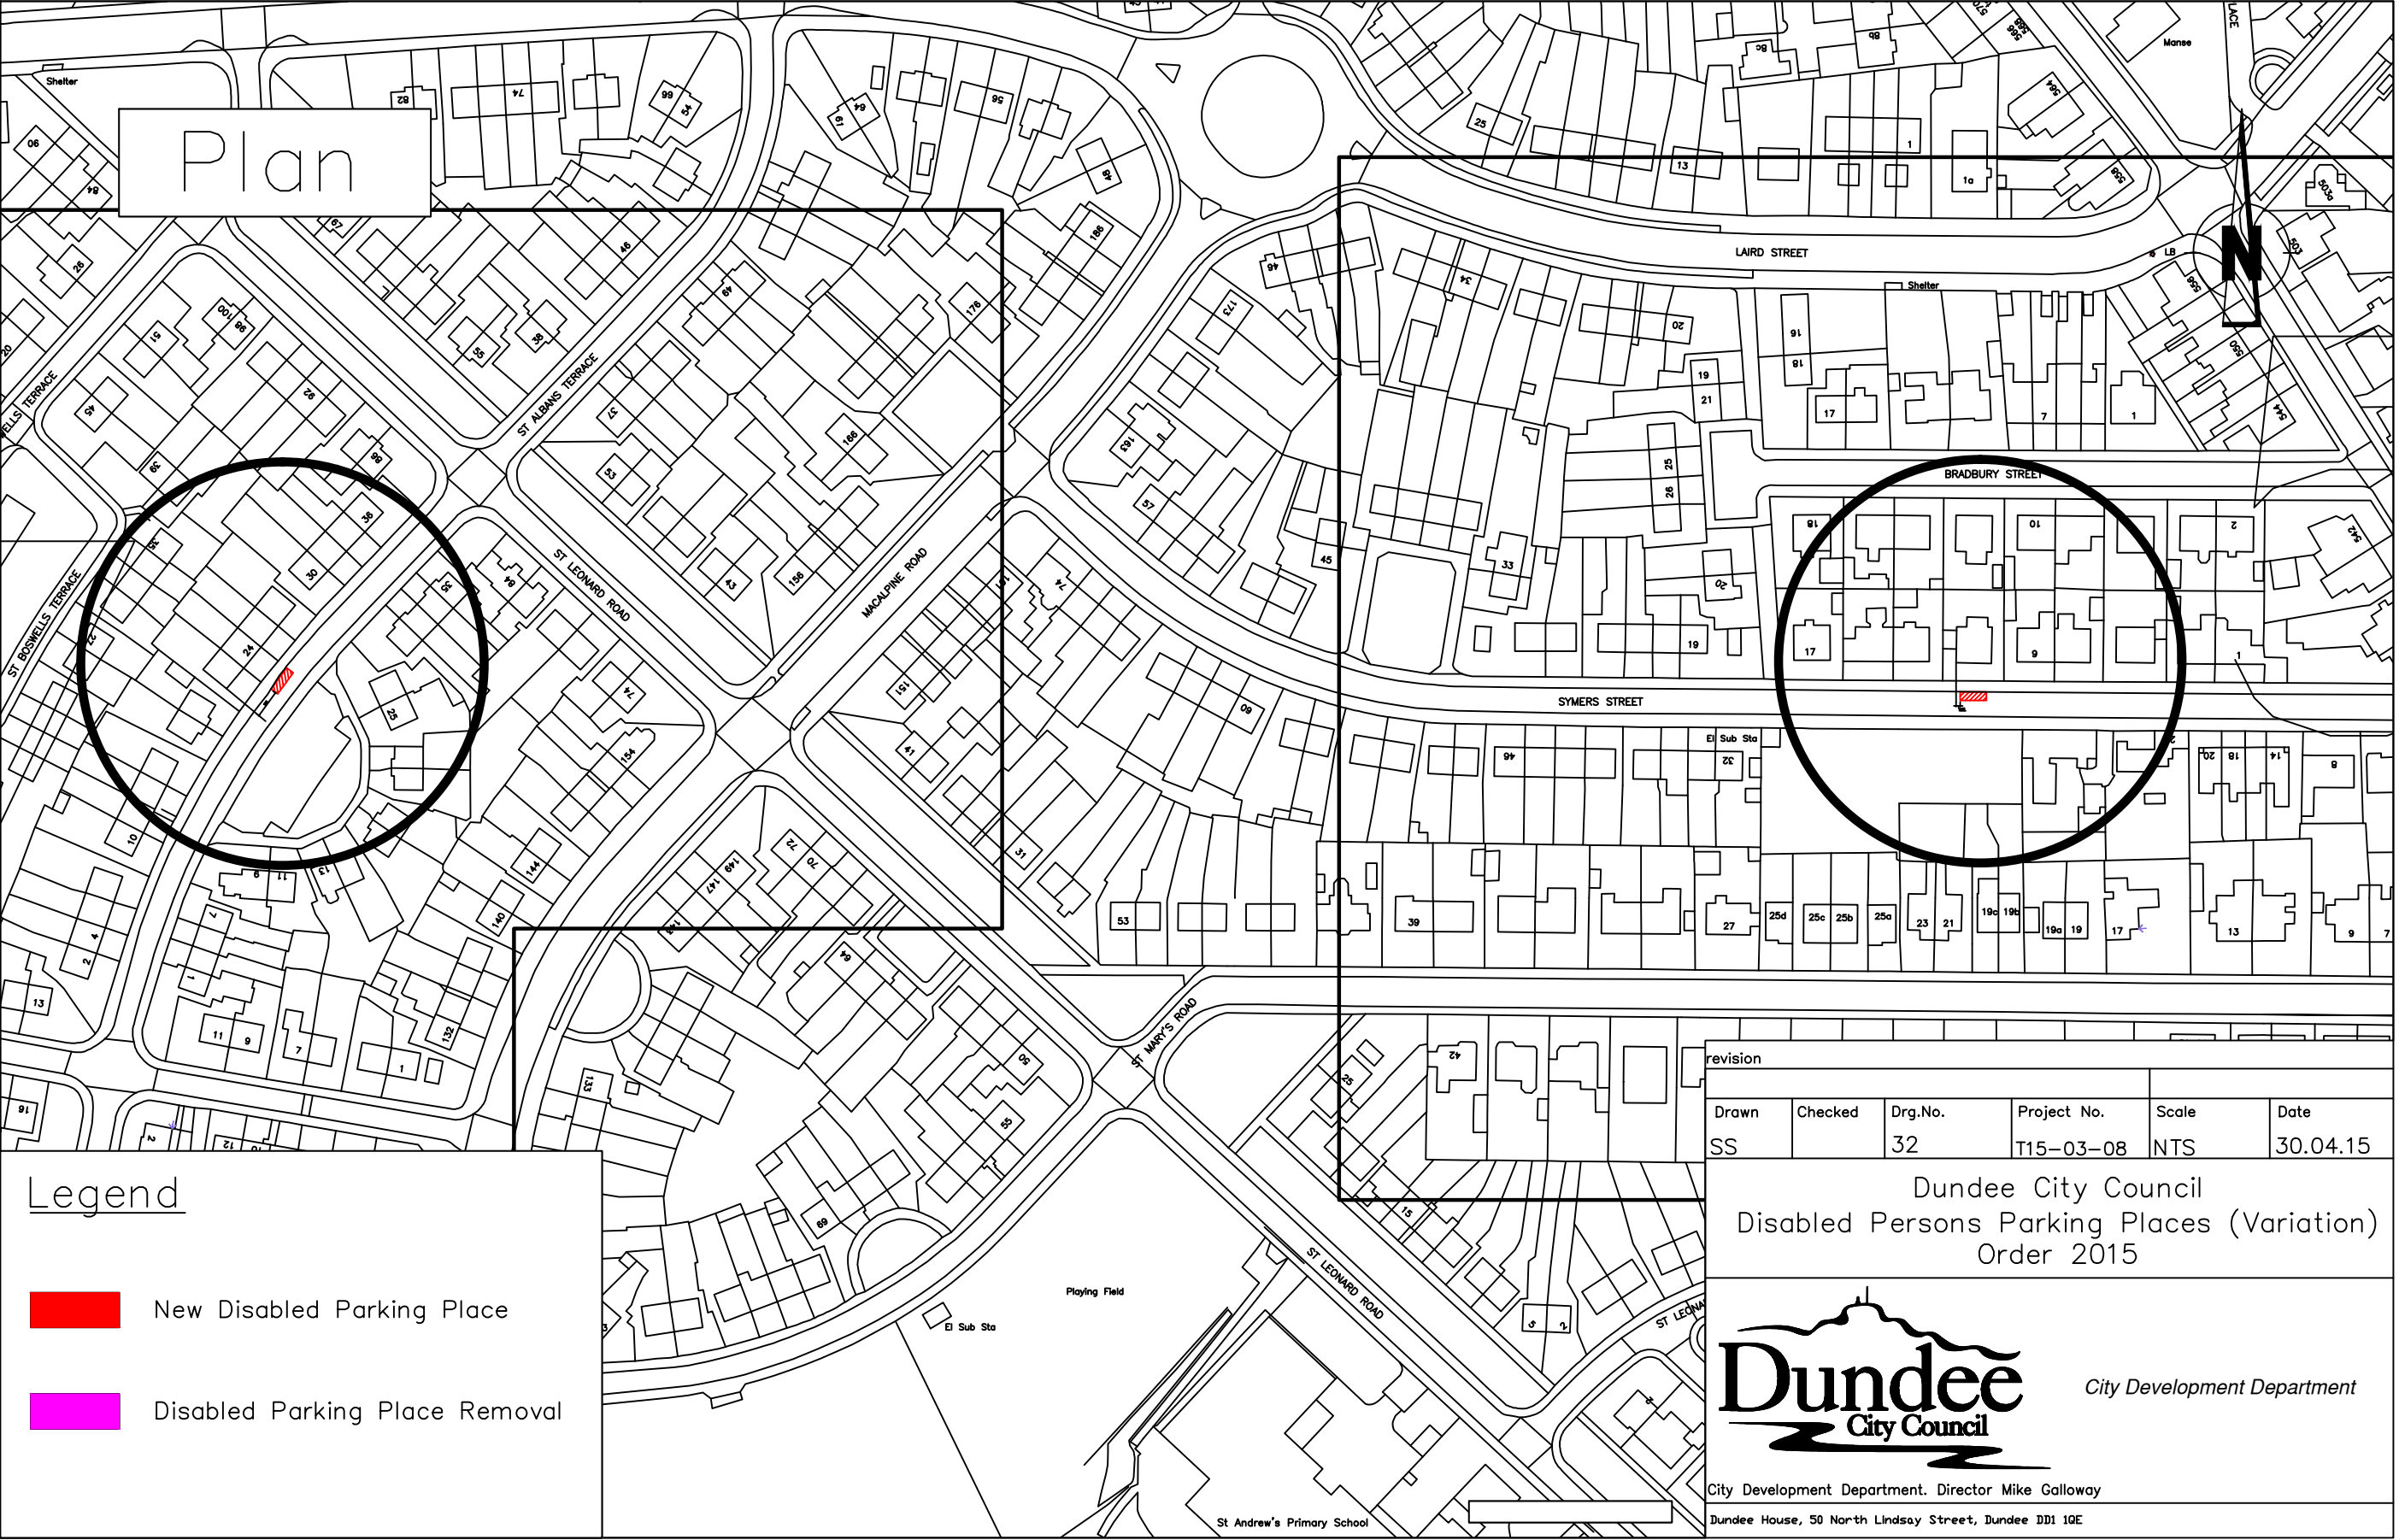

Plan




Legend



New Disabled Parking Place




Disabled Parking Place Removal

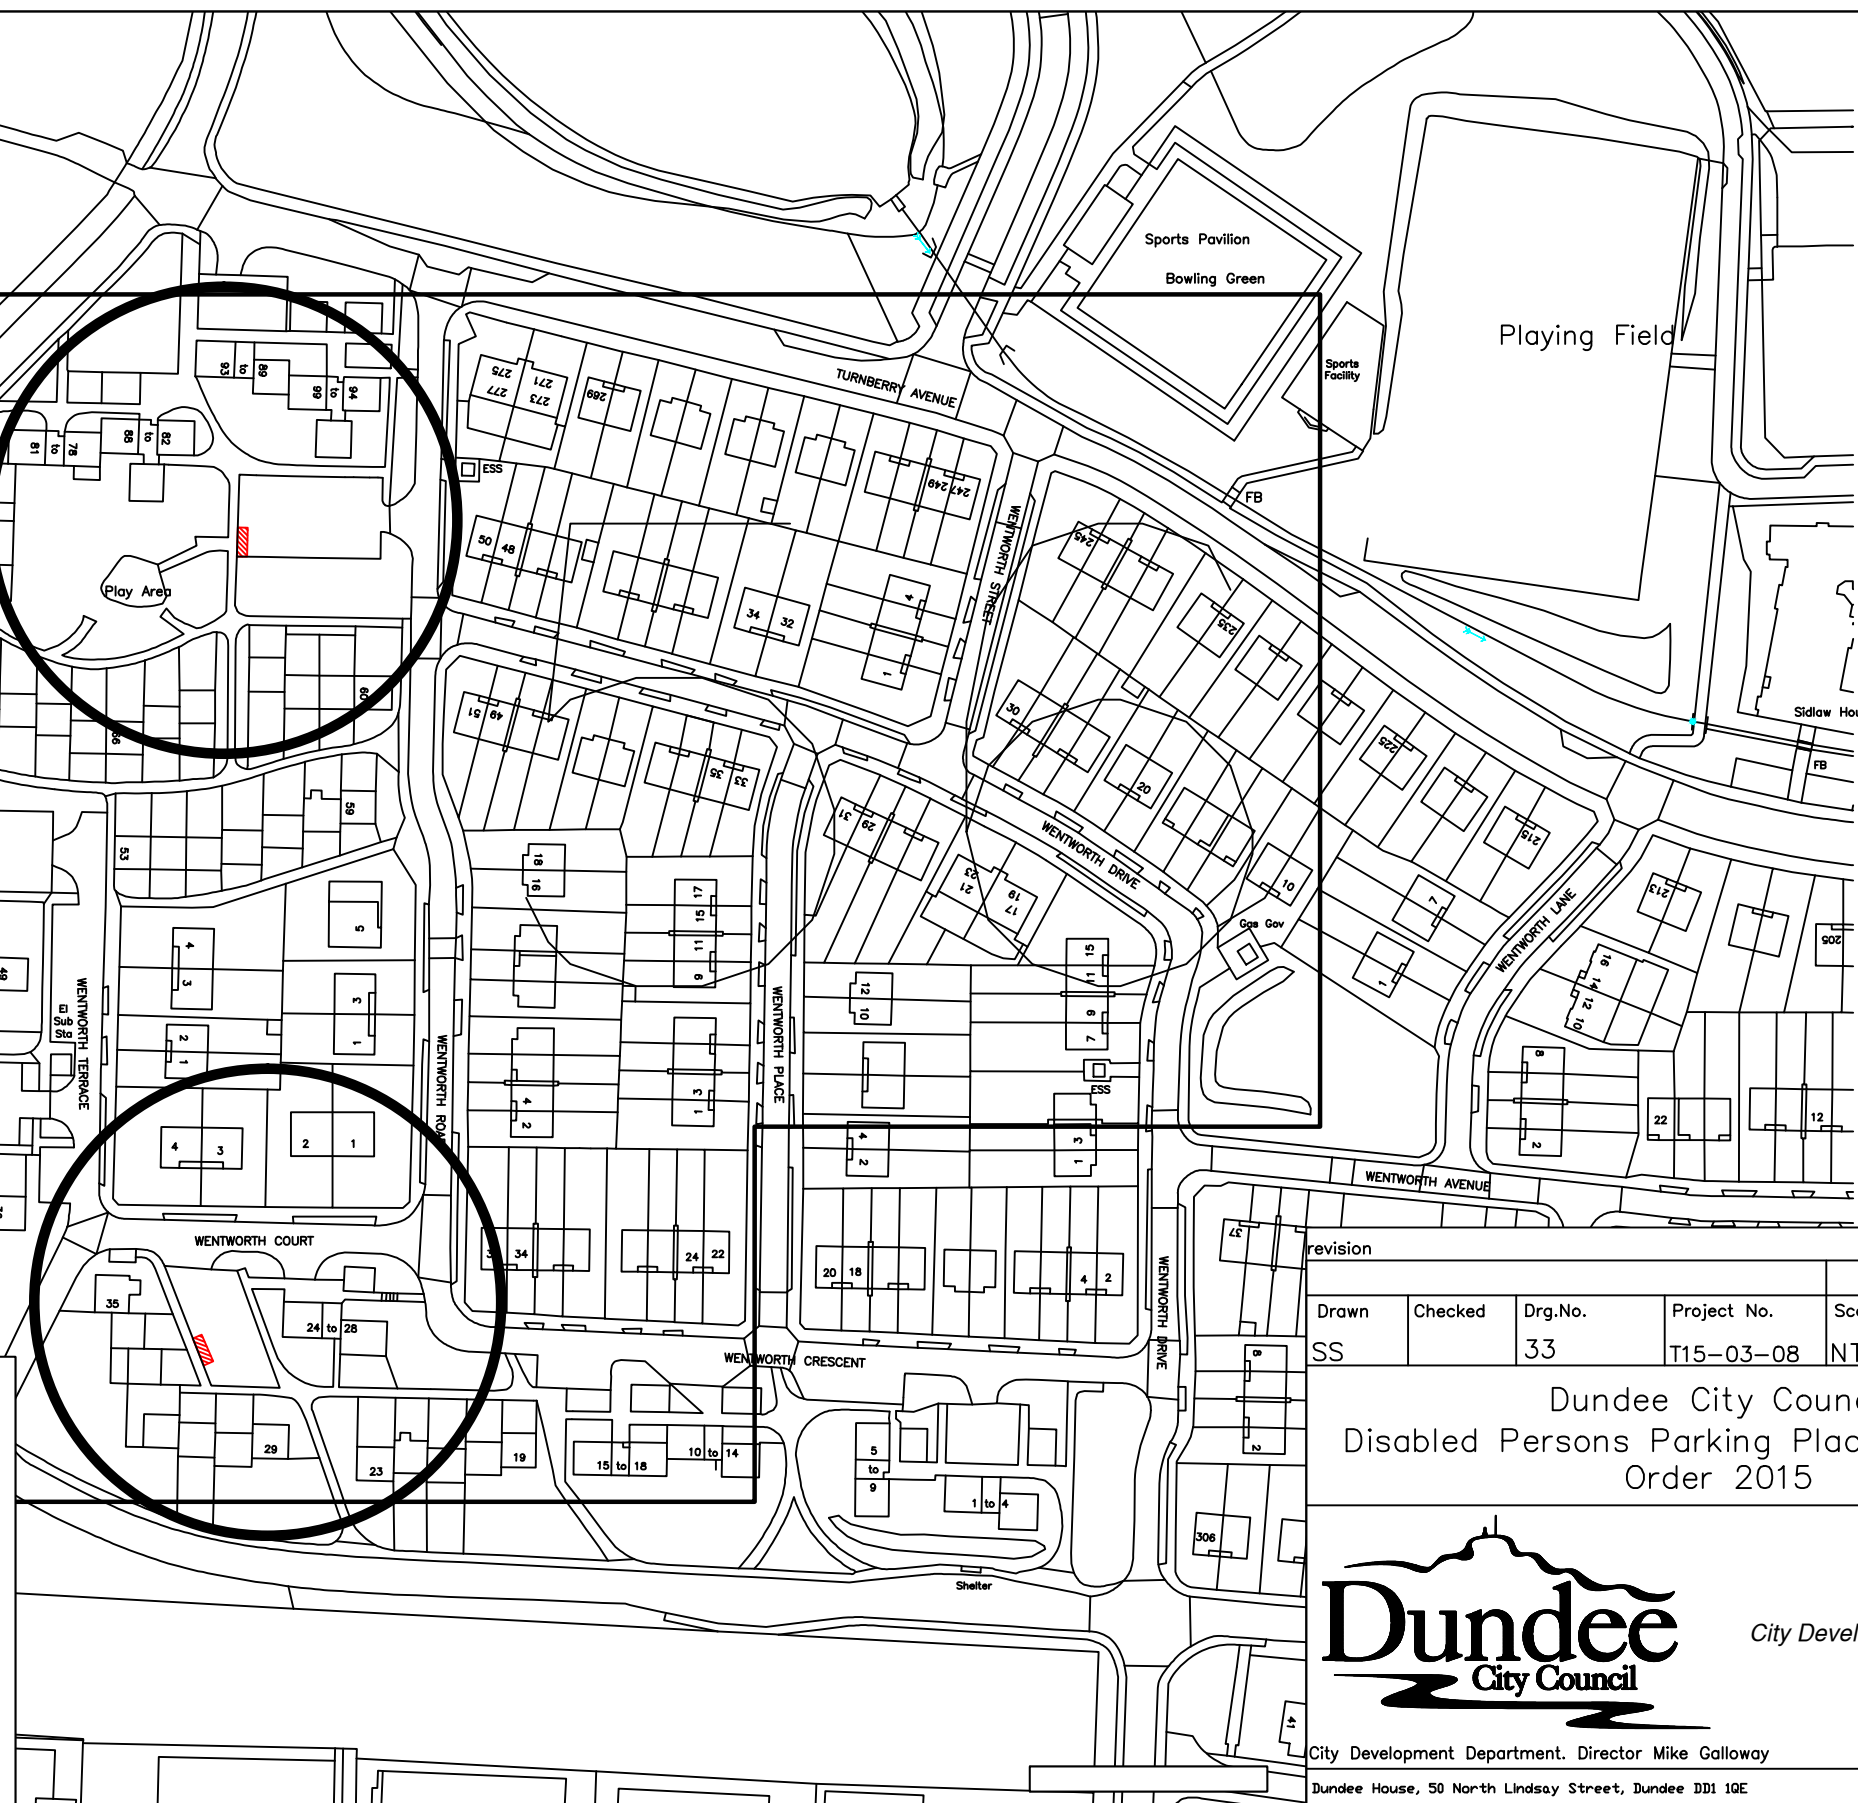

revision


Drawn	Checked	Drg.No.	Project No.	Scale	Date
SS		33	T15-03-08	NTS	30.04.15


Dundee City Council
Disabled Persons Parking Places (Variation)
Order 2015

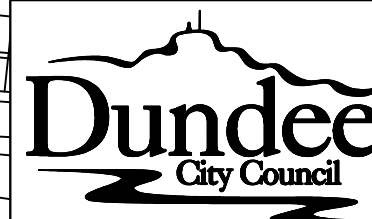



City Development Department

City Development Department. Director Mike Galloway
Dundee House, 50 North Lindsay Street, Dundee DD1 1QE

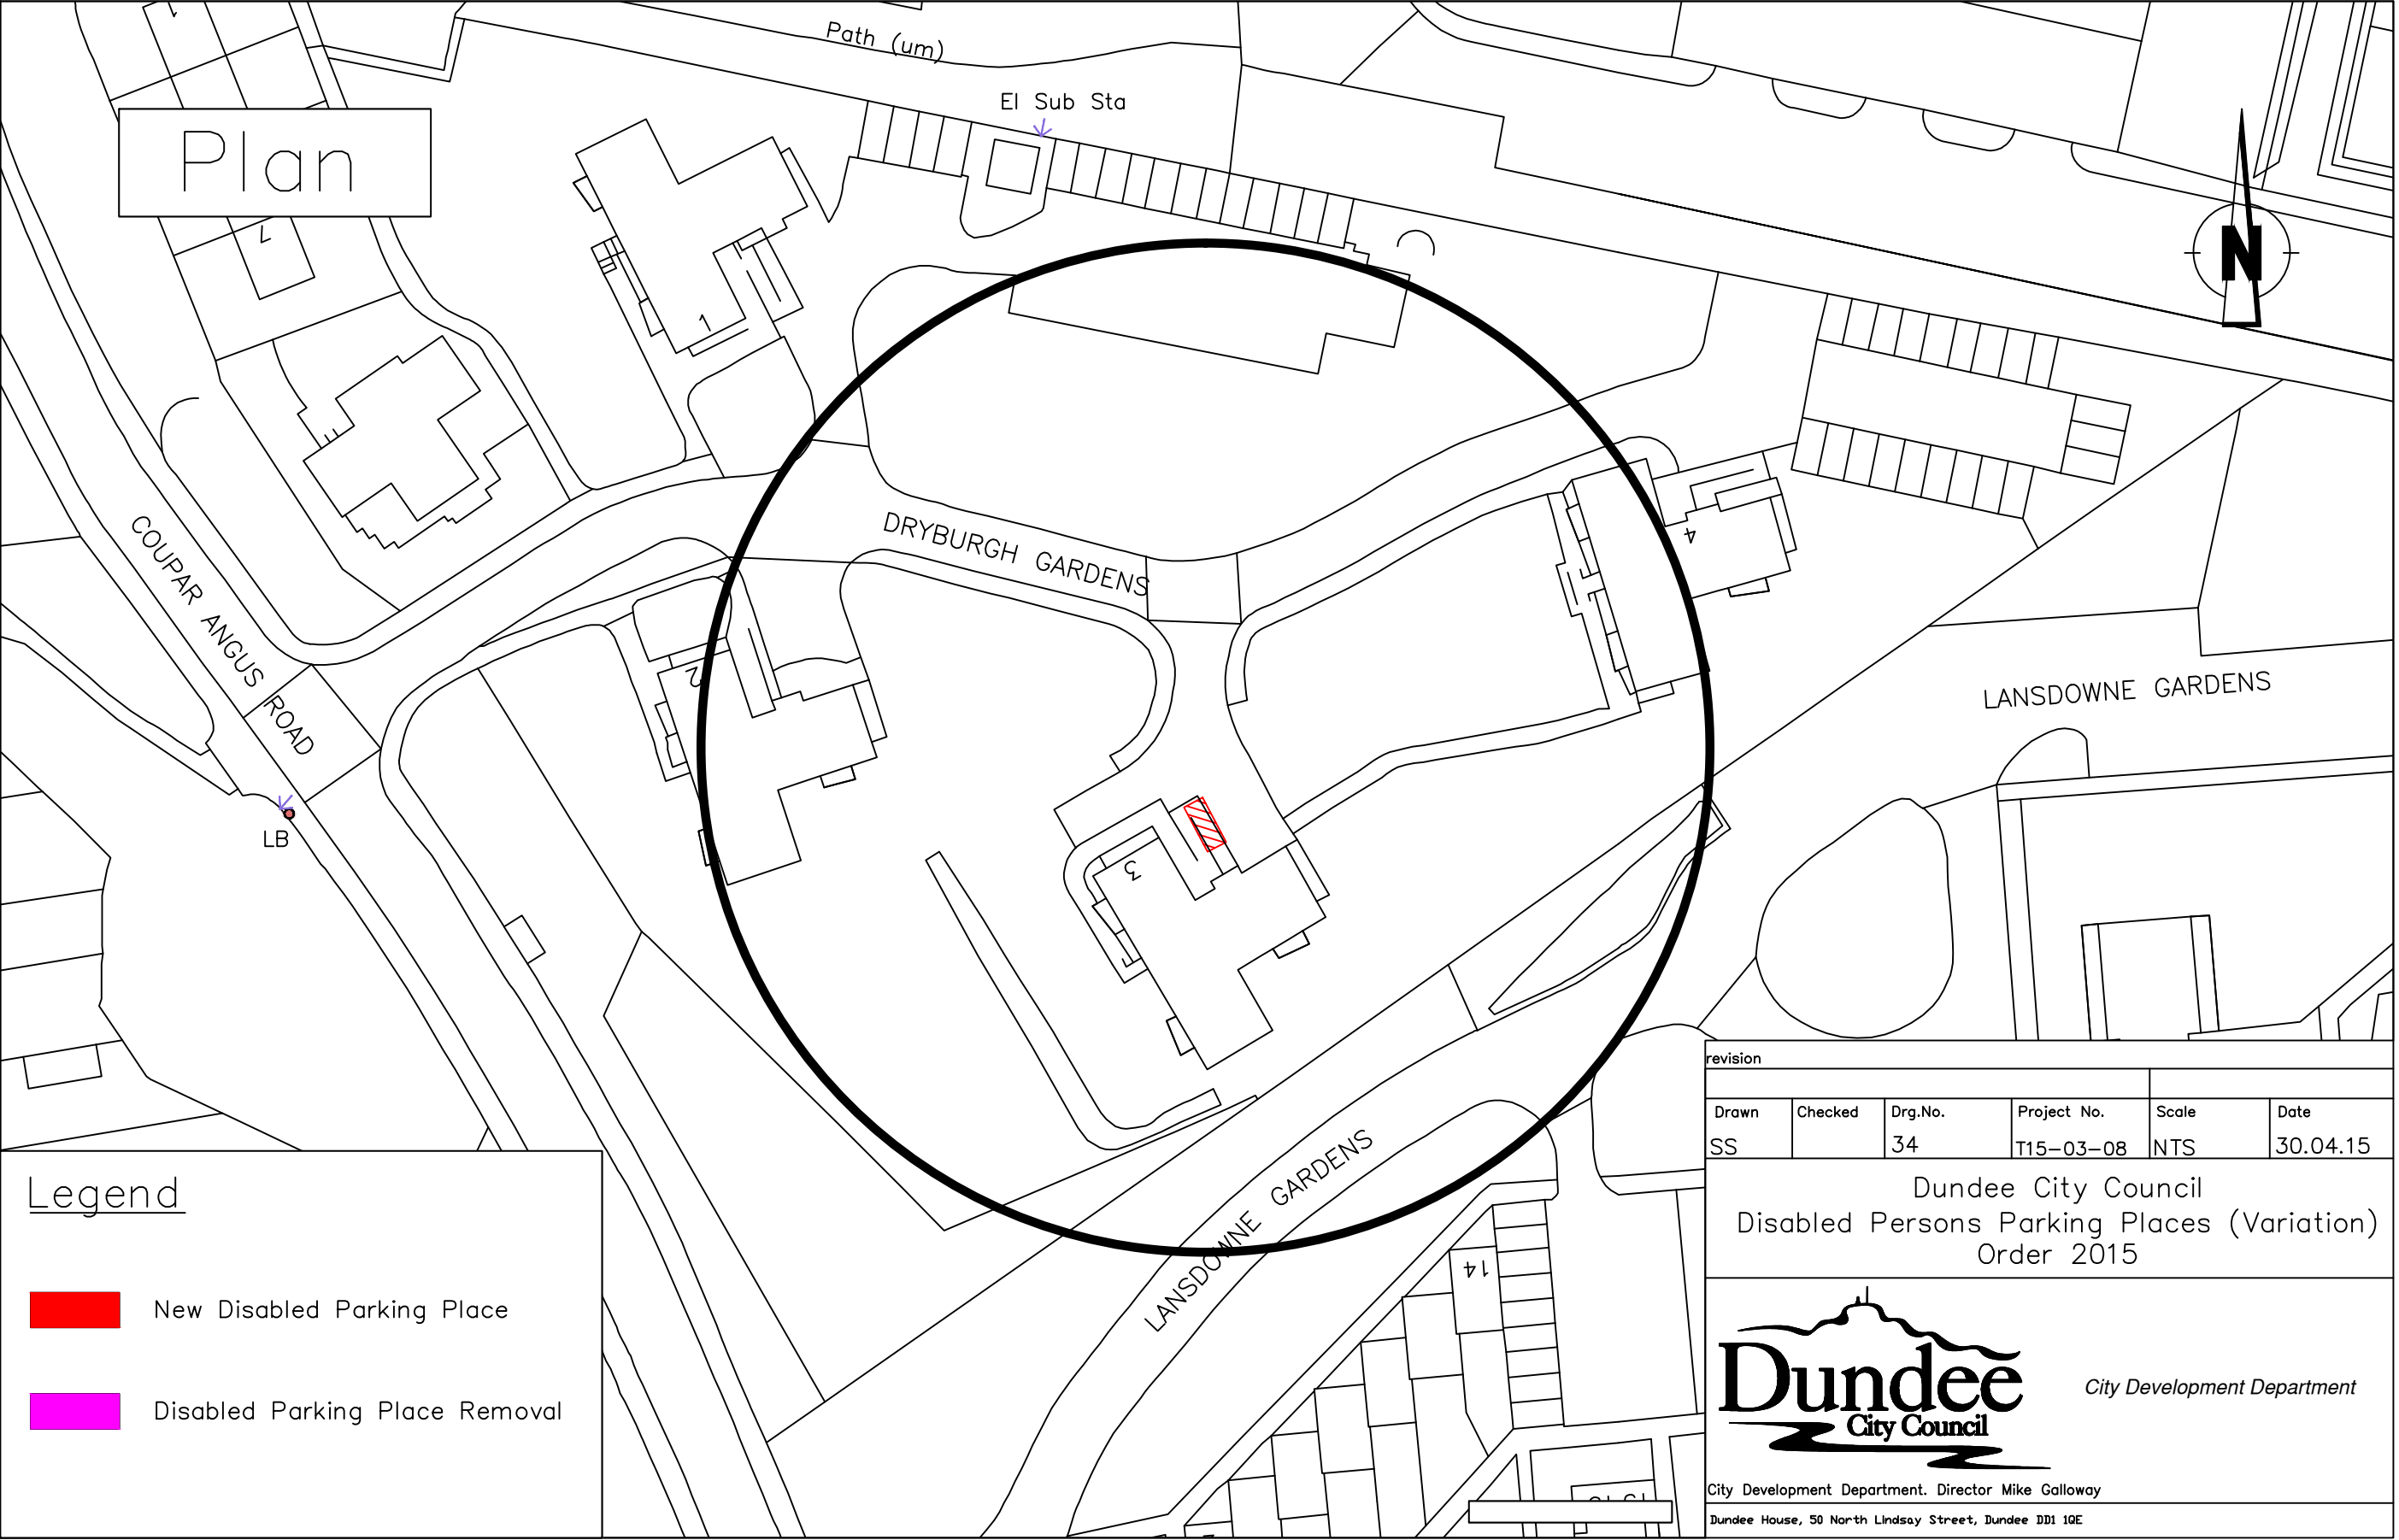

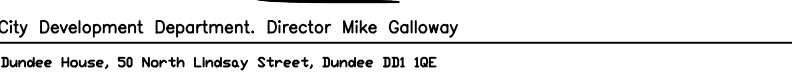

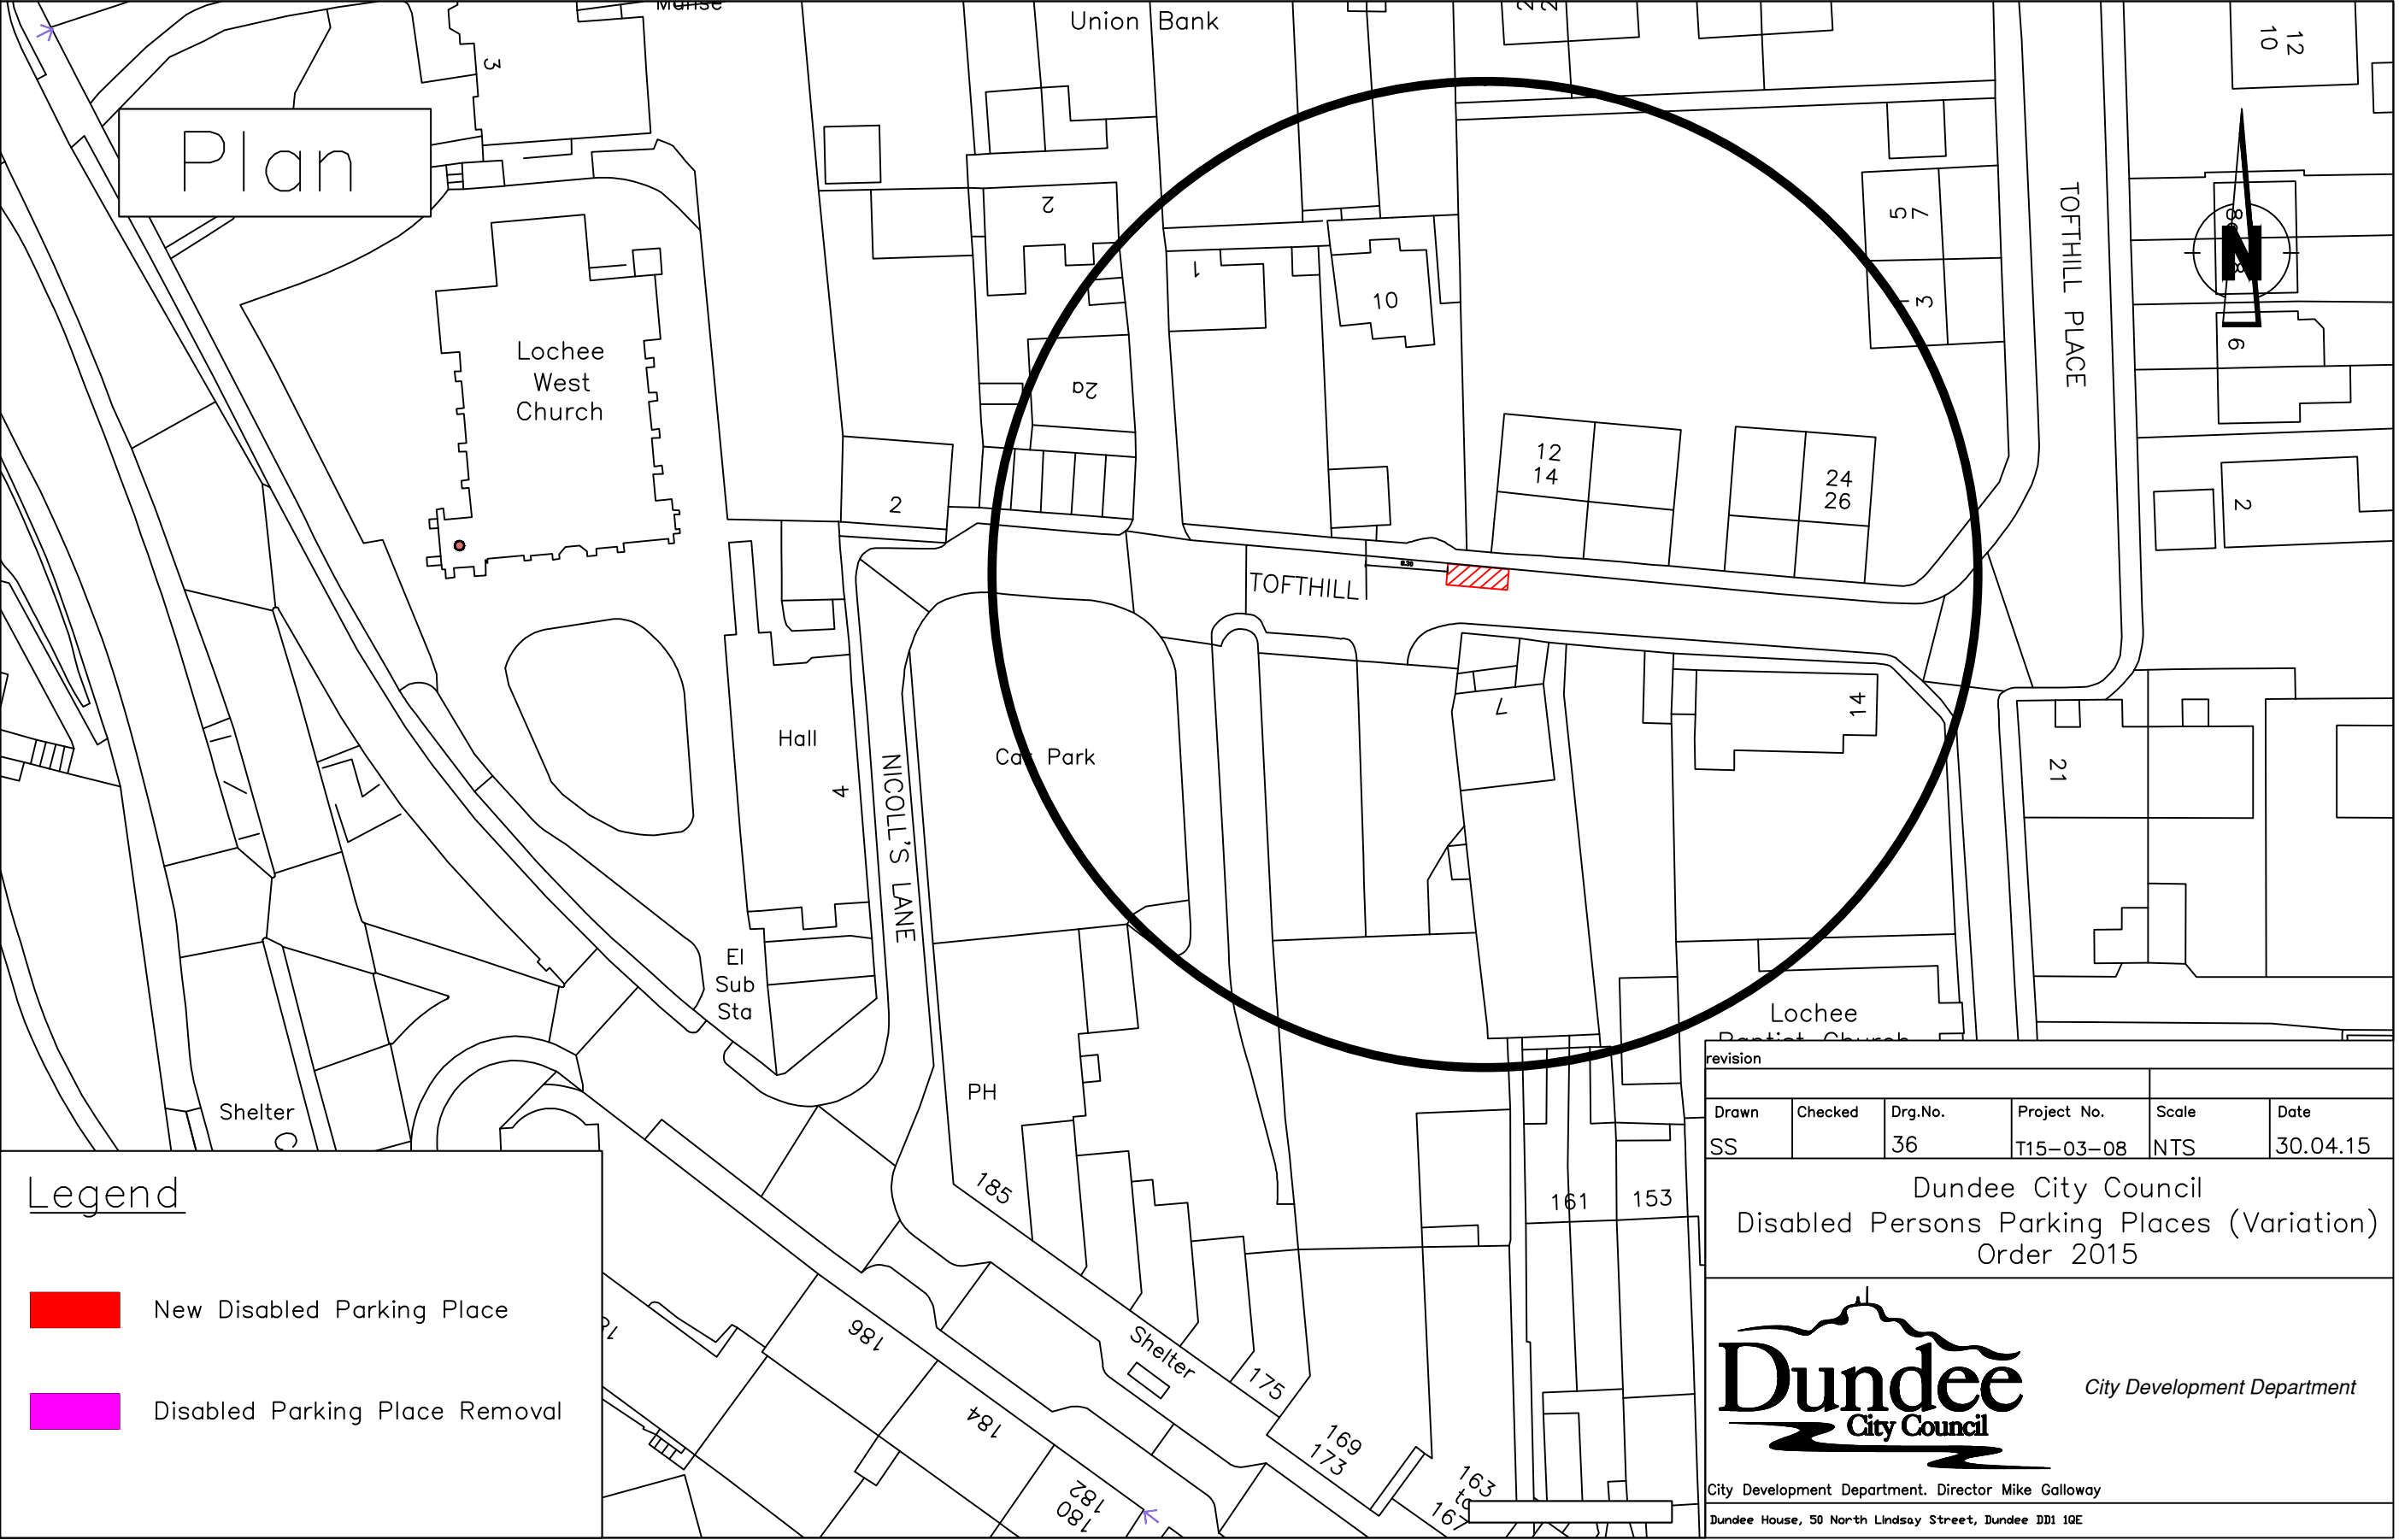

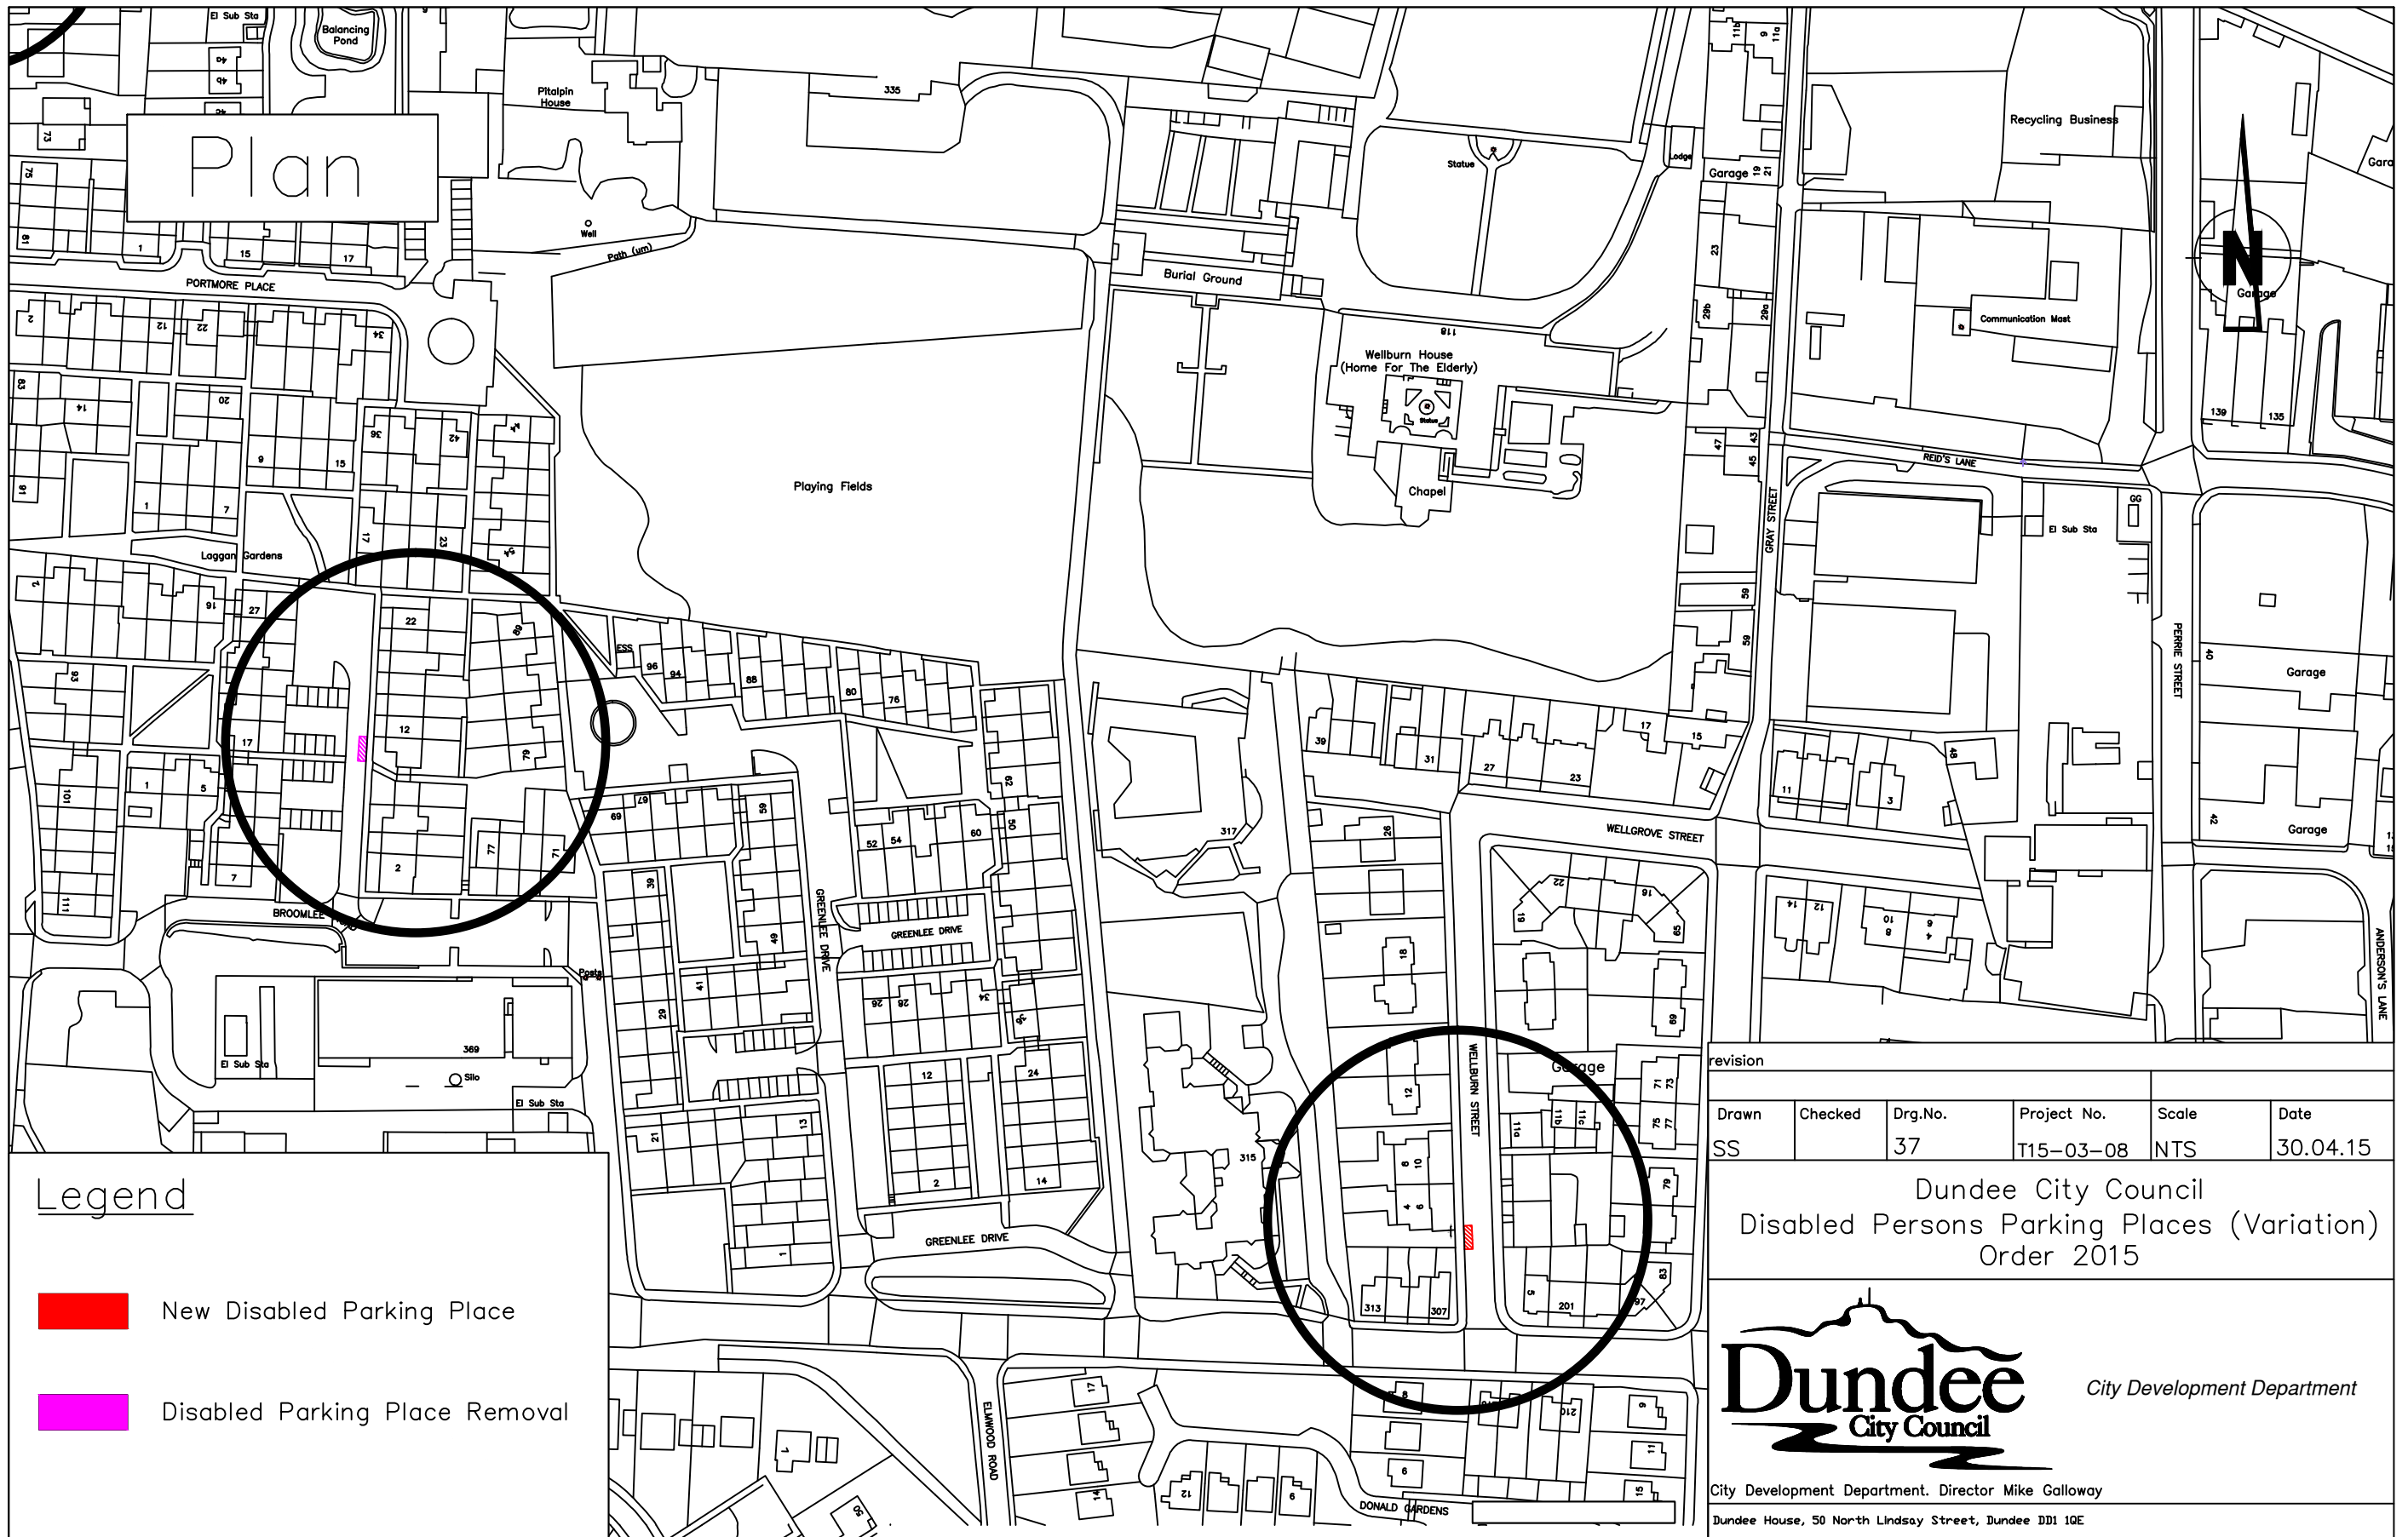


revision					
Drawn	Checked	Drg.No.	Project No.	Scale	Date
SS		37	T15-03-08	NTS	30.04.15

Dundee City Council
Disabled Persons Parking Places (Variation)
Order 2015



City Development Department. Director Mike Galloway
Dundee House, 50 North Lindsay Street, Dundee DD1 1QE

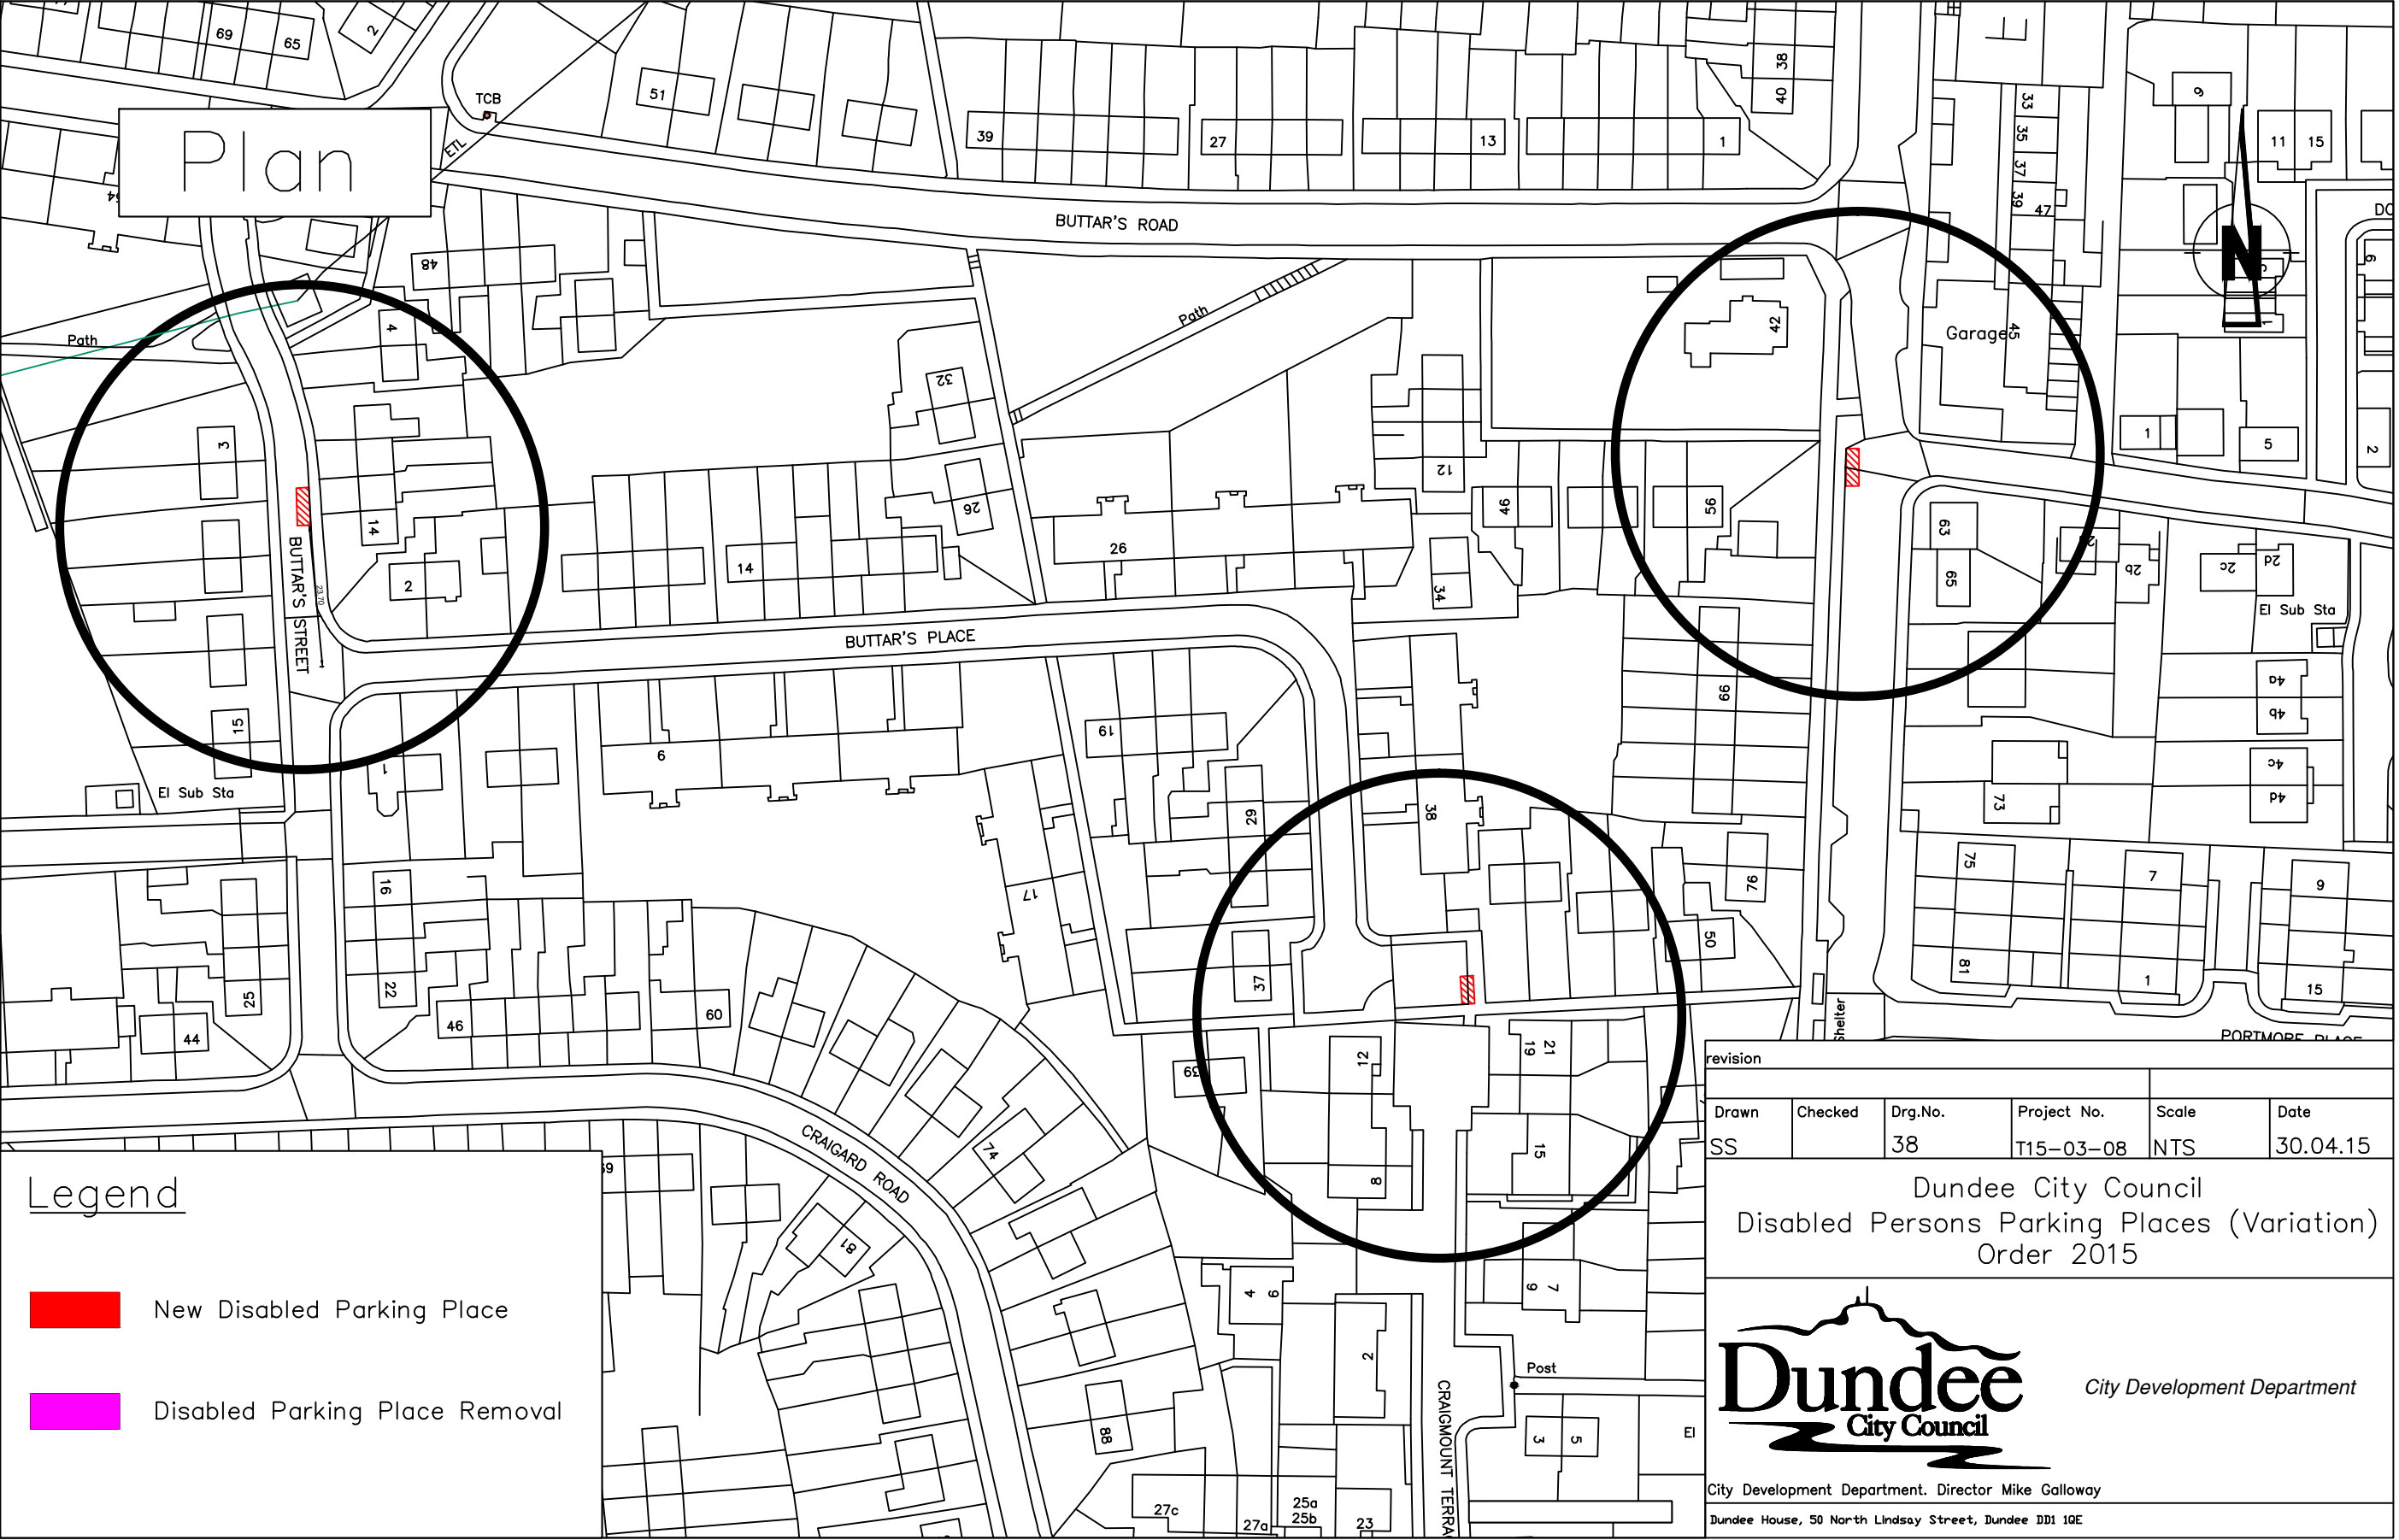

Plan



revision					
Drawn	Checked	Drg.No.	Project No.	Scale	Date
SS		38	T15-03-08	NTS	30.04.15

Dundee City Council
Disabled Persons Parking Places (Variation)
Order 2015



City Development Department. Director Mike Galloway
Dundee House, 50 North Lindsay Street, Dundee DD1 1QE

Legend

-  New Disabled Parking Place
-  Disabled Parking Place Removal

Plan

N

Legend



New Disabled Parking Place



Disabled Parking Place Removal

revision					
Drawn	Checked	Drg.No.	Project No.	Scale	Date
SS		39	T15-03-08	NTS	30.04.15


Dundee City Council
Disabled Persons Parking Places (Variation)
Order 2015



City Development Department

City Development Department. Director Mike Galloway
Dundee House, 50 North Lindsay Street, Dundee DD1 1QE

Plan

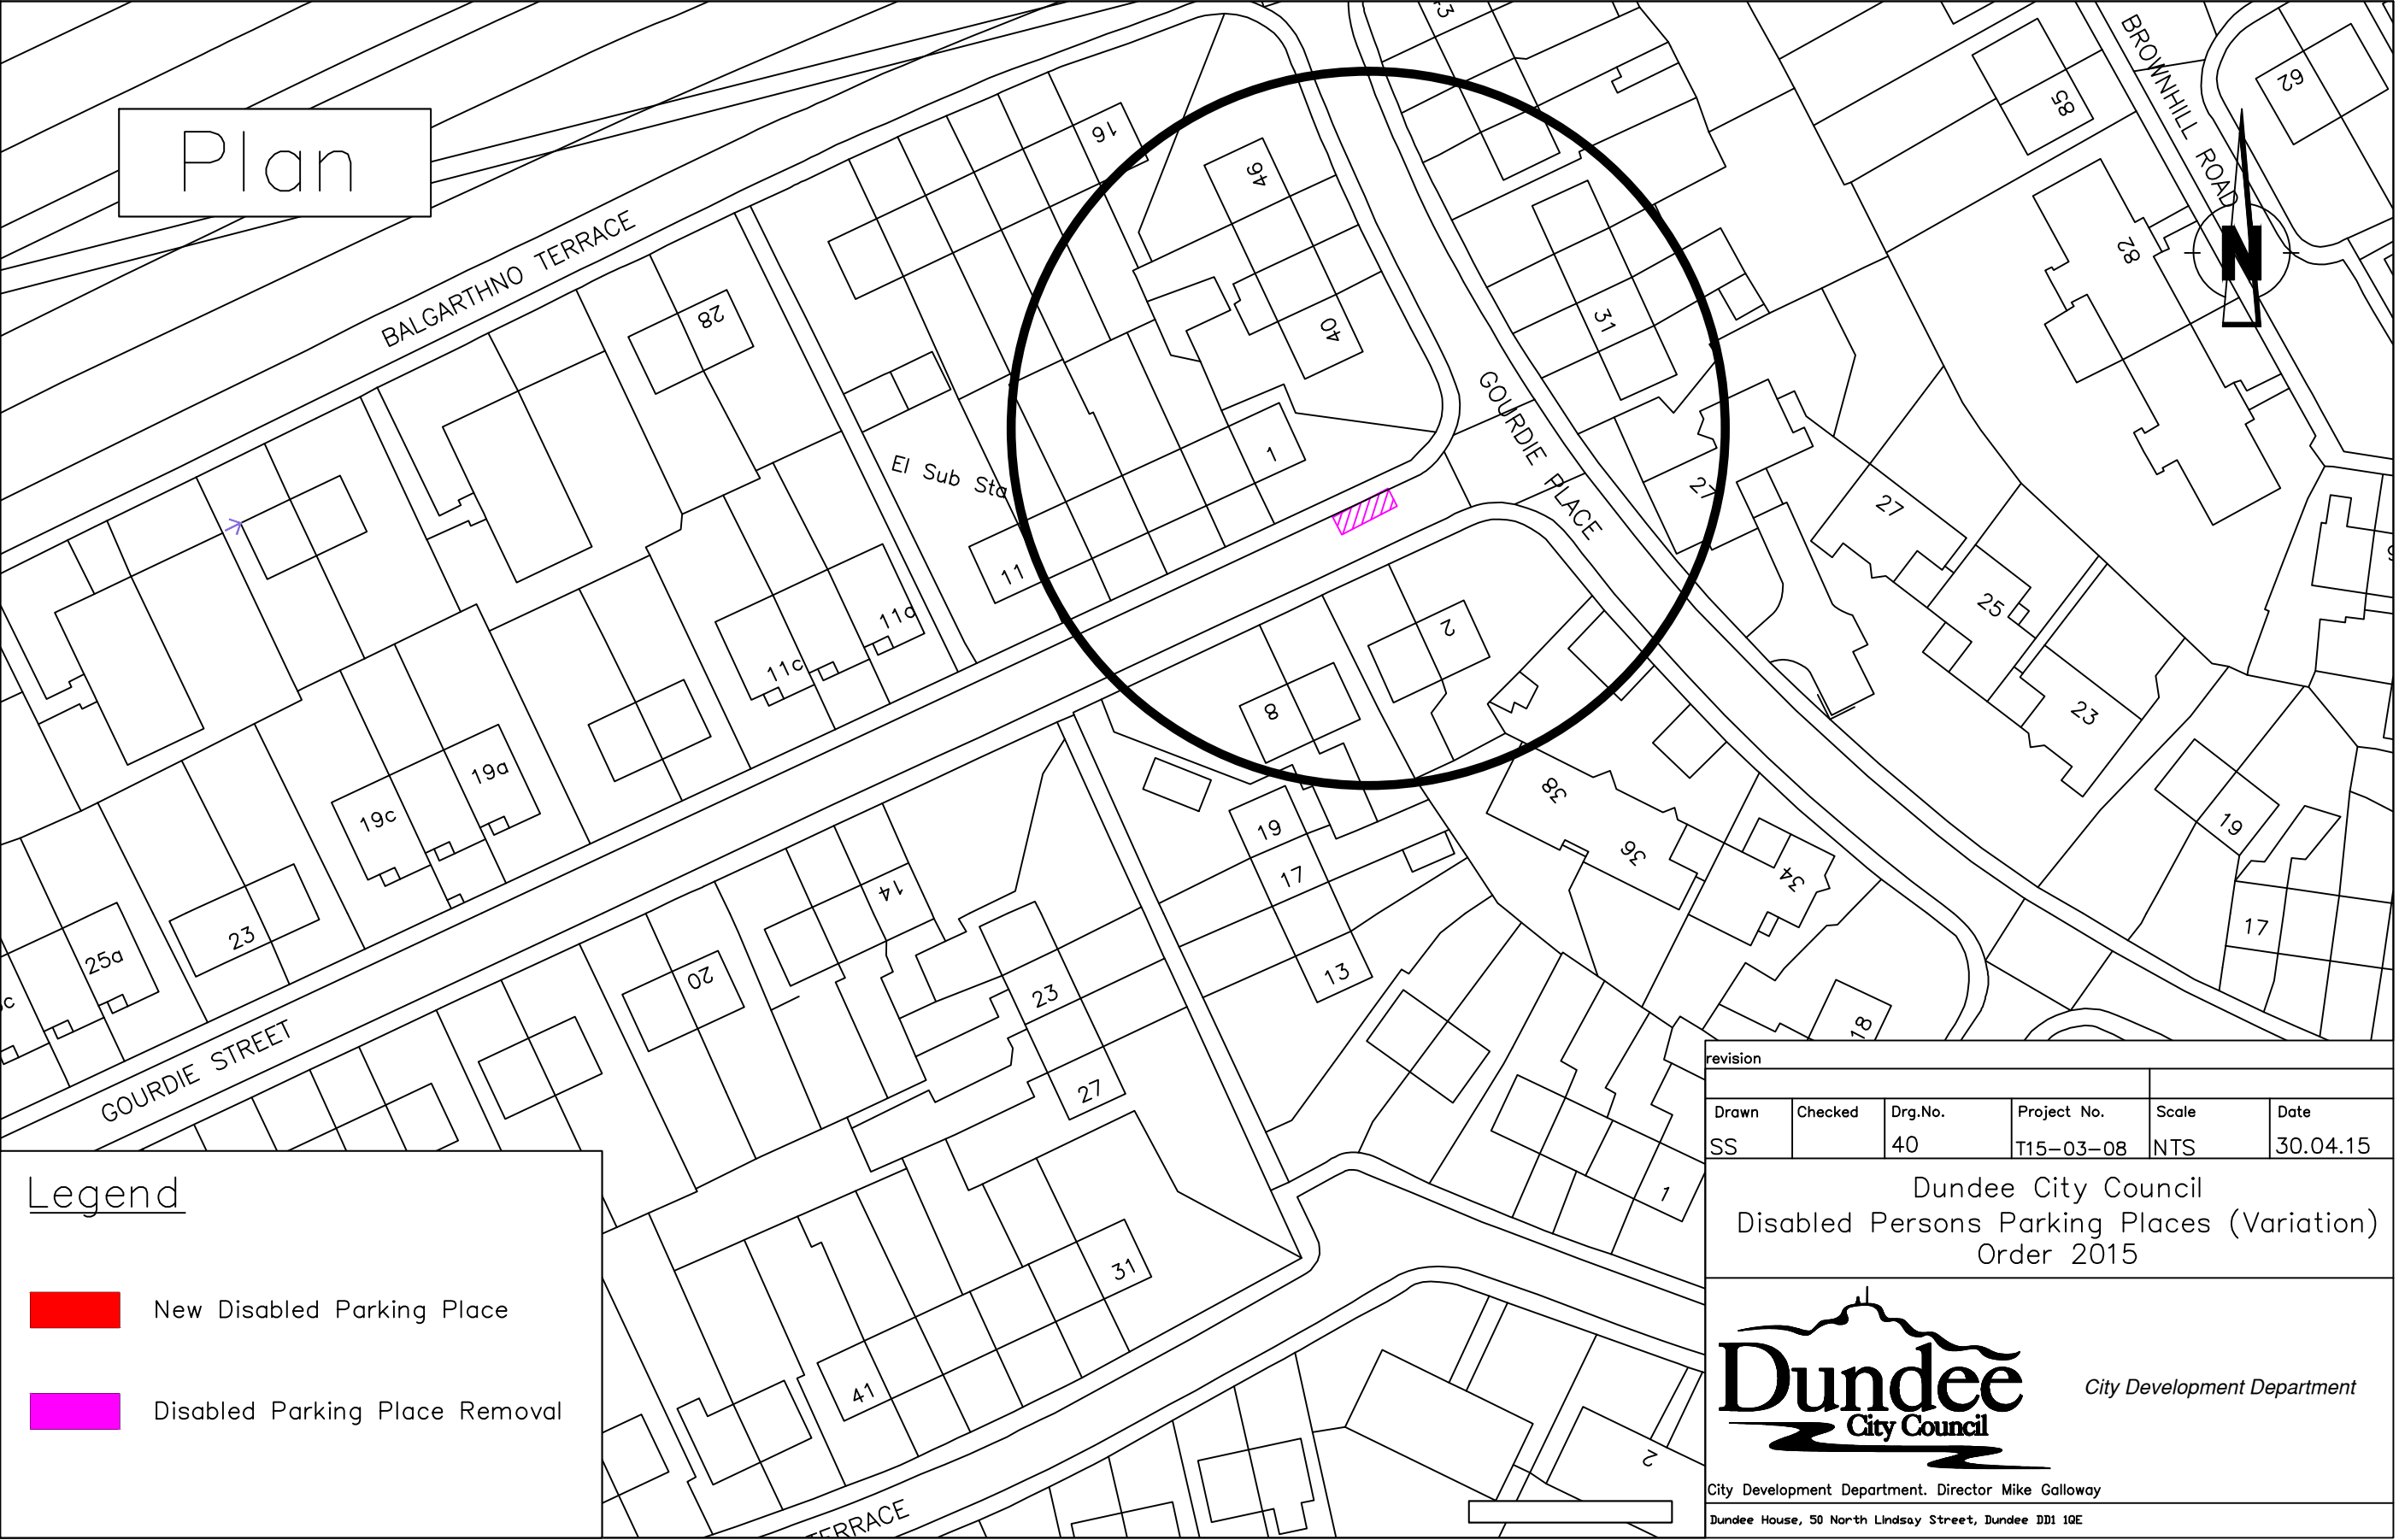

Legend



New Disabled Parking Place



Disabled Parking Place Removal


revision					
Drawn	Checked	Drg.No.	Project No.	Scale	Date
SS		40	T15-03-08	NTS	30.04.15

Dundee City Council
Disabled Persons Parking Places (Variation)
Order 2015

Dundee
City Council

City Development Department

City Development Department. Director Mike Galloway
Dundee House, 50 North Lindsay Street, Dundee DD1 1QE

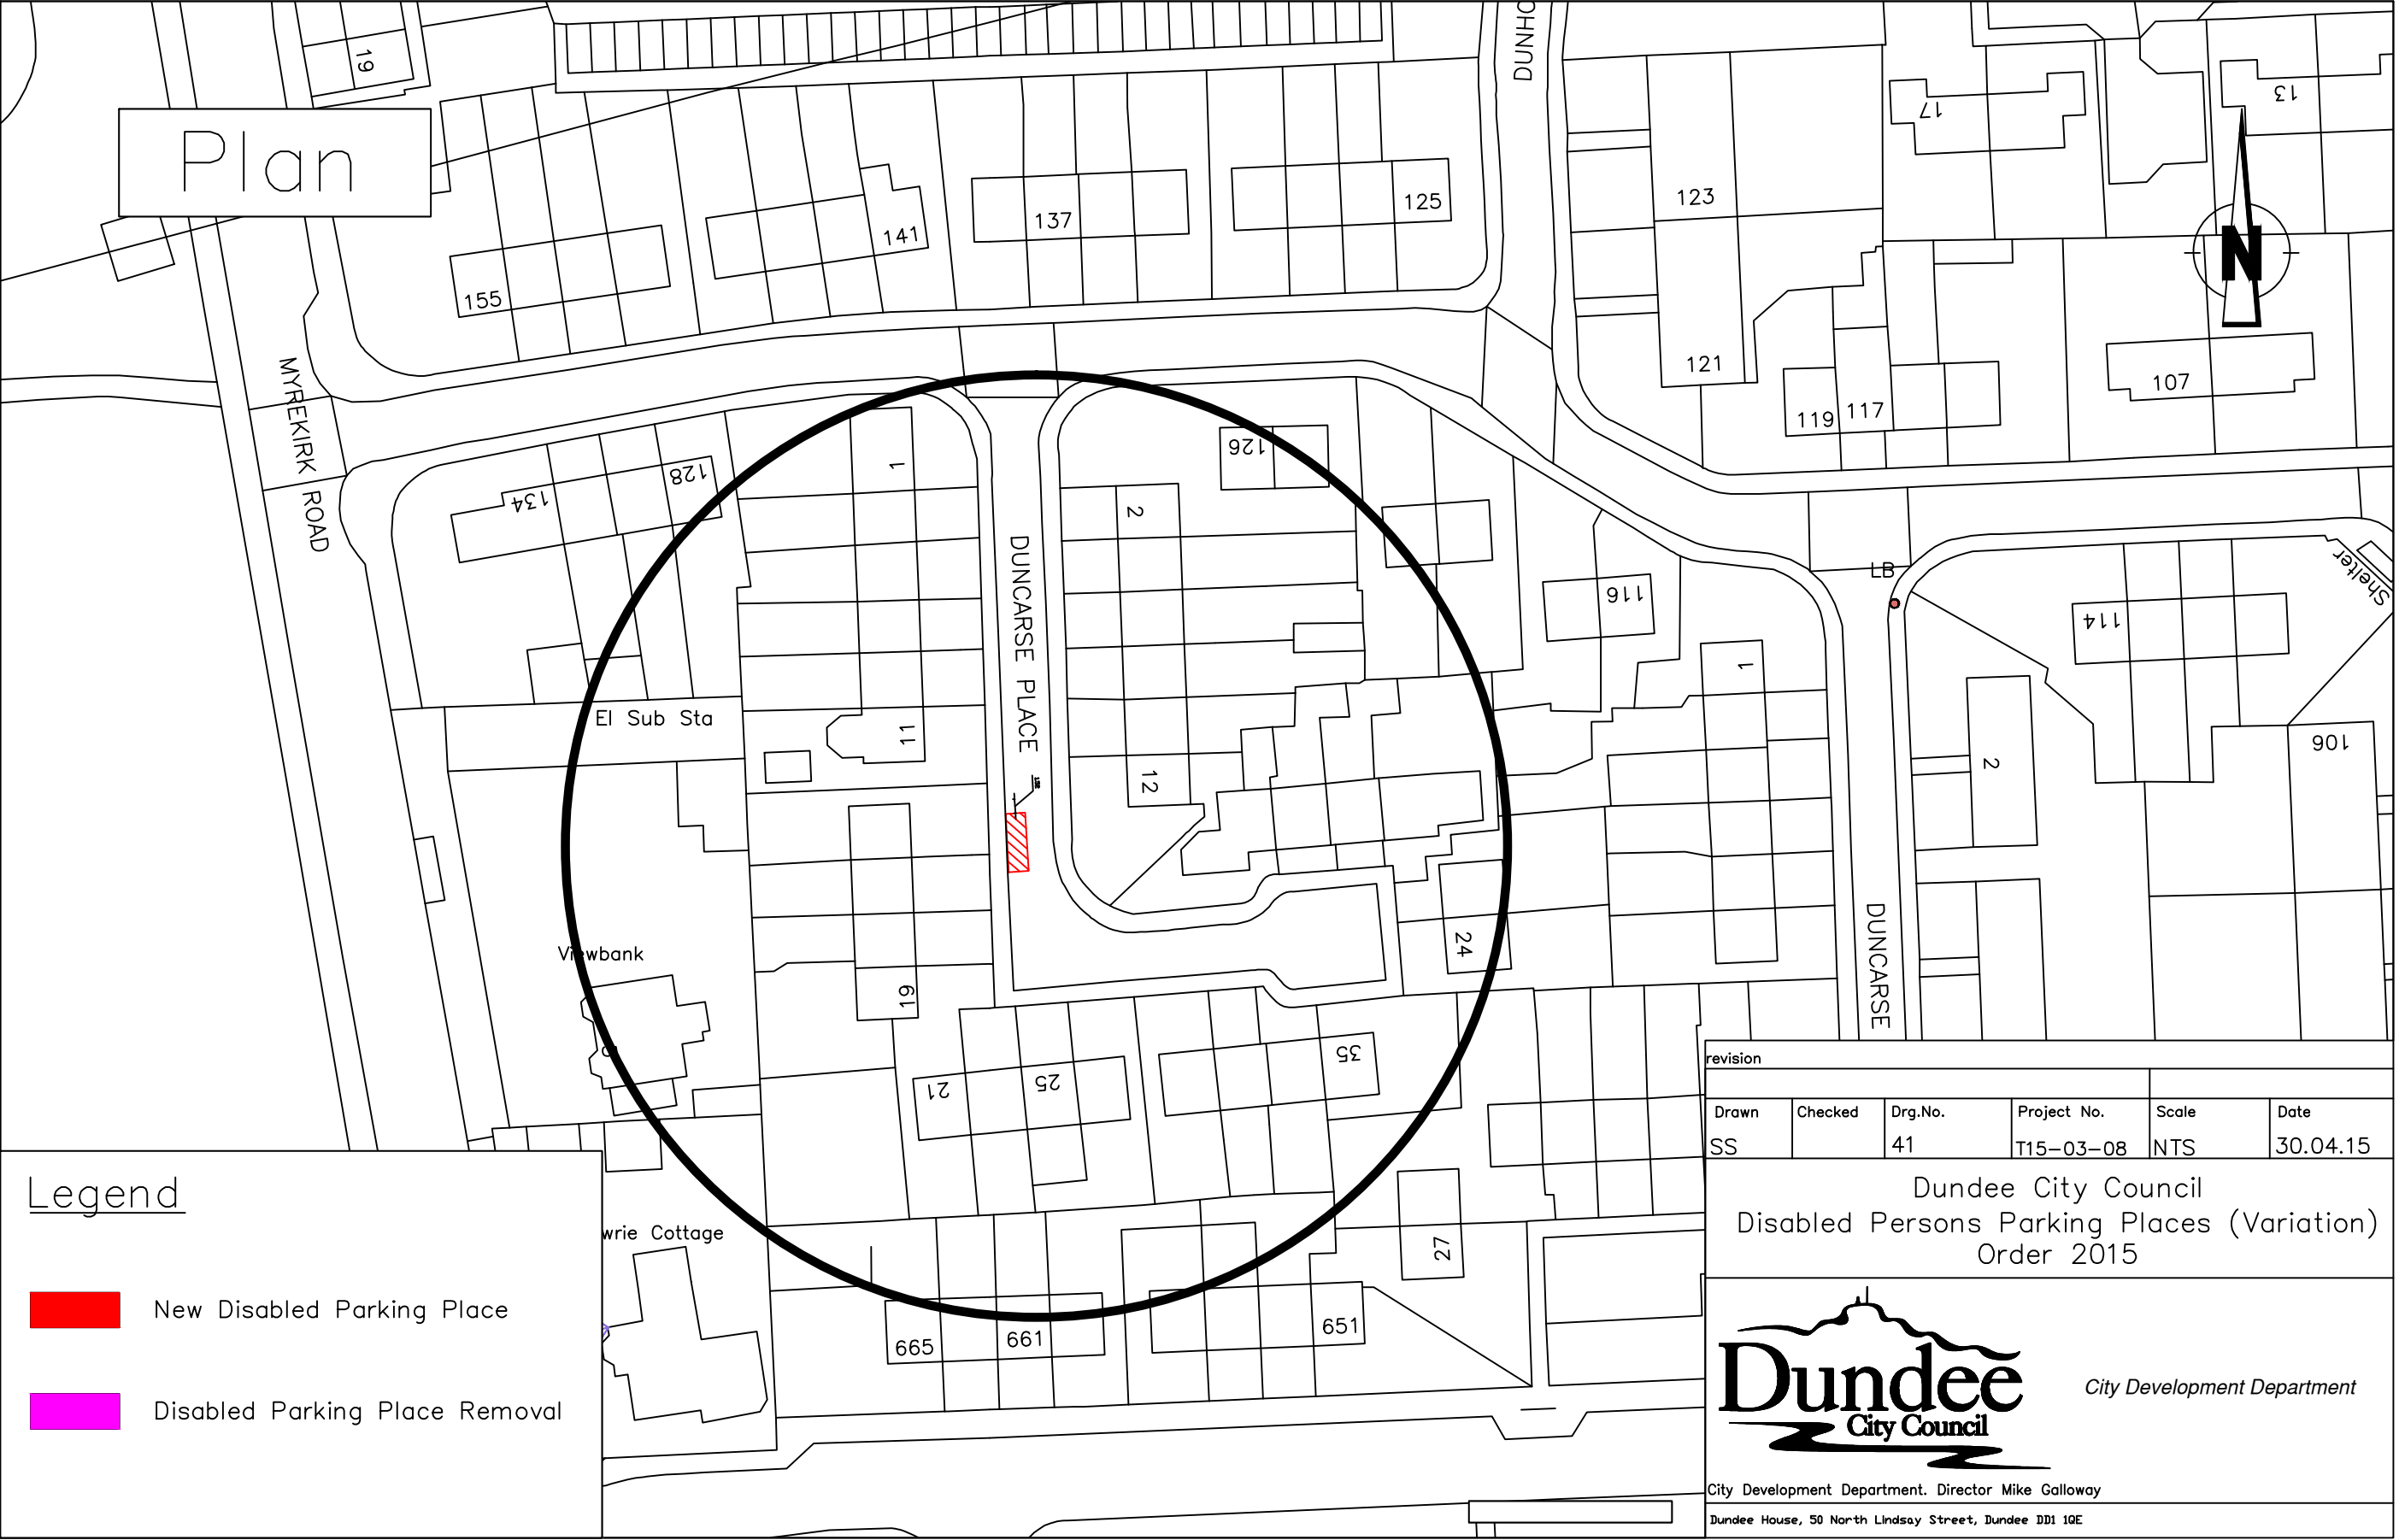

Plan


revision					
Drawn	Checked	Drg.No.	Project No.	Scale	Date
SS		41	T15-03-08	NTS	30.04.15


Dundee City Council
Disabled Persons Parking Places (Variation)
Order 2015



City Development Department

City Development Department. Director Mike Galloway
Dundee House, 50 North Lindsay Street, Dundee DD1 1QE

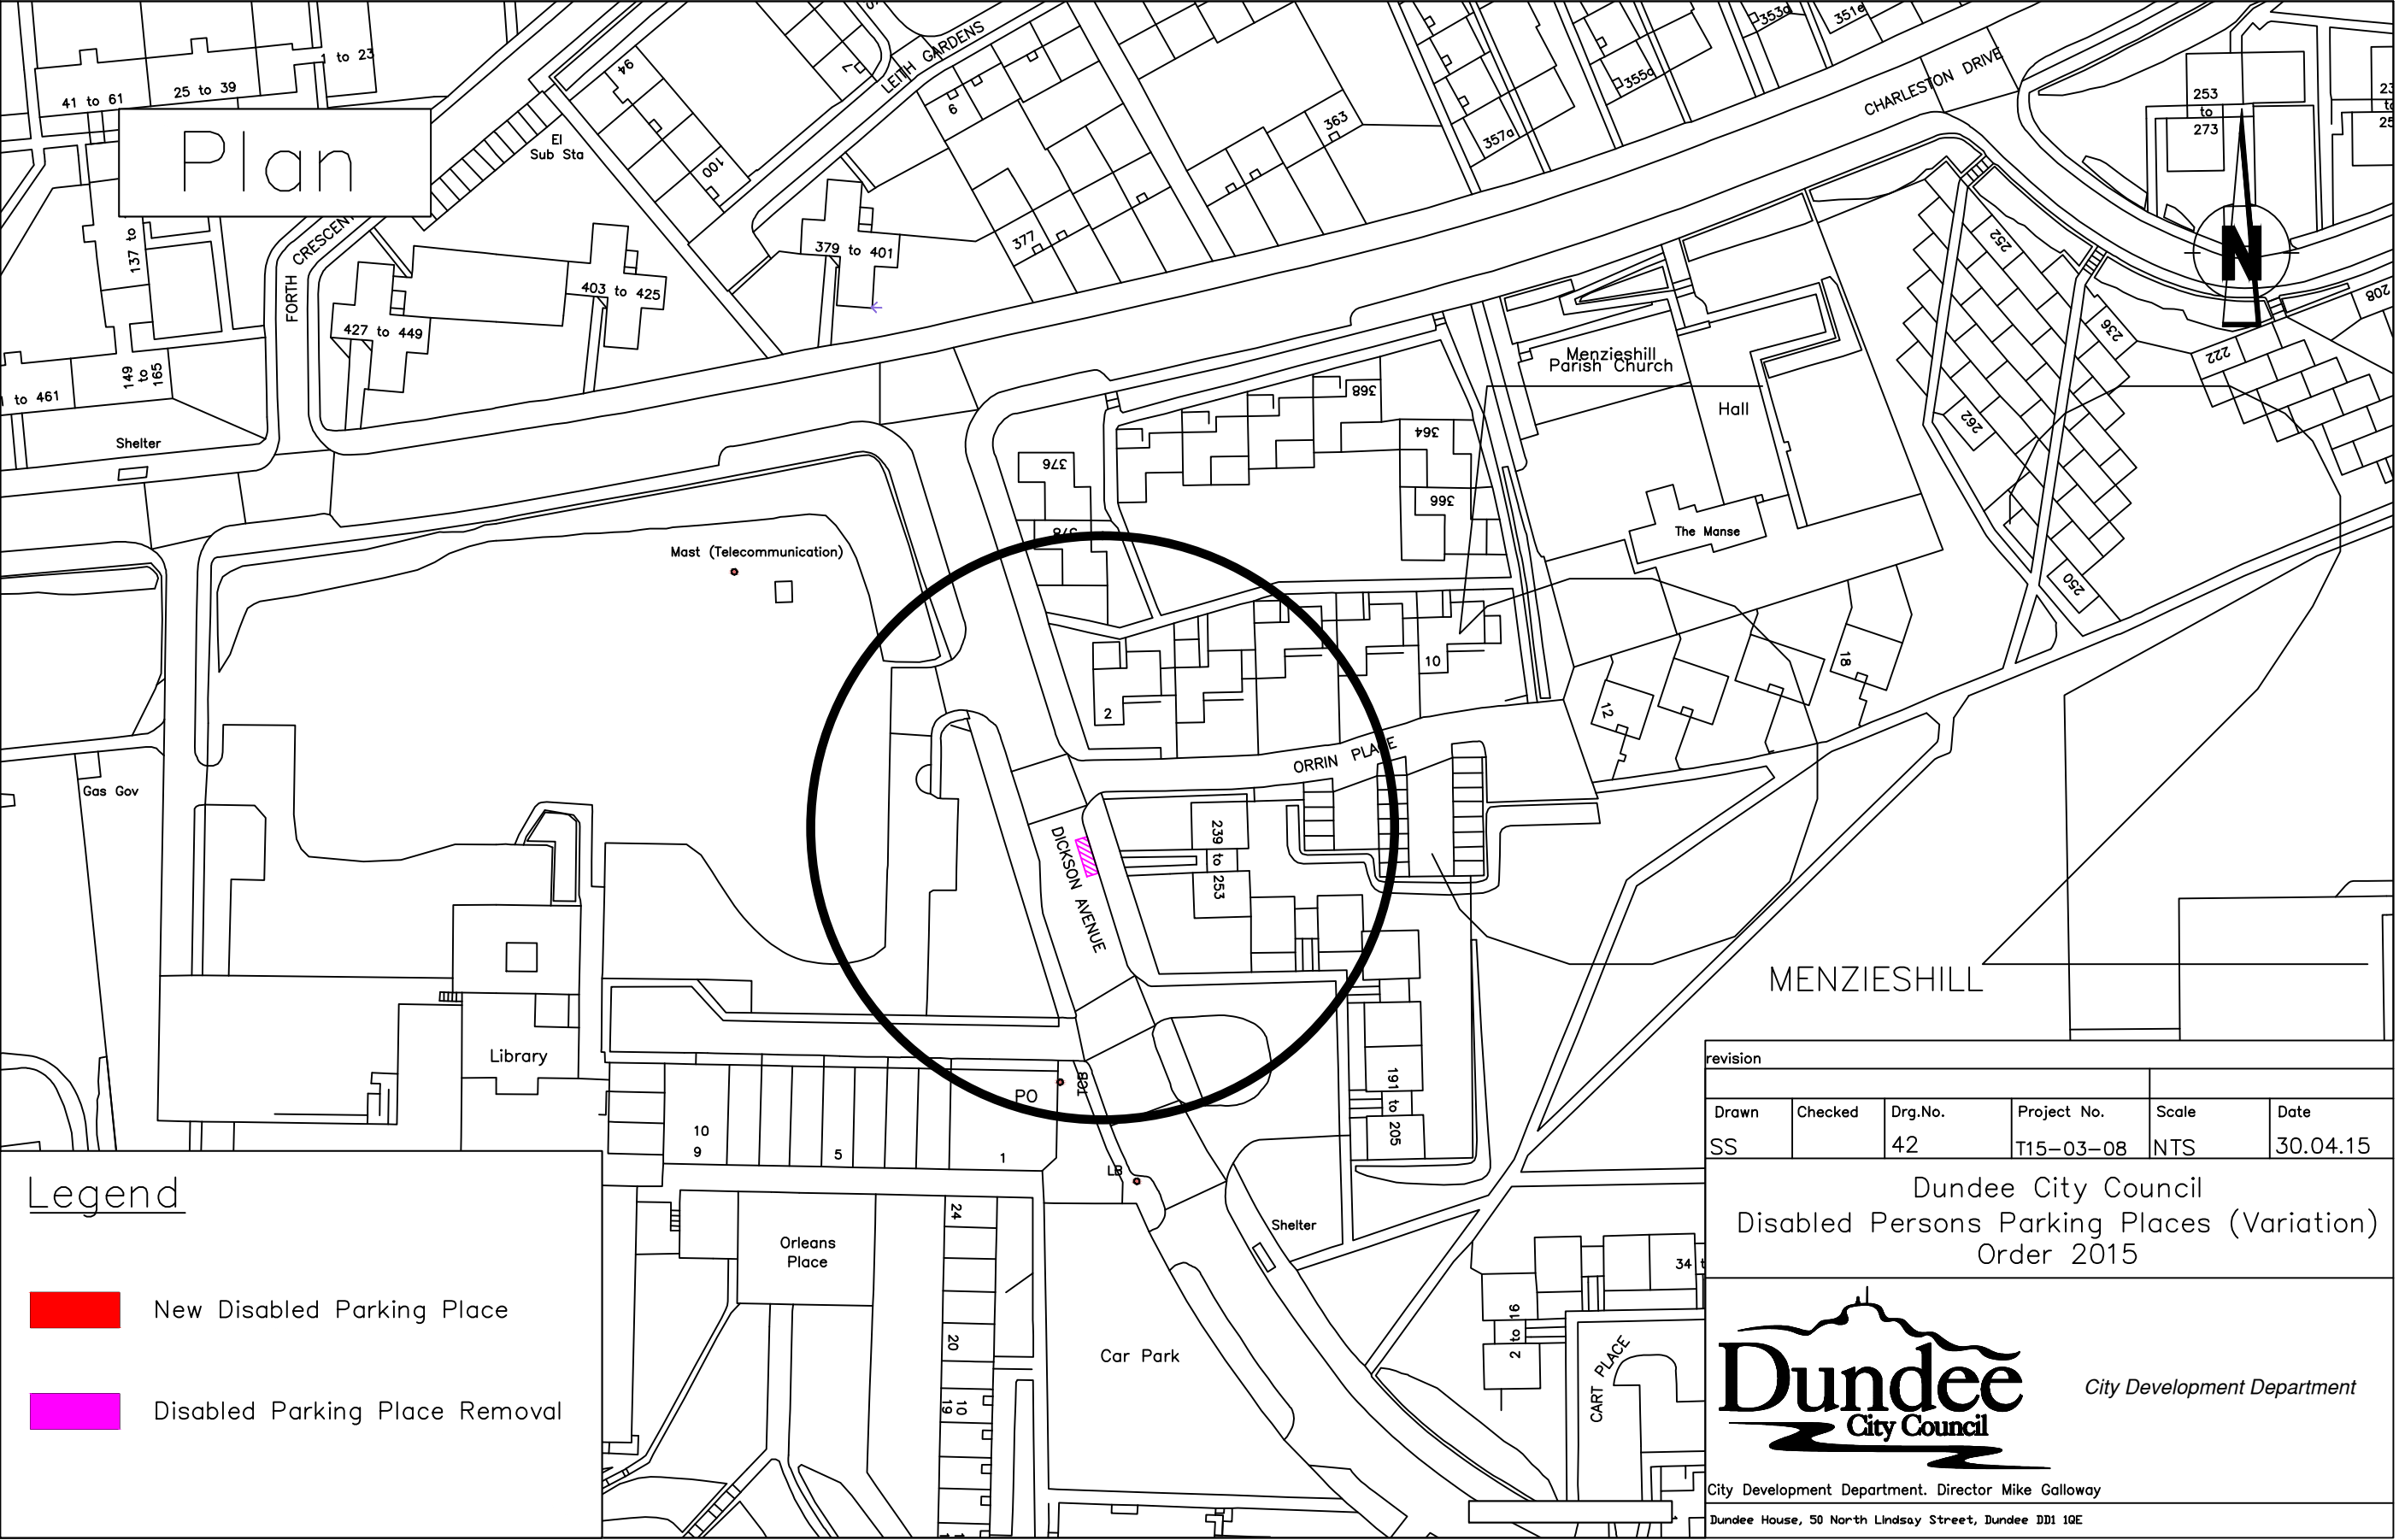

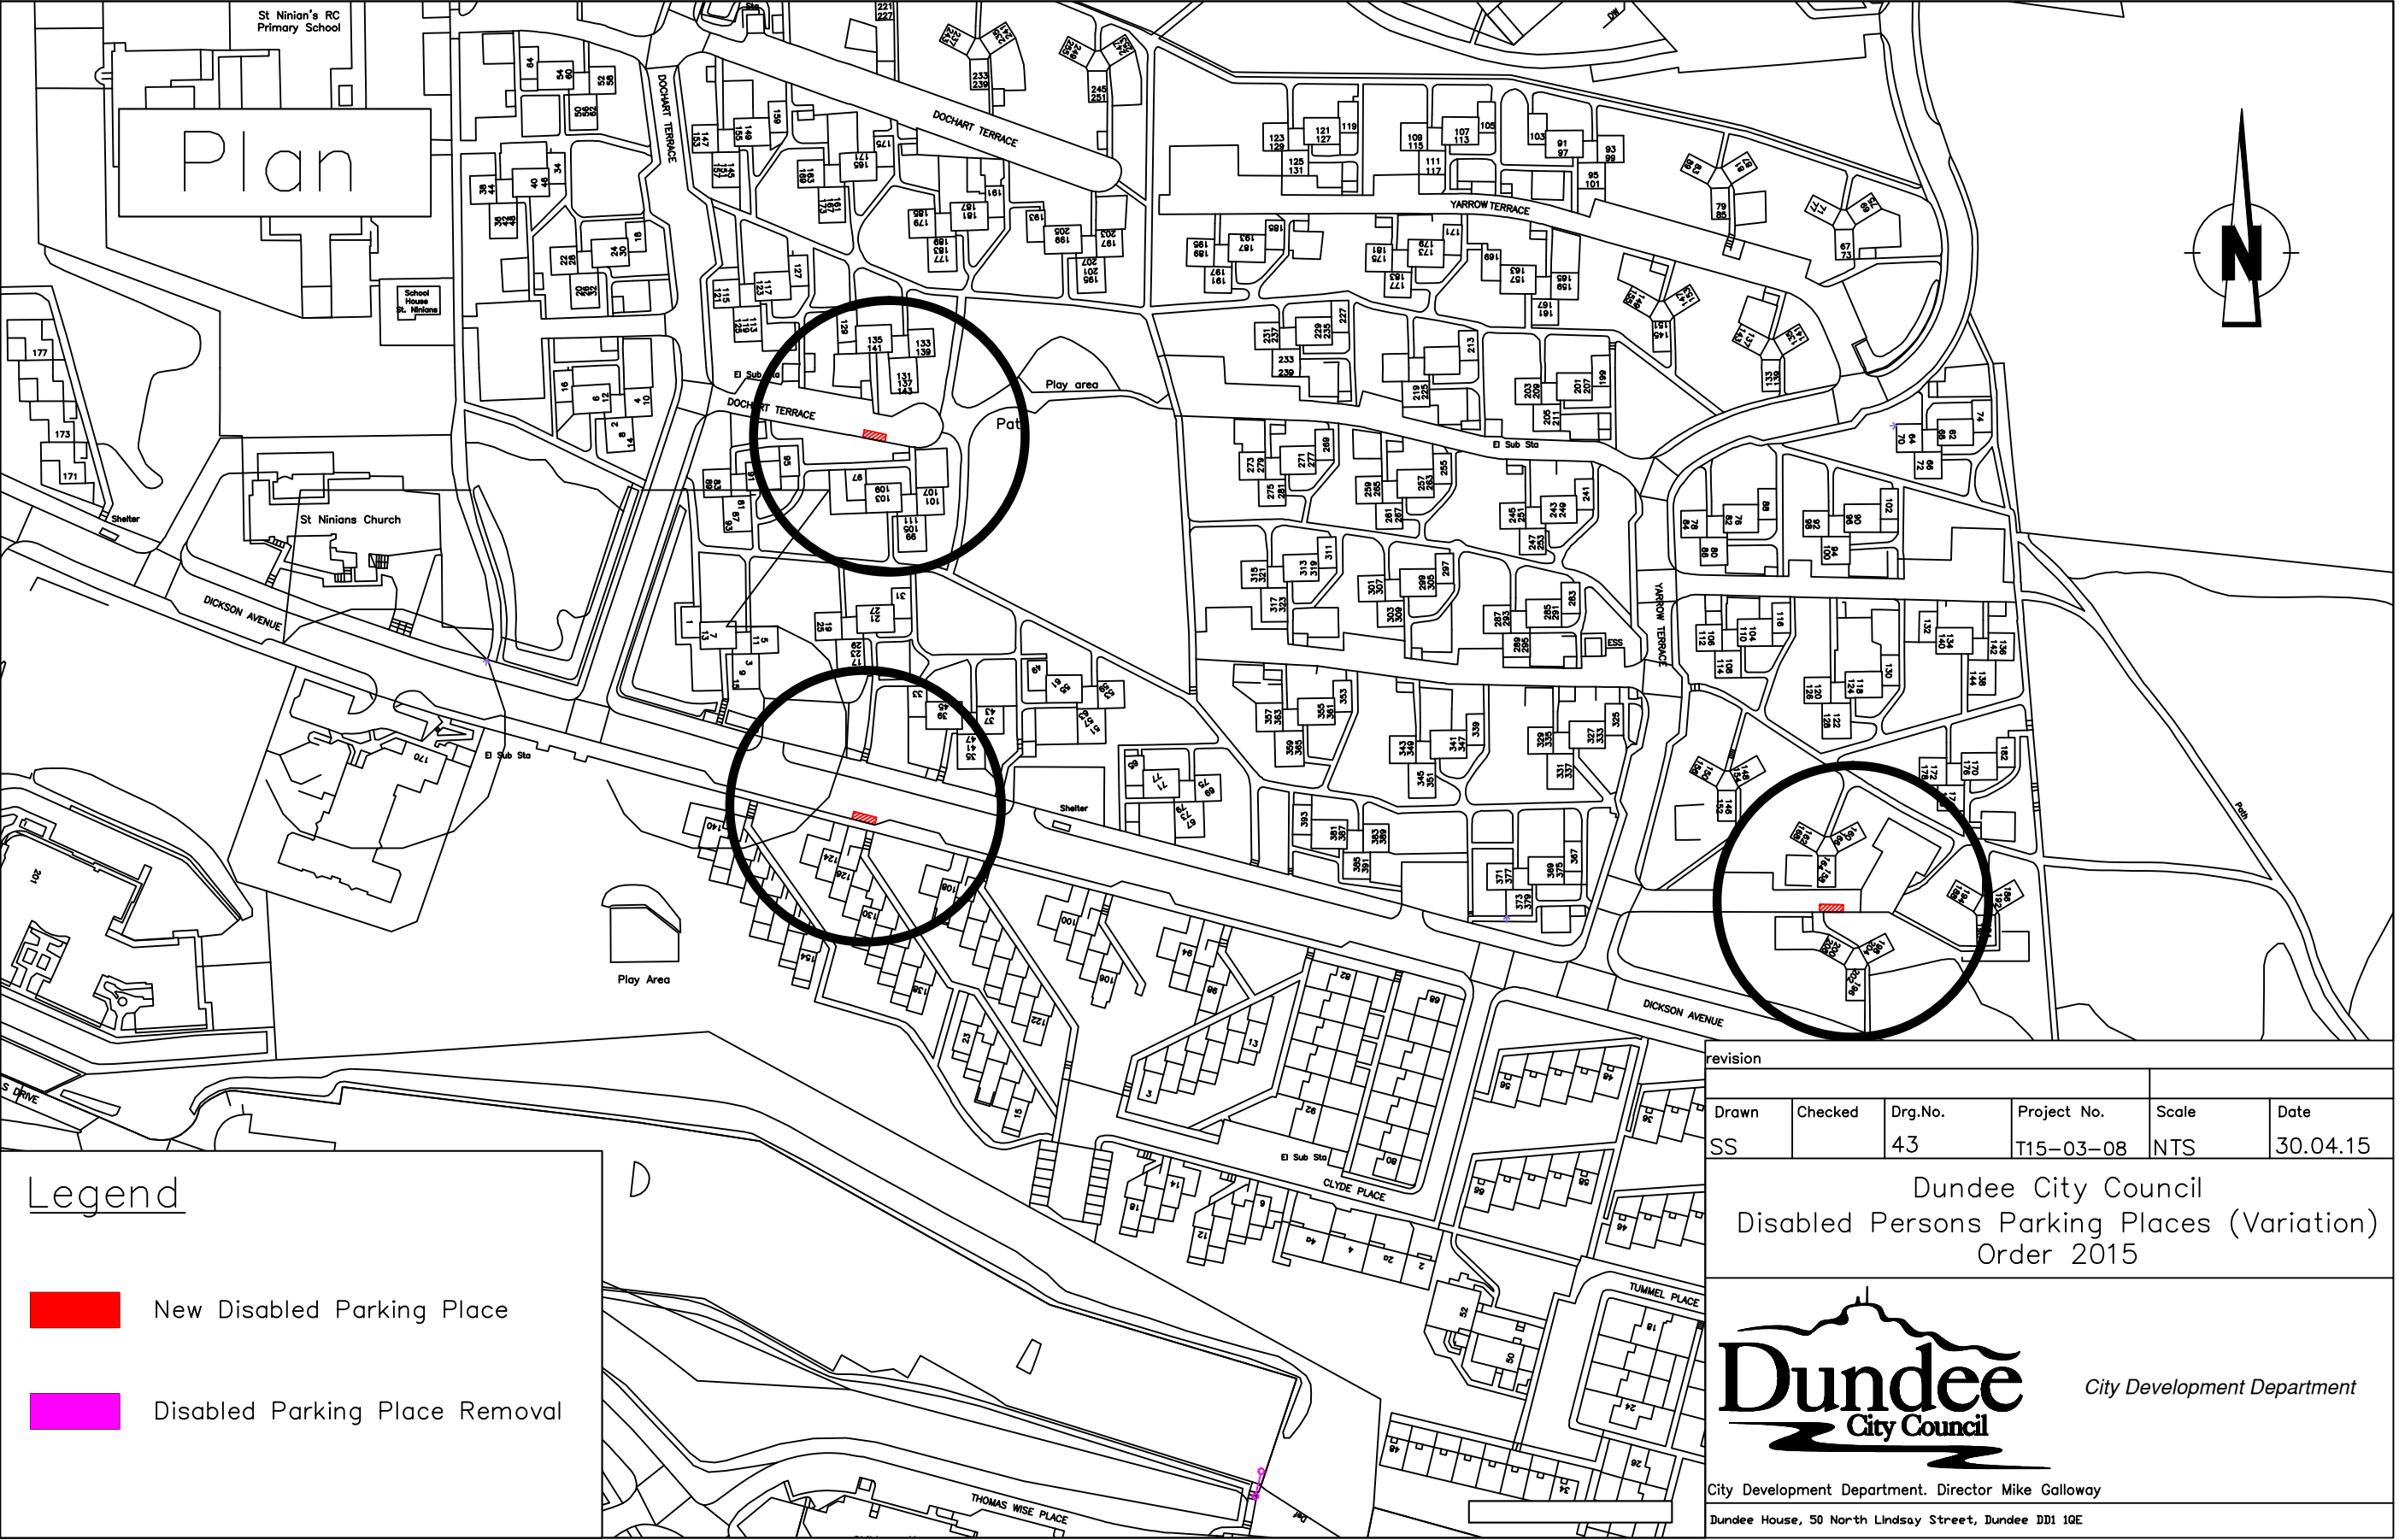


revision					
Drawn	Checked	Drg.No.	Project No.	Scale	Date
SS		43	T15-03-08	NTS	30.04.15


Dundee City Council
Disabled Persons Parking Places (Variation)
Order 2015

Dundee
City Council

City Development Department

City Development Department. Director Mike Galloway
Dundee House, 50 North Lindsay Street, Dundee DD1 1QE

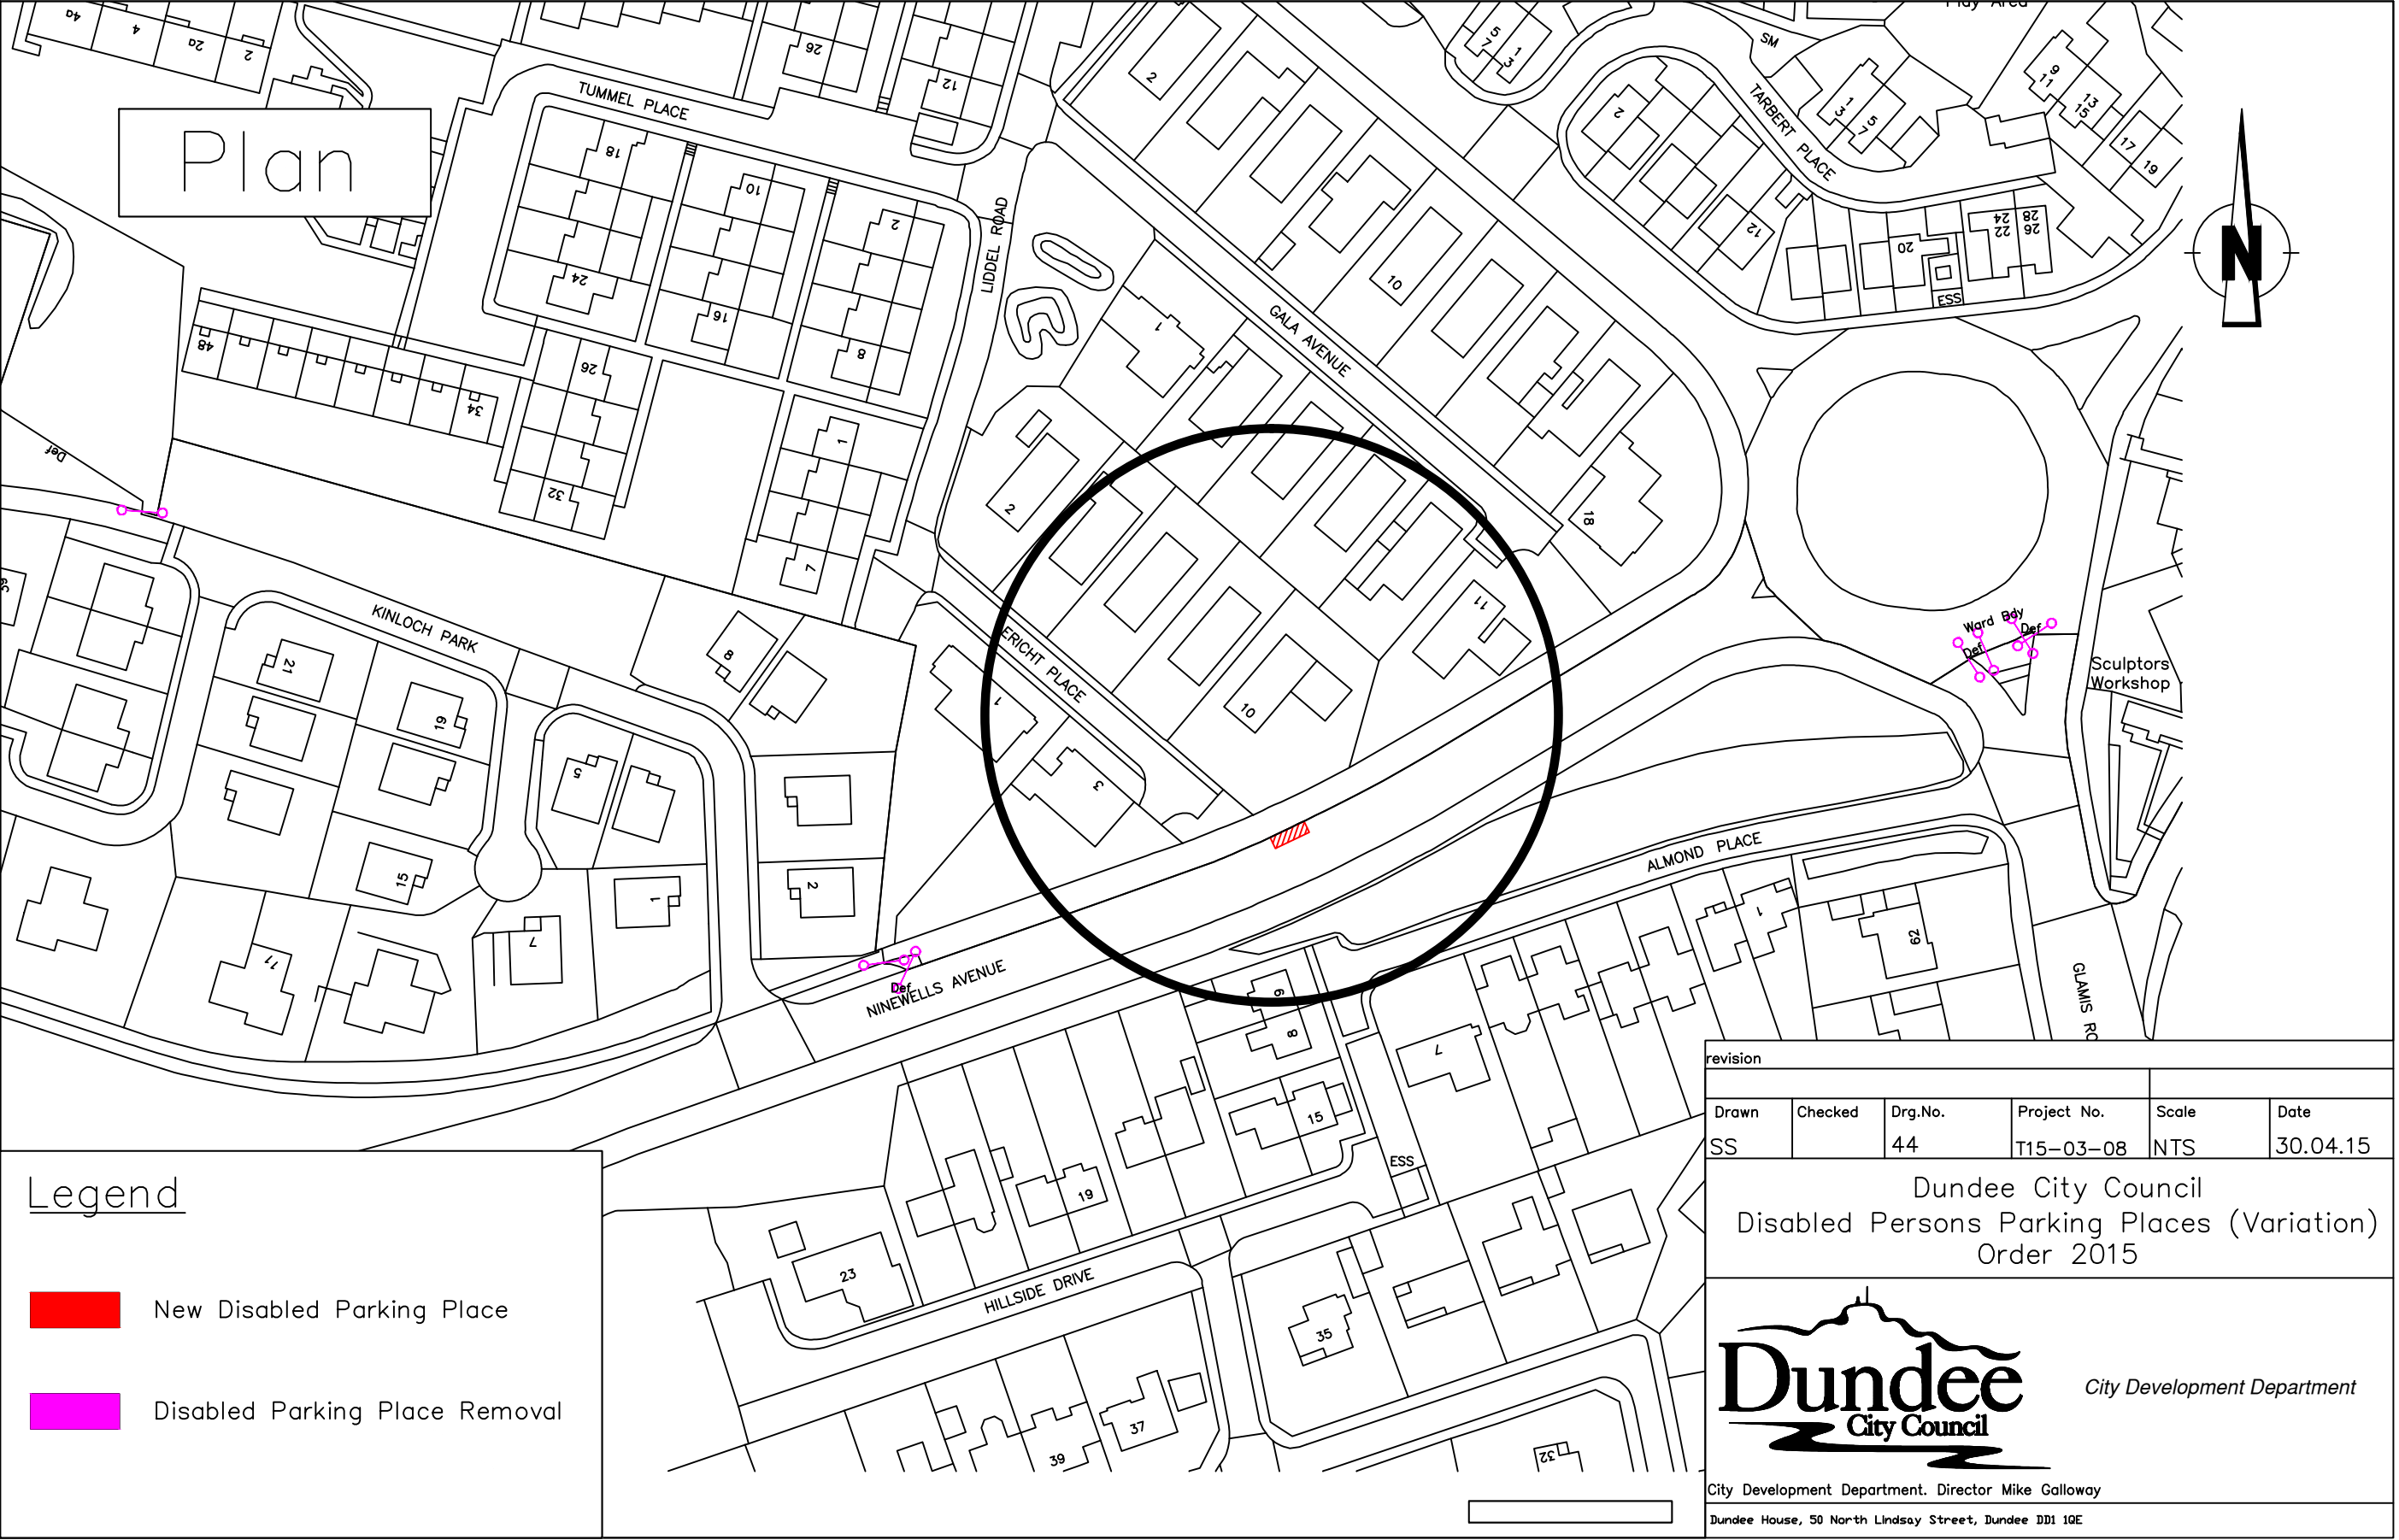

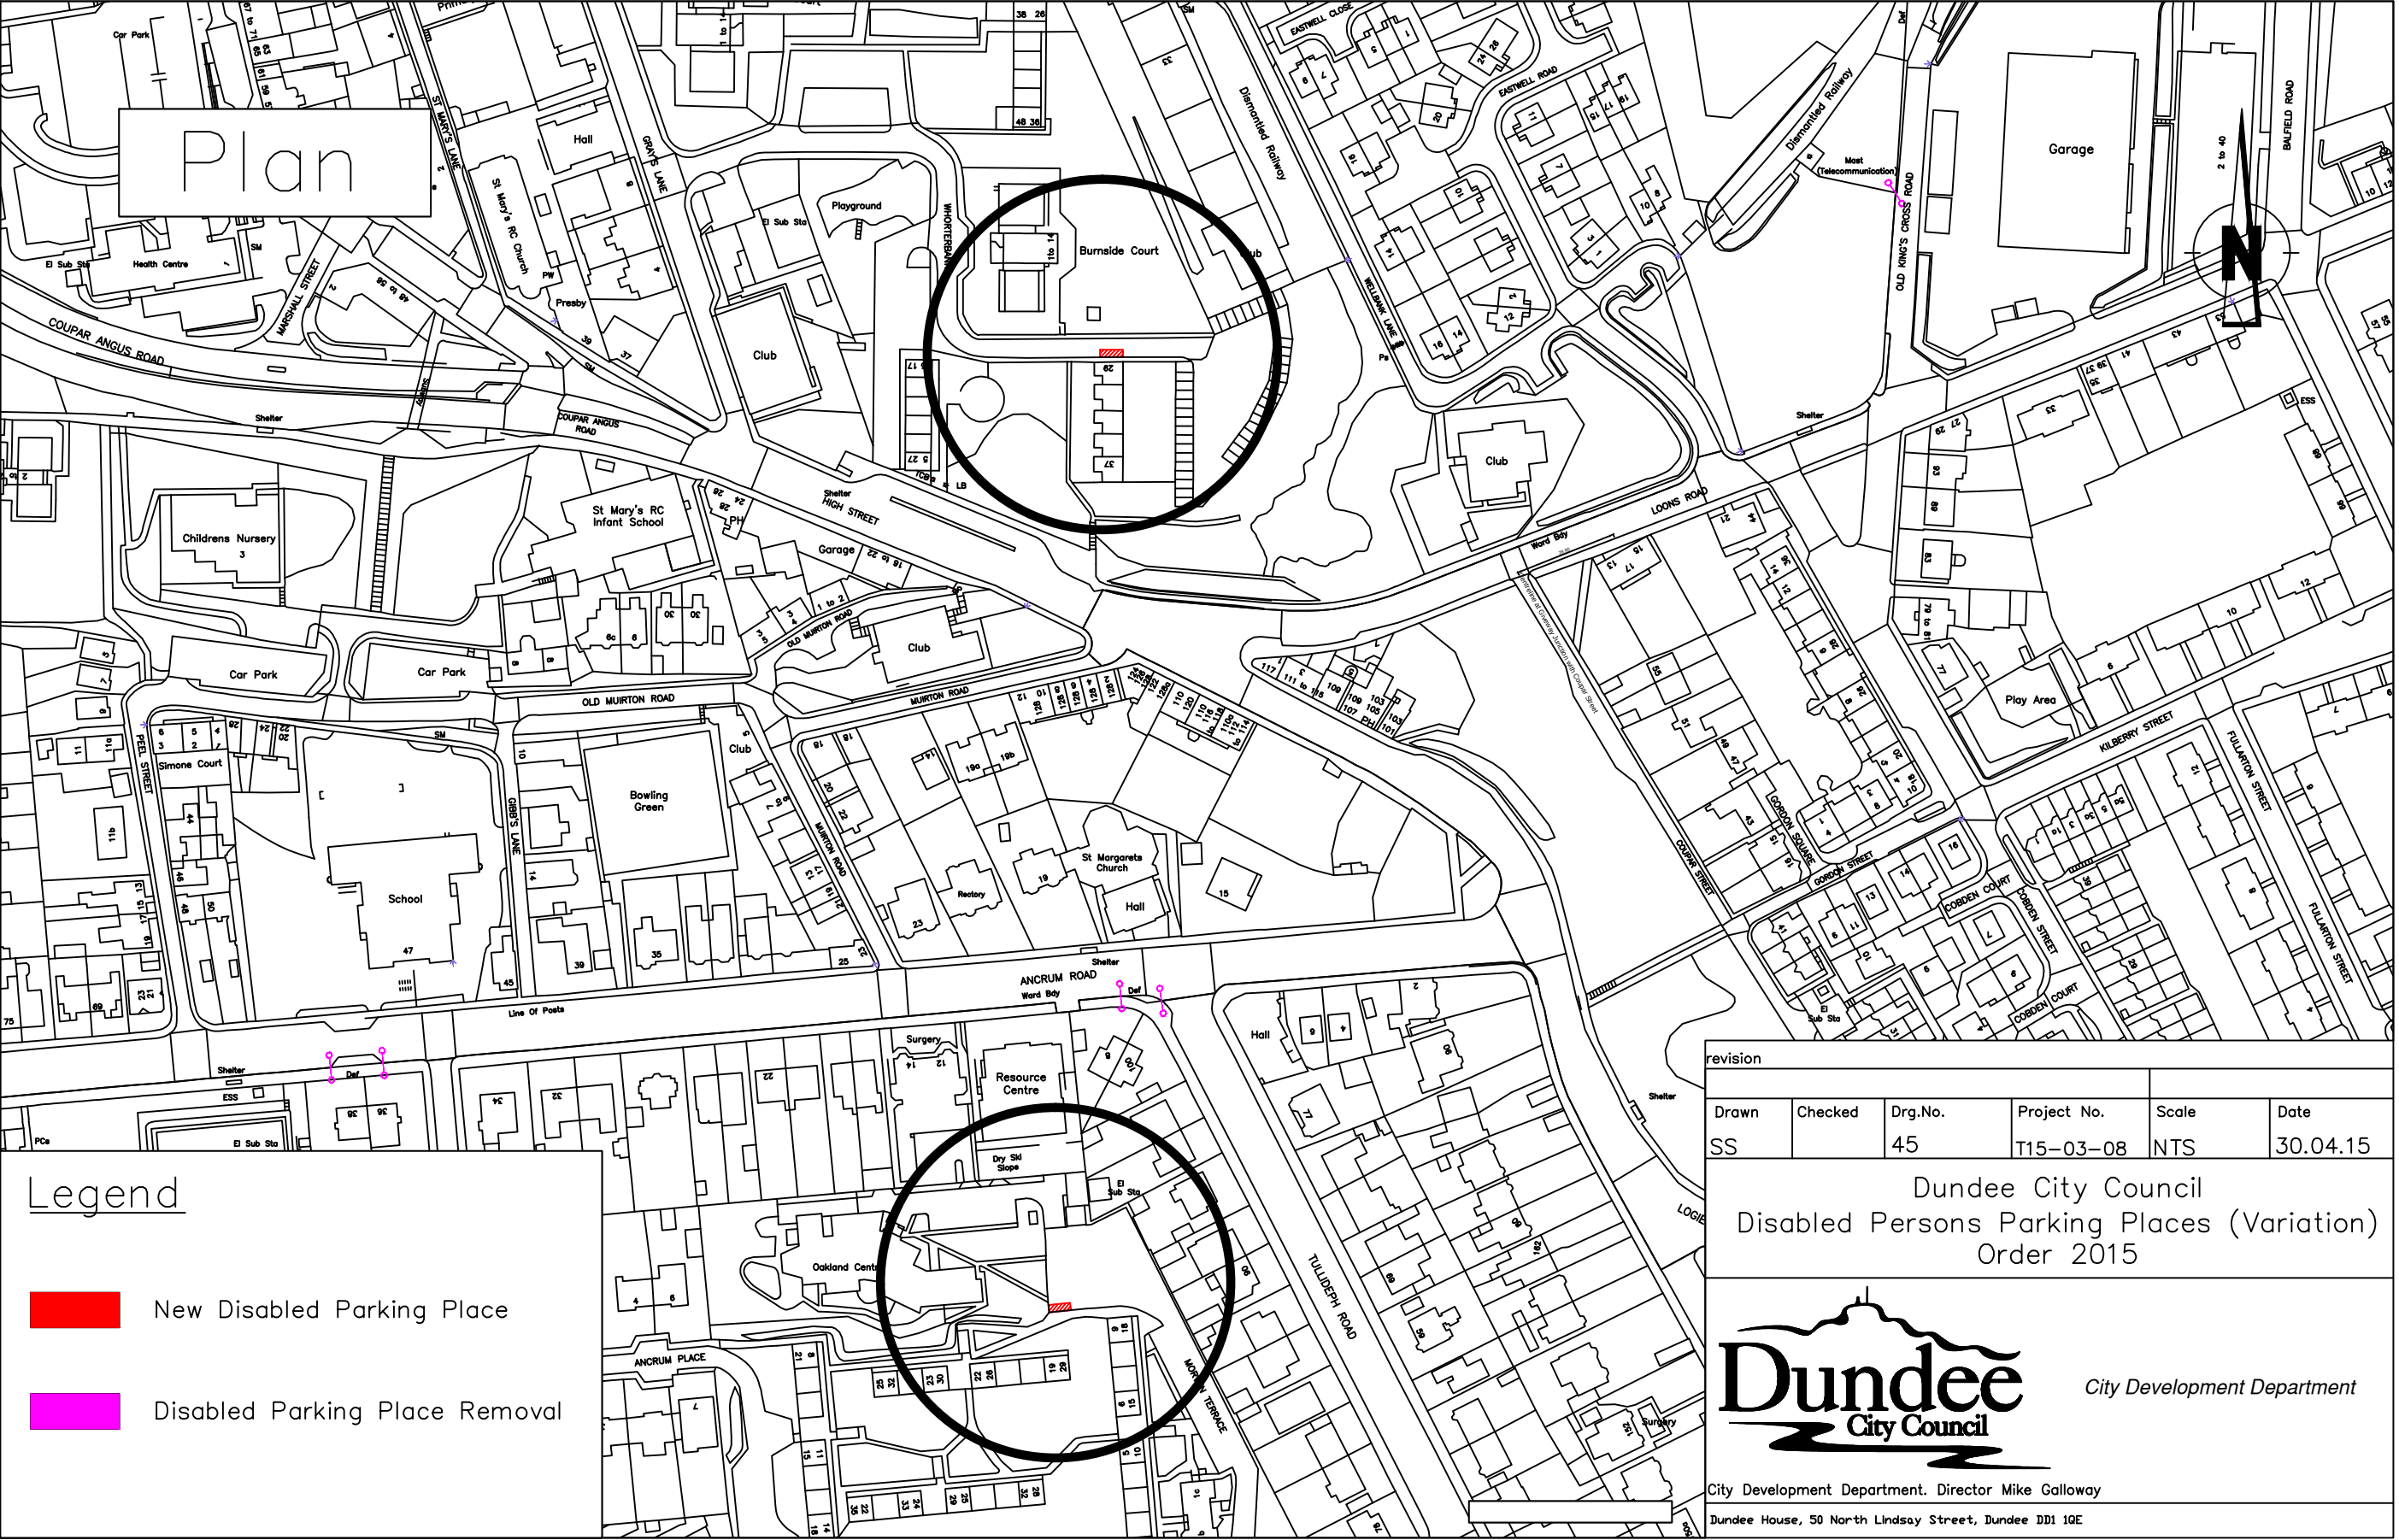

Plan

Legend


-  New Disabled Parking Place
-  Disabled Parking Place Removal

revision					
Drawn	Checked	Drg.No.	Project No.	Scale	Date
SS		45	T15-03-08	NTS	30.04.15

Dundee City Council
Disabled Persons Parking Places (Variation)
Order 2015



City Development Department. Director Mike Galloway
Dundee House, 50 North Lindsay Street, Dundee DD1 1QE

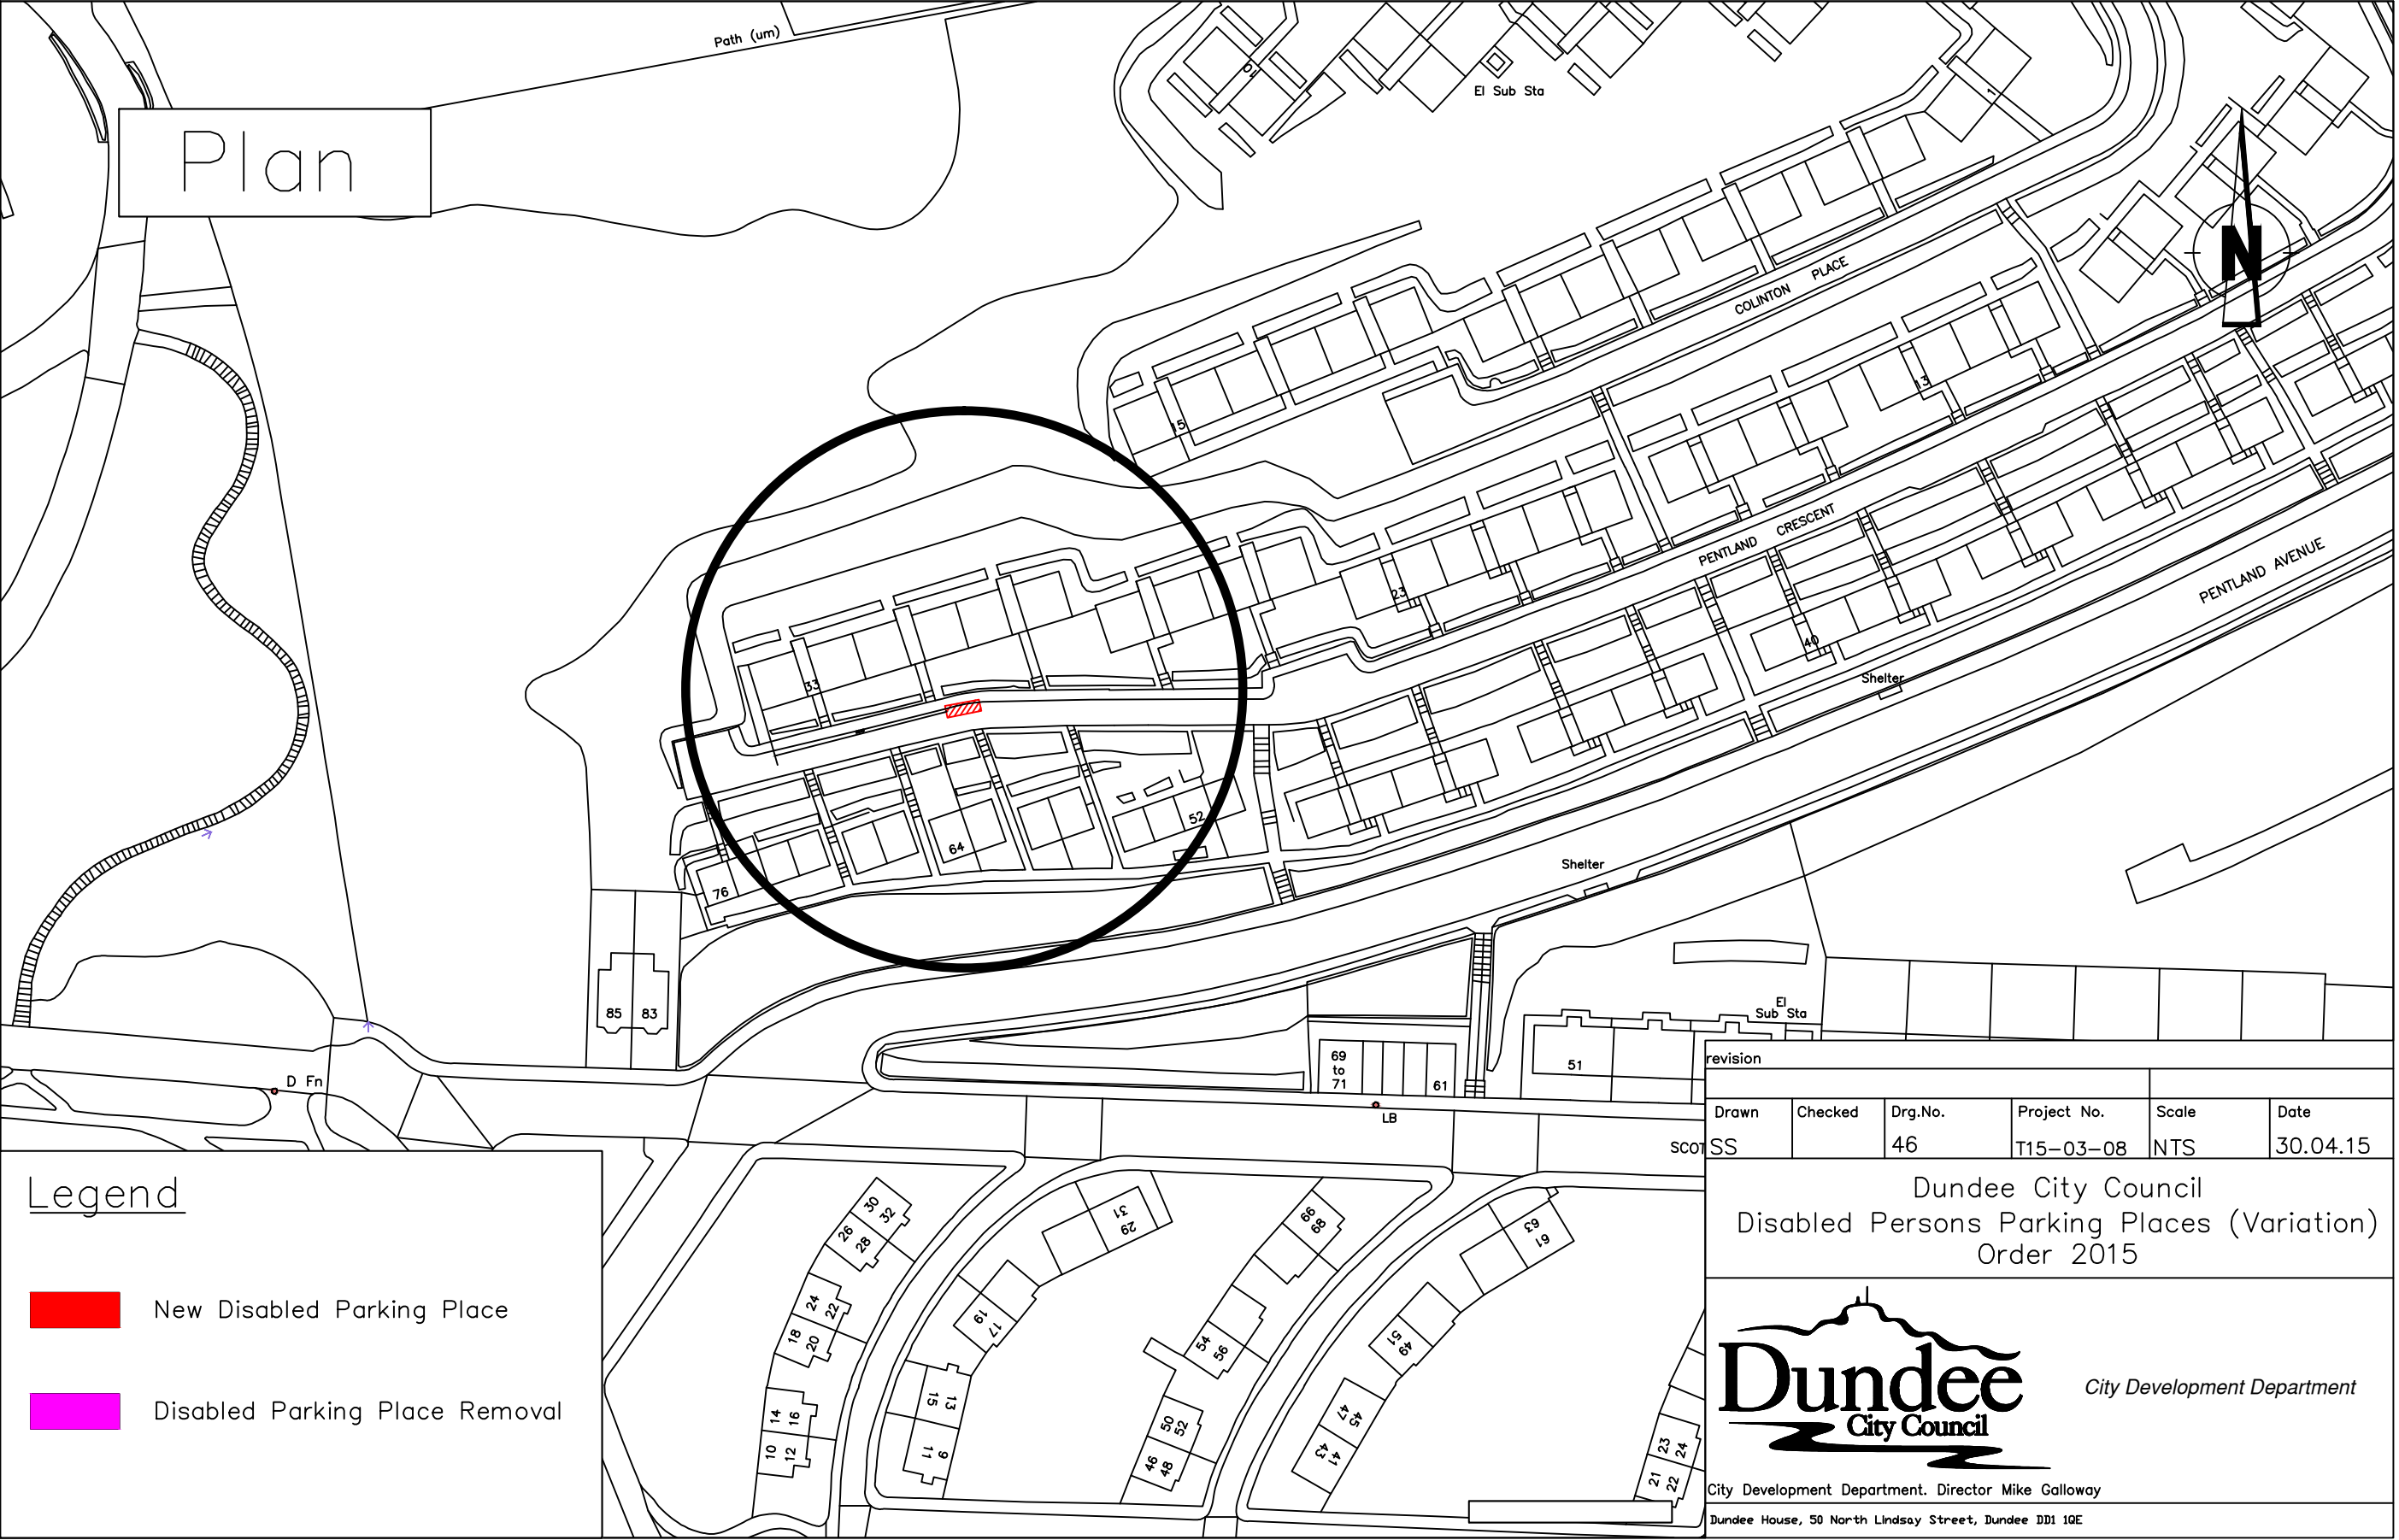

Legend



New Disabled Parking Place



Disabled Parking Place Removal

revision					
Drawn	Checked	Drg.No.	Project No.	Scale	Date
SS		46	T15-03-08	NTS	30.04.15

Dundee City Council
Disabled Persons Parking Places (Variation)
Order 2015



City Development Department

City Development Department. Director Mike Galloway
Dundee House, 50 North Lindsay Street, Dundee DD1 1QE