Plan

Abbotsford Place	23	Dochart Terrace	5	Magdalen Yard Road	14,15,20	Seafield Lane	20
Abbotsford Street	26	Douglas Street	24,25	Main Street, Invergowrie	2	Seafield Road	19,20
Anchor Lane	24,25	Easson's Angle	23	Menzieshill Road	9	Session Street	25,26,27,28
Annfield Road	23,26	Edward Street	23	Mayo Avenue	11	Seymore Street	22
Annfield Street	26	Elm Street	22	Mariner Drive	4	Shaftesbury Road	12,13
Artillery Lane	28	Errol Road,Invergowrie	2	Mid Wynd	20,26	Shaftesbury Terrace	13
Ash Lane	24	Explorer Road	1	Miller's Wynd	12,26,27	Shepherds Loan	13,14,15
Ash Street	24	Forest Park Place	23,24	Miln Street	24,25	Smellies Lane	24
Ashbank Road	22	Forest Park Road	23	Milnbank Road	23,24	Speed Street	13
Balgay Road	22	Fyffe Street	24	Milnes East Wynd	24	Spinner's Wynd	14,15,20
Bank Mill Road	23	Glamis Road	6	Mitchell Street	21	Springfield	19,20
Bayview Road,Invergowrie	2	Glamis Drive	7,8,9	Mylnefield Road,Invergowrie	2	Step Row	15,20
Bellefield Avenue	20	Glenagnes Road	22,23	Ninewells Avenue	6,8,9,10	Tait's Lane	26
Bellfield Street	26,27	Glenagnes Street	22	Old Hawkhill	27,28	Tarbet Place	6
Birchwood Place	22	Gowrie Street	13	Osborne Place	14	Taylors Lane	14,15,20
Blackness Avenue	13,22	Greenfield Place	19	Park Place	27,28	Temple Lane	28
Blackness Road	22,23,26,27	Grosvenor Road	12	Park Street	24	Thomson Street	15,20
Blackness Street	23	Guthrie Street	24,25	Paton's Lane	15,20	Tom McDonald Avenue	3,4,10
Blinshall Street	28,25	Hawkhill	13,26,27,28	Patrick Place	14,20	Union Place	14,20
Blyth Street	23	Hazel Drive	9	Peddie Street	23,26	Ure Street	26,27
Brewery Lane	23,24	Hillside Road	7	Pennycook Lane	20,26	Urquhart Street	24,27
Brook Close	24,27	Horsewater Wynd	25,27,28	Pentland Avenue	29	Walton Street	24,27
Brook Court	23,24	Hunter Street	27,28	Perth Road	5,10,18,13,19,20	Westfield Avenue	19,20
Brook Gardens	24	Hyndford Street	13	Pleasance Court	23,24	Westfield Place	19,20
Brook Street	23,24,27	Invergowrie Drive	8,9	Polepark Road	23,24	West Henderson's Wynd	24,25
Brown Street	25,28	James Black Place	3	Rankine Street	21	West Park Road	12
Carslea Road,Invergowrie	2	Johnston's Lane	28	Richmond Terrace	14	West Port	27,28
City Road	22,23	Kinloch Park	8	Riverside Approach	15	West Wynd	20,26
Charleston Drive	3	Larch Street	23,27	Riverside Drive	17	Whitefauld Road	9
Cleghorn Street	21	Lawrence Street	23	Rockfield Street	12	Wilkies Lane	26,27
Clyde Place	5	Liddel Road	6	Roseangle	15,16,19,20	Windsor Street	14
Corso Street	26	Lochee Road	21,24,25	Rosefield Place	23	Wurzburg Court	3
Cross Lane	28	Lower Pleasance	23,24	Rosefield Street	23	Wurzburg Loan	3
Dalrymple Street	6	Luna Place	1	Ryehill Lane	20,26	Yarrow Terrace	5
Daniel Street	27	Lytton Street	13	St Peter Street	20,26		
Dickson Avenue	5,6	McVicar's Lane	19	Scott Street	22,23		
Discovery Pnt Access Rd	18	Magdalen Place	15,16,19,20	Seafield Close	20		

Dundee CHANGING City Council FOR THE FUTURE
www.dundeecity.gov.uk

EXPLORER ROAD
El Sub Sta
Technology Park
15
Innovation House
LUNA PLACE
Riverside House
Burgh Const, P Const & UA Bdy
RIVERSIDE AVENUE
Co Const Bdy
Cycle Path
El Sub Sta
Post
Stone
Post
Word Bdy
STRA
MALLAIG AVENUE
ARISAIG GARDENS
INVER CRESCENT
El Sub Sta

LEGEND

- No Loading At Any Time
- No Loading, Mon-Sat, 8.00-9.30am, Noon-2.00pm,4.30-6.00pm
- No Loading, Mon-Sat, 4.30-6.00pm
- No Waiting At Any Time
- No Waiting, Mon-Sat, 8am-6pm
- No Waiting, Mon-Fri, 8am-6pm
- Waiting Limited to 30mins, No Return 30mins (Mon-Sat, 8am-6pm)
- Waiting Limited to 45mins, No Return 75mins (Mon-Sat, 8am-6pm)
- Waiting Limited to 2hrs, No Return 2hrs (Mon-Sat, 8am-6pm)

Reproduced by permission of Ordnance Survey on behalf of HMSO. © Crown copyright and database right 2008. All rights reserved. Ordnance Survey License number 100023375.

revision

Drawn	Checked	Drg.No.	Project No.	Scale	Date
S.S		1	T-11-6-2	1:500 @A0	02.06.2011

Dundee City Council
(Western Area, Dundee)
(Waiting and Loading Restrictions)
Order 2011

Dundee City Council — City Development Department

City Development Department. Director Mike Galloway

Dundee House, 50 North Lindsay Street, Dundee DD1 1QE

Plan

FB

Invergowrie Burn

MAIN STREET

Shelter

PH

Old Rectory

All Souls' Episcopal Church

Hall

Memorial

Invergowrie Parish Church

PO

LB

Manse

Hall

Shelter

Playing Field

Invergowrie Primary School

Bowling Green

Pav

Sub Sta

Tennis Courts

Tel Ex

Surgery

Garage

CARSELEA ROAD

MYLNEFIELD ROAD

BAYVIEW ROAD

ERROL ROAD

HUNTER CRESCENT

GOWRIE CRESCENT

PETER ARBUCKLE PL

DARGIE ROAD

ICB

PC

El Sub Sta

Invergowrie Burn

AVENUE

1st & 2nd Const Bdy

Coast & UA Bdy

CR

N

No Loading, Mon-Sat, 4.30-6.00pm

Waiting Limited to 30mins, No Return 30mins (Mon-Sat, 8am-6pm)

Waiting Limited to 45mins, No Return 75mins (Mon-Sat, 8am-6pm)

Waiting Limited to 2hrs, No Return 2hrs (Mon-Sat, 8am-6pm)

LEGEND

No Loading At Any Time

No Loading, Mon-Sat, 8.00-9.30am, Noon-2.00pm,4.30-6.00pm

No Loading, Mon-Sat, 4.30-6.00pm

No Waiting At Any Time

No Waiting, Mon-Sat, 8am-6pm

No Waiting, Mon-Fri, 8am-6pm

Waiting Limited to 30mins, No Return 30mins (Mon-Sat, 8am-6pm)

Waiting Limited to 45mins, No Return 75mins (Mon-Sat, 8am-6pm)

Waiting Limited to 2hrs, No Return 2hrs (Mon-Sat, 8am-6pm)

Dundee CHANGING FOR THE FUTURE
City Council
www.dundeecity.gov.uk

revision

Drawn	Checked	Drg.No.	Project No.	Scale	Date
S.S		2	T-11-6-2	1:500 @A0	02.06.2011

Dundee City Council
(Western Area, Dundee)
(Waiting and Loading Restrictions)
Order 2011

Dundee City Council — City Development Department

City Development Department, Director Mike Galloway

Dundee House, 50 North Lindsay Street, Dundee DD1 1QE

Reproduced by permission of Ordnance Survey on behalf of HMSO. © Crown copyright and database right 2008. All rights reserved. Dundee City Council Licence number 100020370.

Plan

EARN PLACE
EARN CRESCENT
CHARLESTON DRIVE
LOCHAY PLACE
THURSO GARDENS
THURSO CRESCENT
NINEWELLS DRIVE
JAMES BLACK PLACE
JAMES ARROTT DRIVE
KIRSTY SEMPLE WAY
TOM MCDONALD AVENUE
WURZBURG COURT
WURZBURG LOAN
TCB
Shelter
Hall
Ward Bdy
Health Centre
PH
Playground
Multistorey Car Park
Multistorey Car Park
Car Park
Car Park
Car
Shelters
Bus Terminal
El Sub Sta
El Sub Sta
Wind Turbine
FS
N

108 110 | 124 134 | 98 106 | 112 122 | 613 to 641 | 643 | 647 | 649 | 669 | 1 to 29 | 74 to 102 | 104 | 114 | 2 to 30 | 140 | 132 | 120 | 116 | 122 | 661 to 669 | 570 to 590 | 592 to 612 | 546 | 560 | 552 | 88 to 89 | 171 to 191 | 177 to 187 | 192 | 198 | 201 203 | 205 to 233 | 235 to 263

Dundee CHANGING City Council FOR THE FUTURE
www.dundeecity.gov.uk

LEGEND

- No Loading At Any Time
- No Loading, Mon-Sat, 8.00-9.30am, Noon-2.00pm,4.30-6.00pm
- No Loading, Mon-Sat, 4.30-6.00pm
- No Waiting At Any Time
- No Waiting, Mon-Sat, 8am-6pm
- No Waiting, Mon-Fri, 8am-6pm
- Waiting Limited to 30mins, No Return 30mins (Mon-Sat, 8am-6pm)
- Waiting Limited to 45mins, No Return 75mins (Mon-Sat, 8am-6pm)
- Waiting Limited to 2hrs, No Return 2hrs (Mon-Sat, 8am-6pm)

Reproduced by permission of Ordnance Survey on behalf of HMSO. © Crown copyright and database right 2011. All rights reserved. Ordnance Survey Licence number 100020421.

revision

Drawn	Checked	Drg.No.	Project No.	Scale	Date
S.S		3	T-11-6-2	1:500 @A0	02.06.2011

Dundee City Council
(Western Area, Dundee)
(Waiting and Loading Restrictions)
Order 2011

Dundee City Council — City Development Department

City Development Department. Director Mike Galloway
Dundee House, 50 North Lindsay Street, Dundee DD1 1QE

Plan

Post

Posts

Posts

Dundee Medipark

Carseview Centre

TOM MCDONALD AVENUE

Technology Park

Clinic

Gas Meter House

Post

Grianan Centre

Path

Sub Sta

El Sub Sta

Delta Centre

East Loan

N

Dundee City Council
CHANGING FOR THE FUTURE
www.dundeecity.gov.uk

LEGEND

- No Loading At Any Time
- No Loading, Mon-Sat, 8.00-9.30am, Noon-2.00pm,4.30-6.00pm
- No Loading, Mon-Sat, 4.30-6.00pm
- No Waiting At Any Time
- No Waiting, Mon-Sat, 8am-6pm
- No Waiting, Mon-Fri, 8am-6pm
- Waiting Limited to 30mins, No Return 30mins (Mon-Sat, 8am-6pm)
- Waiting Limited to 45mins, No Return 75mins (Mon-Sat, 8am-6pm)
- Waiting Limited to 2hrs, No Return 2hrs (Mon-Sat, 8am-6pm)

Reproduced by permission of Ordnance Survey on behalf of HMSO. Crown copyright and database right 2009. All rights reserved. Ordnance Survey Licence number 100023375.

revision

Drawn	Checked	Drg.No.	Project No.	Scale	Date
S.S		4	T-11-6-2	1:500 @A0	02.06.2011

Dundee City Council
(Western Area, Dundee)
(Waiting and Loading Restrictions)
Order 2011

Dundee City Council — City Development Department

City Development Department, Director Mike Galloway
Dundee House, 50 North Lindsay Street, Dundee DD1 1QE

Plan

DICKSON AVENUE

DOCHART TERRACE

NINEWELLS DRIVE

YARROW TERRACE

CLYDE PLACE

TUMMEL PLACE

THOMAS WISE PLACE

St Ninians Church

Playground

Car Park

Nursery

El Sub Sta

Shaft

Ward Bdy

TCB

Posts

Dundee CHANGING FOR THE FUTURE
City Council
www.dundeecity.gov.uk

LEGEND

- No Loading At Any Time
- No Loading, Mon-Sat, 8.00-9.30am, Noon-2.00pm,4.30-6.00pm
- No Loading, Mon-Sat, 4.30-6.00pm
- No Waiting At Any Time
- No Waiting, Mon-Sat, 8am-6pm
- No Waiting, Mon-Fri, 8am-6pm
- Waiting Limited to 30mins, No Return 30mins (Mon-Sat, 8am-6pm)
- Waiting Limited to 45mins, No Return 75mins (Mon-Sat, 8am-6pm)
- Waiting Limited to 2hrs, No Return 2hrs (Mon-Sat, 8am-6pm)

Reproduced by permission of Ordnance Survey on behalf of HMSO.
© Crown copyright and database right 2011. All rights reserved.
Dundee City Council Licence number 100020397.

NTS

revision

Drawn	Checked	Drg.No.	Project No.	Scale	Date
S.S		5	T-11-6-2	1:500 @A0	02.06.2011

Dundee City Council
(Western Area, Dundee)
(Waiting and Loading Restrictions)
Order 2011

Dundee City Council — City Development Department

City Development Department, Director Mike Galloway

Dundee House, 50 North Lindsay Street, Dundee DD1 1QE

Plan

DALRYMPLE PLACE
LENNOX GARDENS
The Jimmy Shand (PH)
Playground
TARBERT PLACE
LB
NAUGHTON PLACE
El Sub Sta
GLAMIS ROAD
Blackwood Court
Ward Bdy
Play Area
LIDDEL ROAD
GALA AVENUE
ERICHT PLACE
NINEWELLS AVENUE
ALMOND PLACE
HILLSIDE DRIVE
HILLSIDE ROAD
Wr T

Dundee City Council
www.dundeecity.gov.uk
CHANGING FOR THE FUTURE

LEGEND

- No Loading At Any Time
- No Loading, Mon-Sat, 8.00-9.30am, Noon-2.00pm,4.30-6.00pm
- No Loading, Mon-Sat, 4.30-6.00pm
- No Waiting At Any Time
- No Waiting, Mon-Sat, 8am-6pm
- No Waiting, Mon-Fri, 8am-6pm
- Waiting Limited to 30mins, No Return 30mins (Mon-Sat, 8am-6pm)
- Waiting Limited to 45mins, No Return 75mins (Mon-Sat, 8am-6pm)
- Waiting Limited to 2hrs, No Return 2hrs (Mon-Sat, 8am-6pm)

Reproduced by permission of Ordnance Survey on behalf of HMSO. © Crown copyright and database right 2008. All rights reserved. Ordnance Survey Licence number 100023690.

revision

Drawn	Checked	Drg.No.	Project No.	Scale	Date
S.S		6	T-11-6-2	1:500 @A0	02.06.2011

Dundee City Council
(Western Area, Dundee)
(Waiting and Loading Restrictions)
Order 2011

Dundee City Council — City Development Department

City Development Department. Director Mike Galloway
Dundee House, 50 North Lindsay Street, Dundee DD1 1QE

Plan

Playing Field

Mains of Balgay

HILLSIDE

GLAMIS ROAD

GLAMIS PLACE

GLAMIS TERRACE

ETON STREET

CAMBRIDGE STREET

OXFORD STREET

HARROW STREET

BLACKNESS ROAD

DUNMORE GARDENS

Elliot Court

El Sub Sta

Shelter

LB

Balcairn

Redcroft

Braeknowe

ARRINGTON STREET

Dundee CHANGING FUTURE
City Council
FOR THE
www.dundeecity.gov.uk

LEGEND

- No Loading At Any Time
- No Loading, Mon-Sat, 8.00-9.30am, Noon-2.00pm,4.30-6.00pm
- No Loading, Mon-Sat, 4.30-6.00pm
- No Waiting At Any Time
- No Waiting, Mon-Sat, 8am-6pm
- No Waiting, Mon-Fri, 8am-6pm
- Waiting Limited to 30mins, No Return 30mins (Mon-Sat, 8am-6pm)
- Waiting Limited to 45mins, No Return 75mins (Mon-Sat, 8am-6pm)
- Waiting Limited to 2hrs, No Return 2hrs (Mon-Sat, 8am-6pm)

revision

Drawn	Checked	Drg.No.	Project No.	Scale	Date
S.S		7	T-11-6-2	1:500 @A0	02.06.2011

Dundee City Council
(Western Area, Dundee)
(Waiting and Loading Restrictions)
Order 2011

Dundee City Council — City Development Department

Reproduced by permission of Ordnance Survey on behalf of HMSO. © Crown copyright and database right 2010. All rights reserved. Ordnance Survey Licence number 100020370.

City Development Department, Director Mike Galloway
Dundee House, 50 North Lindsay Street, Dundee DD1 1QE

Plan

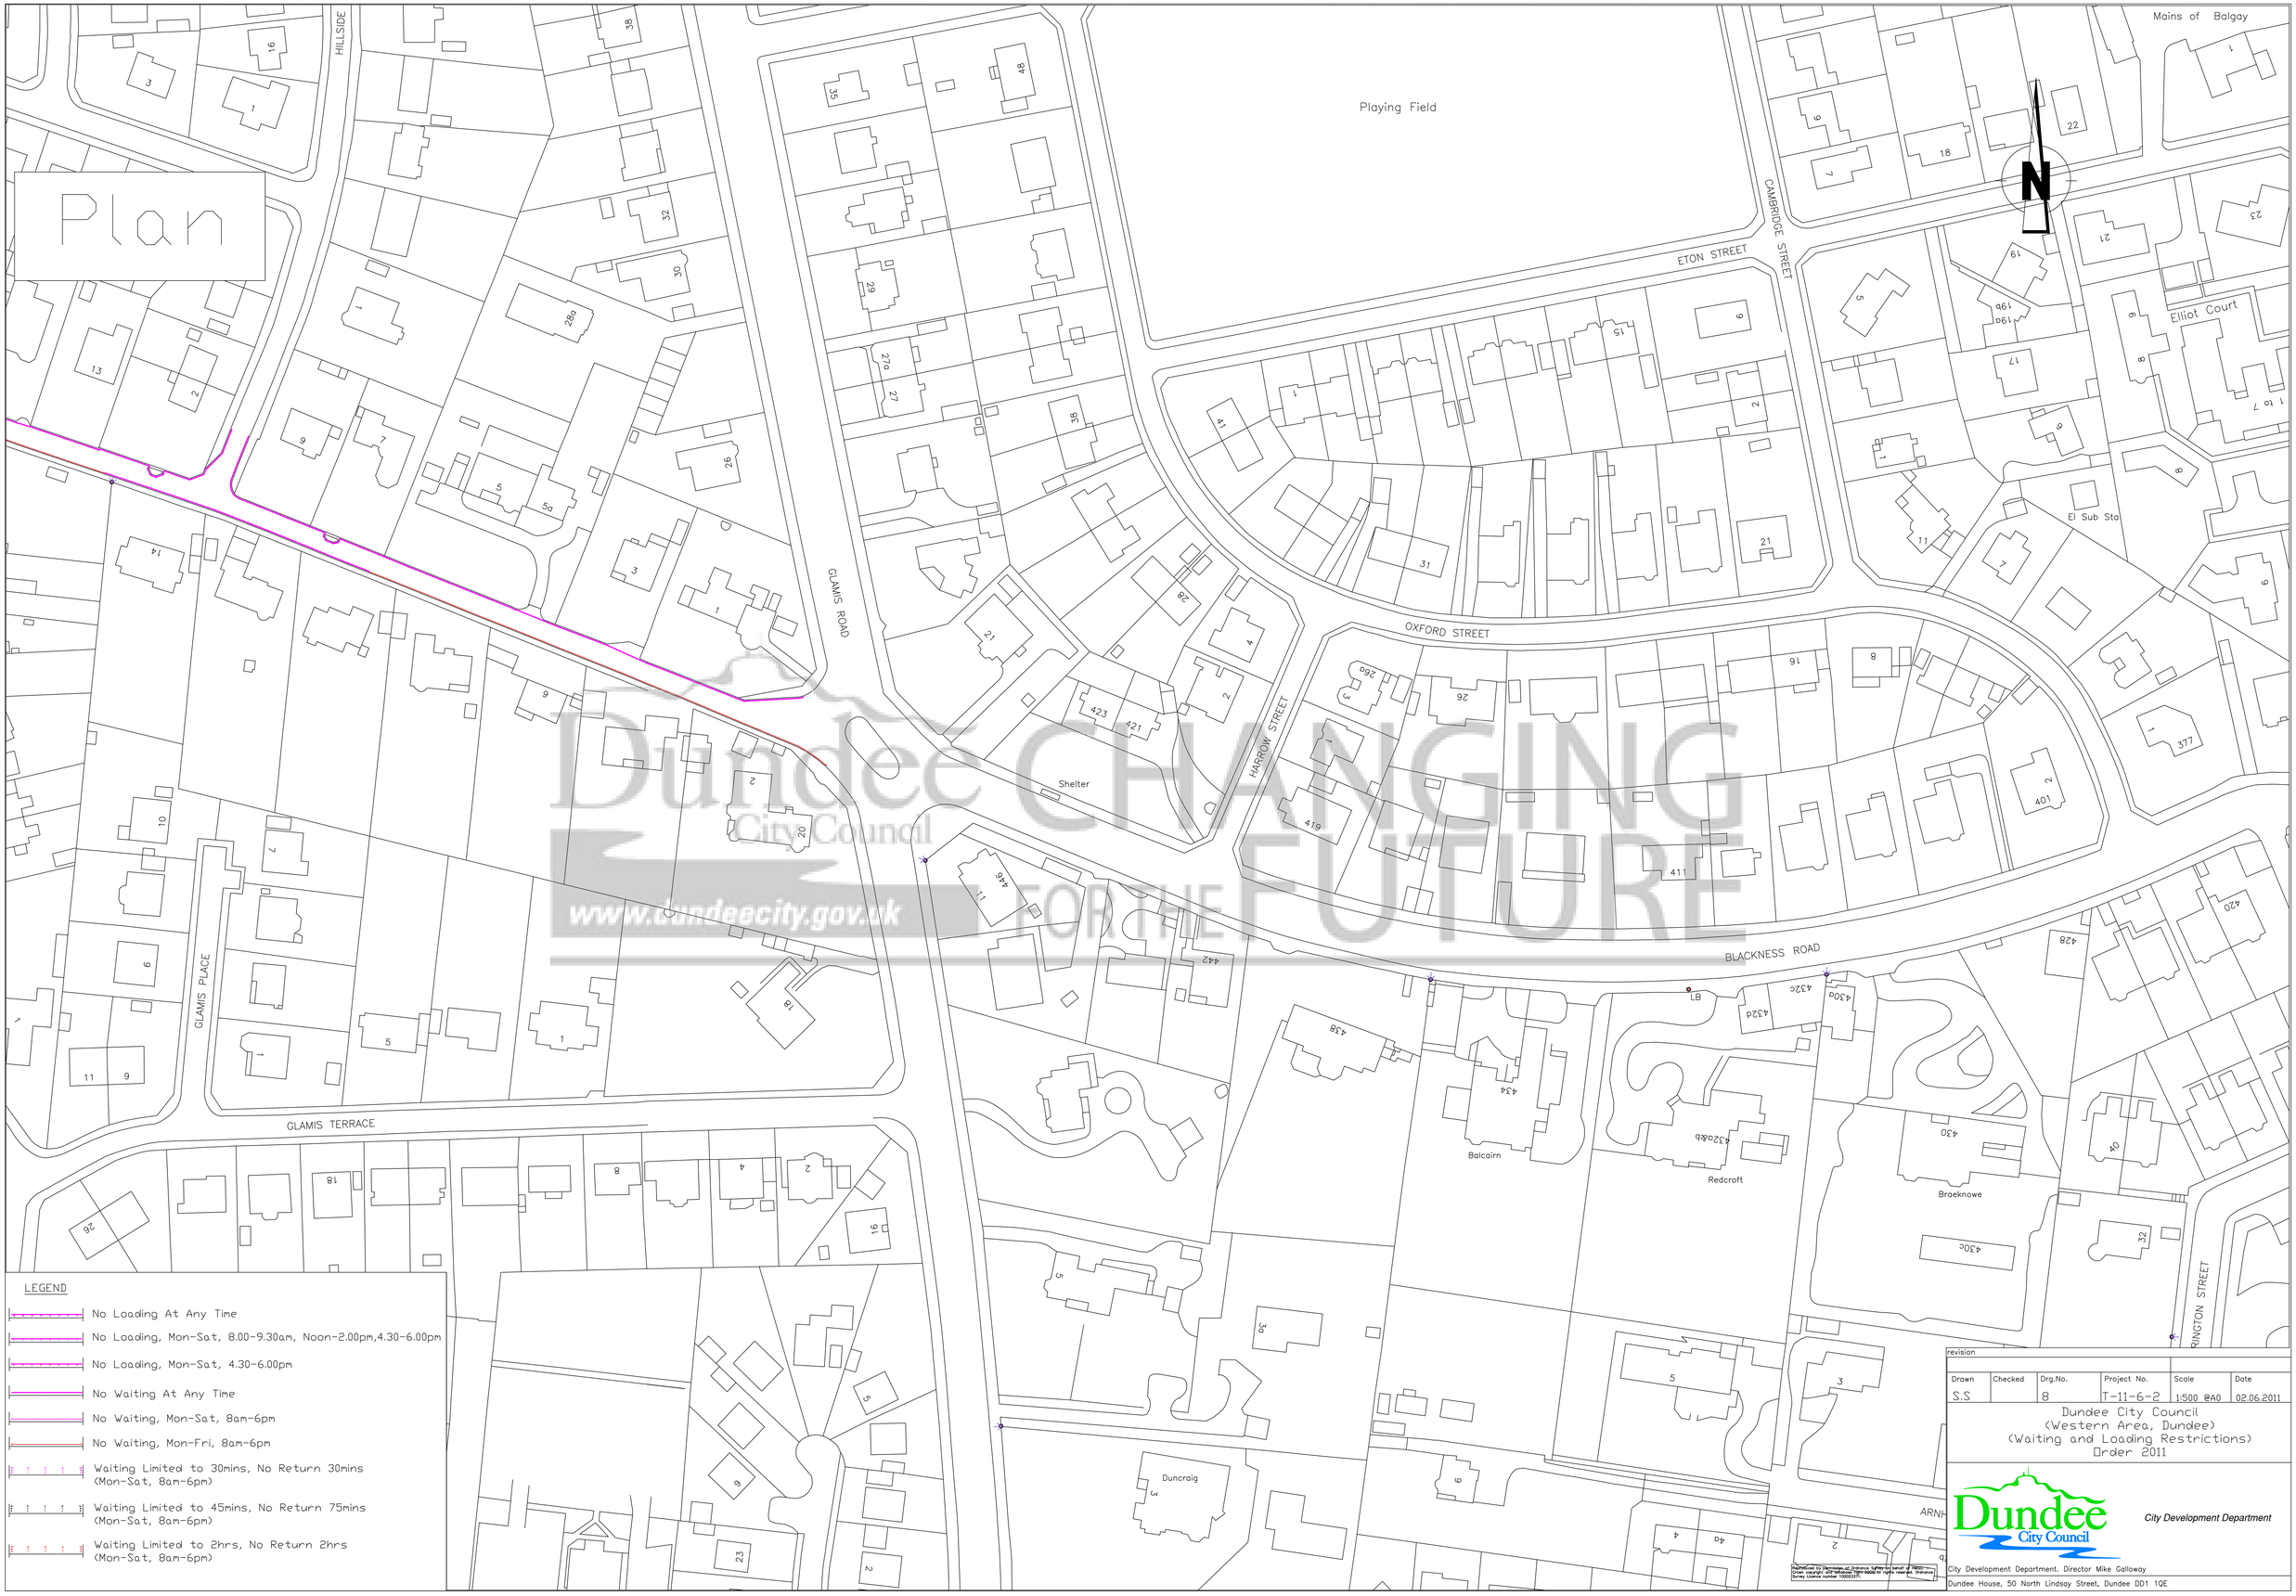

Dundee CHANGING FUTURE
City Council
www.dundeecity.gov.uk
FOR THE

LEGEND

- No Loading At Any Time
- No Loading, Mon-Sat, 8.00-9.30am, Noon-2.00pm,4.30-6.00pm
- No Loading, Mon-Sat, 4.30-6.00pm
- No Waiting At Any Time
- No Waiting, Mon-Sat, 8am-6pm
- No Waiting, Mon-Fri, 8am-6pm
- Waiting Limited to 30mins, No Return 30mins (Mon-Sat, 8am-6pm)
- Waiting Limited to 45mins, No Return 75mins (Mon-Sat, 8am-6pm)
- Waiting Limited to 2hrs, No Return 2hrs (Mon-Sat, 8am-6pm)

Reproduced by permission of Ordnance Survey on behalf of HMSO. © Crown copyright and database right 2010. All rights reserved. Ordnance Survey Licence number 100023371.

revision

Drawn	Checked	Drg.No.	Project No.	Scale	Date
S.S		8	T-11-6-2	1:500 @A0	02.06.2011

Dundee City Council
(Western Area, Dundee)
(Waiting and Loading Restrictions)
Order 2011

Dundee City Council — City Development Department

City Development Department, Director Mike Galloway
Dundee House, 50 North Lindsay Street, Dundee DD1 1QE

Plan

SIMPSON COURT
Playground
LISTER CO
Play Area
Nursery
CLAYHILLS DRIVE
INVERGOWRIE DRIVE
Duntaw
HAZEL DRIVE
HAZEL AVENUE
HAZEL GARDENS
WHITEFAULD ROAD
MENZIESHILL ROAD
RIVER CRESCENT
El Sub Sta
Inniscarra
Hazel Bank
Duncarse House
Tank
Lodge
MS (def)
LB
TCB
D Fn
Issues
Pond

LEGEND

- No Loading At Any Time
- No Loading, Mon-Sat, 8.00-9.30am, Noon-2.00pm,4.30-6.00pm
- No Loading, Mon-Sat, 4.30-6.00pm
- No Waiting At Any Time
- No Waiting, Mon-Sat, 8am-6pm
- No Waiting, Mon-Fri, 8am-6pm
- Waiting Limited to 30mins, No Return 30mins (Mon-Sat, 8am-6pm)
- Waiting Limited to 45mins, No Return 75mins (Mon-Sat, 8am-6pm)
- Waiting Limited to 2hrs, No Return 2hrs (Mon-Sat, 8am-6pm)

Dundee City Council
www.dundeecity.gov.uk
CHANGING FOR THE FUTURE

Ordnance Survey Material by permission of Ordnance Survey on behalf of HMSO. © Crown copyright and database right 2011. All rights reserved. Ordnance Survey Licence number 100020461.

revision

Drawn	Checked	Drg.No.	Project No.	Scale	Date
S.S		9	T-11-6-2	1:500 @A0	02.06.2011

Dundee City Council
(Western Area, Dundee)
(Waiting and Loading Restrictions)
Order 2011

Dundee City Council — City Development Department

City Development Department, Director Mike Galloway

Dundee House, 50 North Lindsay Street, Dundee DD1 1QE

Plan

NINEWELLS

CLAYHILLS DRIVE

CLAYHILLS GROVE

NINEWELLS AVENUE

PERTH ROAD

RIVERSIDE PLACE

Path

SL

MP 3

El Sub Sta

Dundee CHANGING City Council FOR THE FUTURE
www.dundeecity.gov.uk

LEGEND

- No Loading At Any Time
- No Loading, Mon-Sat, 8.00-9.30am, Noon-2.00pm,4.30-6.00pm
- No Loading, Mon-Sat, 4.30-6.00pm
- No Waiting At Any Time
- No Waiting, Mon-Sat, 8am-6pm
- No Waiting, Mon-Fri, 8am-6pm
- Waiting Limited to 30mins, No Return 30mins (Mon-Sat, 8am-6pm)
- Waiting Limited to 45mins, No Return 75mins (Mon-Sat, 8am-6pm)
- Waiting Limited to 2hrs, No Return 2hrs (Mon-Sat, 8am-6pm)

revision

Drawn	Checked	Drg.No.	Project No.	Scale	Date
S.S		10	T-11-6-2	1:500 @A0	02.06.2011

Dundee City Council
(Western Area, Dundee)
(Waiting and Loading Restrictions)
Order 2011

Dundee City Council — City Development Department

Reproduced by permission of Ordnance Survey on behalf of HMSO. © Crown copyright and database right 2008. All rights reserved. Ordnance Survey Licence number 100020198.

City Development Department, Director Mike Galloway
Dundee House, 50 North Lindsay Street, Dundee DD1 1QE

Plan

St Helens

474

Beechgrove House

Tennis Court

MP 2

RIVERSIDE DRIVE

MAYO AVENUE

MERCURY WAY

El Sub Sta

Pot

Riverside Court

Scot Airways

L Twr

L Twr

L Twr

L Twr

L Twr

L Twr

L Twr

Club

Heliport

Dundee City Council
CHANGING FOR THE FUTURE
www.dundeecity.gov.uk

LEGEND

- No Loading At Any Time
- No Loading, Mon-Sat, 8.00-9.30am, Noon-2.00pm,4.30-6.00pm
- No Loading, Mon-Sat, 4.30-6.00pm
- No Waiting At Any Time
- No Waiting, Mon-Sat, 8am-6pm
- No Waiting, Mon-Fri, 8am-6pm
- Waiting Limited to 30mins, No Return 30mins (Mon-Sat, 8am-6pm)
- Waiting Limited to 45mins, No Return 75mins (Mon-Sat, 8am-6pm)
- Waiting Limited to 2hrs, No Return 2hrs (Mon-Sat, 8am-6pm)

Reproduced by permission of Ordnance Survey on behalf of HMSO. © Crown copyright and database right 2009. All rights reserved. Ordnance Survey Licence number 100023371.

revision

Drawn	Checked	Drg.No.	Project No.	Scale	Date
S.S		11	T-11-6-2	1:500 @A0	02.06.2011

Dundee City Council
(Western Area, Dundee)
(Waiting and Loading Restrictions)
Order 2011

Dundee City Council — City Development Department

City Development Department, Director Mike Galloway
Dundee House, 50 North Lindsay Street, Dundee DD1 1QE

Plan

BRIARWOOD TERRACE

ROSEWOOD TERRACE

ST JOHNSWOOD TERRACE

WEST PARK ROAD

PERTH ROAD

Play Area

West Park Villas

West Park Hall

Conference Centre

Western Cemetery

Grosvenor Road

Posts

WT

Post

MARCHFIELD CRESCENT

ROCKFIELD CRESCENT

ROCKFIELD STREET

SHAFTESBURY PARK

SHAFTESBURY ROAD

SHAFTESBURY PLA

GROSVENOR ROAD

CLARENDON DRIVE

Pavilion

Tennis Courts

El Sub Sta

LB

Lodge

Tree Tops

Cedar Bank

The Den

Harris Academy

Bin Rock

Wildway

Club

Dundee CHANGING FOR THE FUTURE
City Council
www.dundeecity.gov.uk

LEGEND

- No Loading At Any Time
- No Loading, Mon-Sat, 8.00-9.30am, Noon-2.00pm,4.30-6.00pm
- No Loading, Mon-Sat, 4.30-6.00pm
- No Waiting At Any Time
- No Waiting, Mon-Sat, 8am-6pm
- No Waiting, Mon-Fri, 8am-6pm
- Waiting Limited to 30mins, No Return 30mins (Mon-Sat, 8am-6pm)
- Waiting Limited to 45mins, No Return 75mins (Mon-Sat, 8am-6pm)
- Waiting Limited to 2hrs, No Return 2hrs (Mon-Sat, 8am-6pm)

Reproduced by permission of Ordnance Survey on behalf of HMSO. © Crown copyright and database right 2008. All rights reserved. Ordnance Survey Licence number 100023375.

revision

Drawn	Checked	Drg.No.	Project No.	Scale	Date
S.S		12	T-11-6-2	1:500 @A0	02.06.2011

Dundee City Council
(Western Area, Dundee)
(Waiting and Loading Restrictions)
Order 2011

Dundee City Council — City Development Department

City Development Department, Director Mike Galloway

Dundee House, 50 North Lindsay Street, Dundee DD1 1QE

Plan

SPEED STREET
SEYMOUR STREET
SEYMOUR AVENUE
SHAFTESBURY TERRACE
LYTTON STREET
HYNDFORD STREET
SHAFTESBURY PARK
SHAFTESBURY ROAD
BLACKNESS AVENUE
GOWRIE STREET
Hall
Logie and St John's (Cross) Parish Church
El Sub Sta
Whittet Court
Council Offices
Library
TCB
PERTH ROAD
Ritchie's Lane
Surgery
McCheyne Memorial Church
Garage
Windsor Court
RICHMOND COURT
FORT STREET
RICHMOND TERRACE
MINTO PLACE
WINDSOR STREET
STRAWBERRY BANK
OSBORNE PLACE
Club
Hotel

Dundee City Council
www.dundeecity.gov.uk
CHANGING FOR THE FUTURE

LEGEND

- No Loading At Any Time
- No Loading, Mon-Sat, 8.00-9.30am, Noon-2.00pm,4.30-6.00pm
- No Loading, Mon-Sat, 4.30-6.00pm
- No Waiting At Any Time
- No Waiting, Mon-Sat, 8am-6pm
- No Waiting, Mon-Fri, 8am-6pm
- Waiting Limited to 30mins, No Return 30mins (Mon-Sat, 8am-6pm)
- Waiting Limited to 45mins, No Return 75mins (Mon-Sat, 8am-6pm)
- Waiting Limited to 2hrs, No Return 2hrs (Mon-Sat, 8am-6pm)

Reproduced by permission of Ordnance Survey on behalf of HMSO. © Crown copyright and database right 2009. All rights reserved. Ordnance Survey Licence number 100023371.

revision

Drawn	Checked	Drg.No.	Project No.	Scale	Date
S.S		13	T-11-6-2	1:500 @A0	02.06.2011

Dundee City Council
(Western Area, Dundee)
(Waiting and Loading Restrictions)
Order 2011

Dundee City Council — City Development Department

City Development Department, Director Mike Galloway
Dundee House, 50 North Lindsay Street, Dundee DD1 1QE

Plan

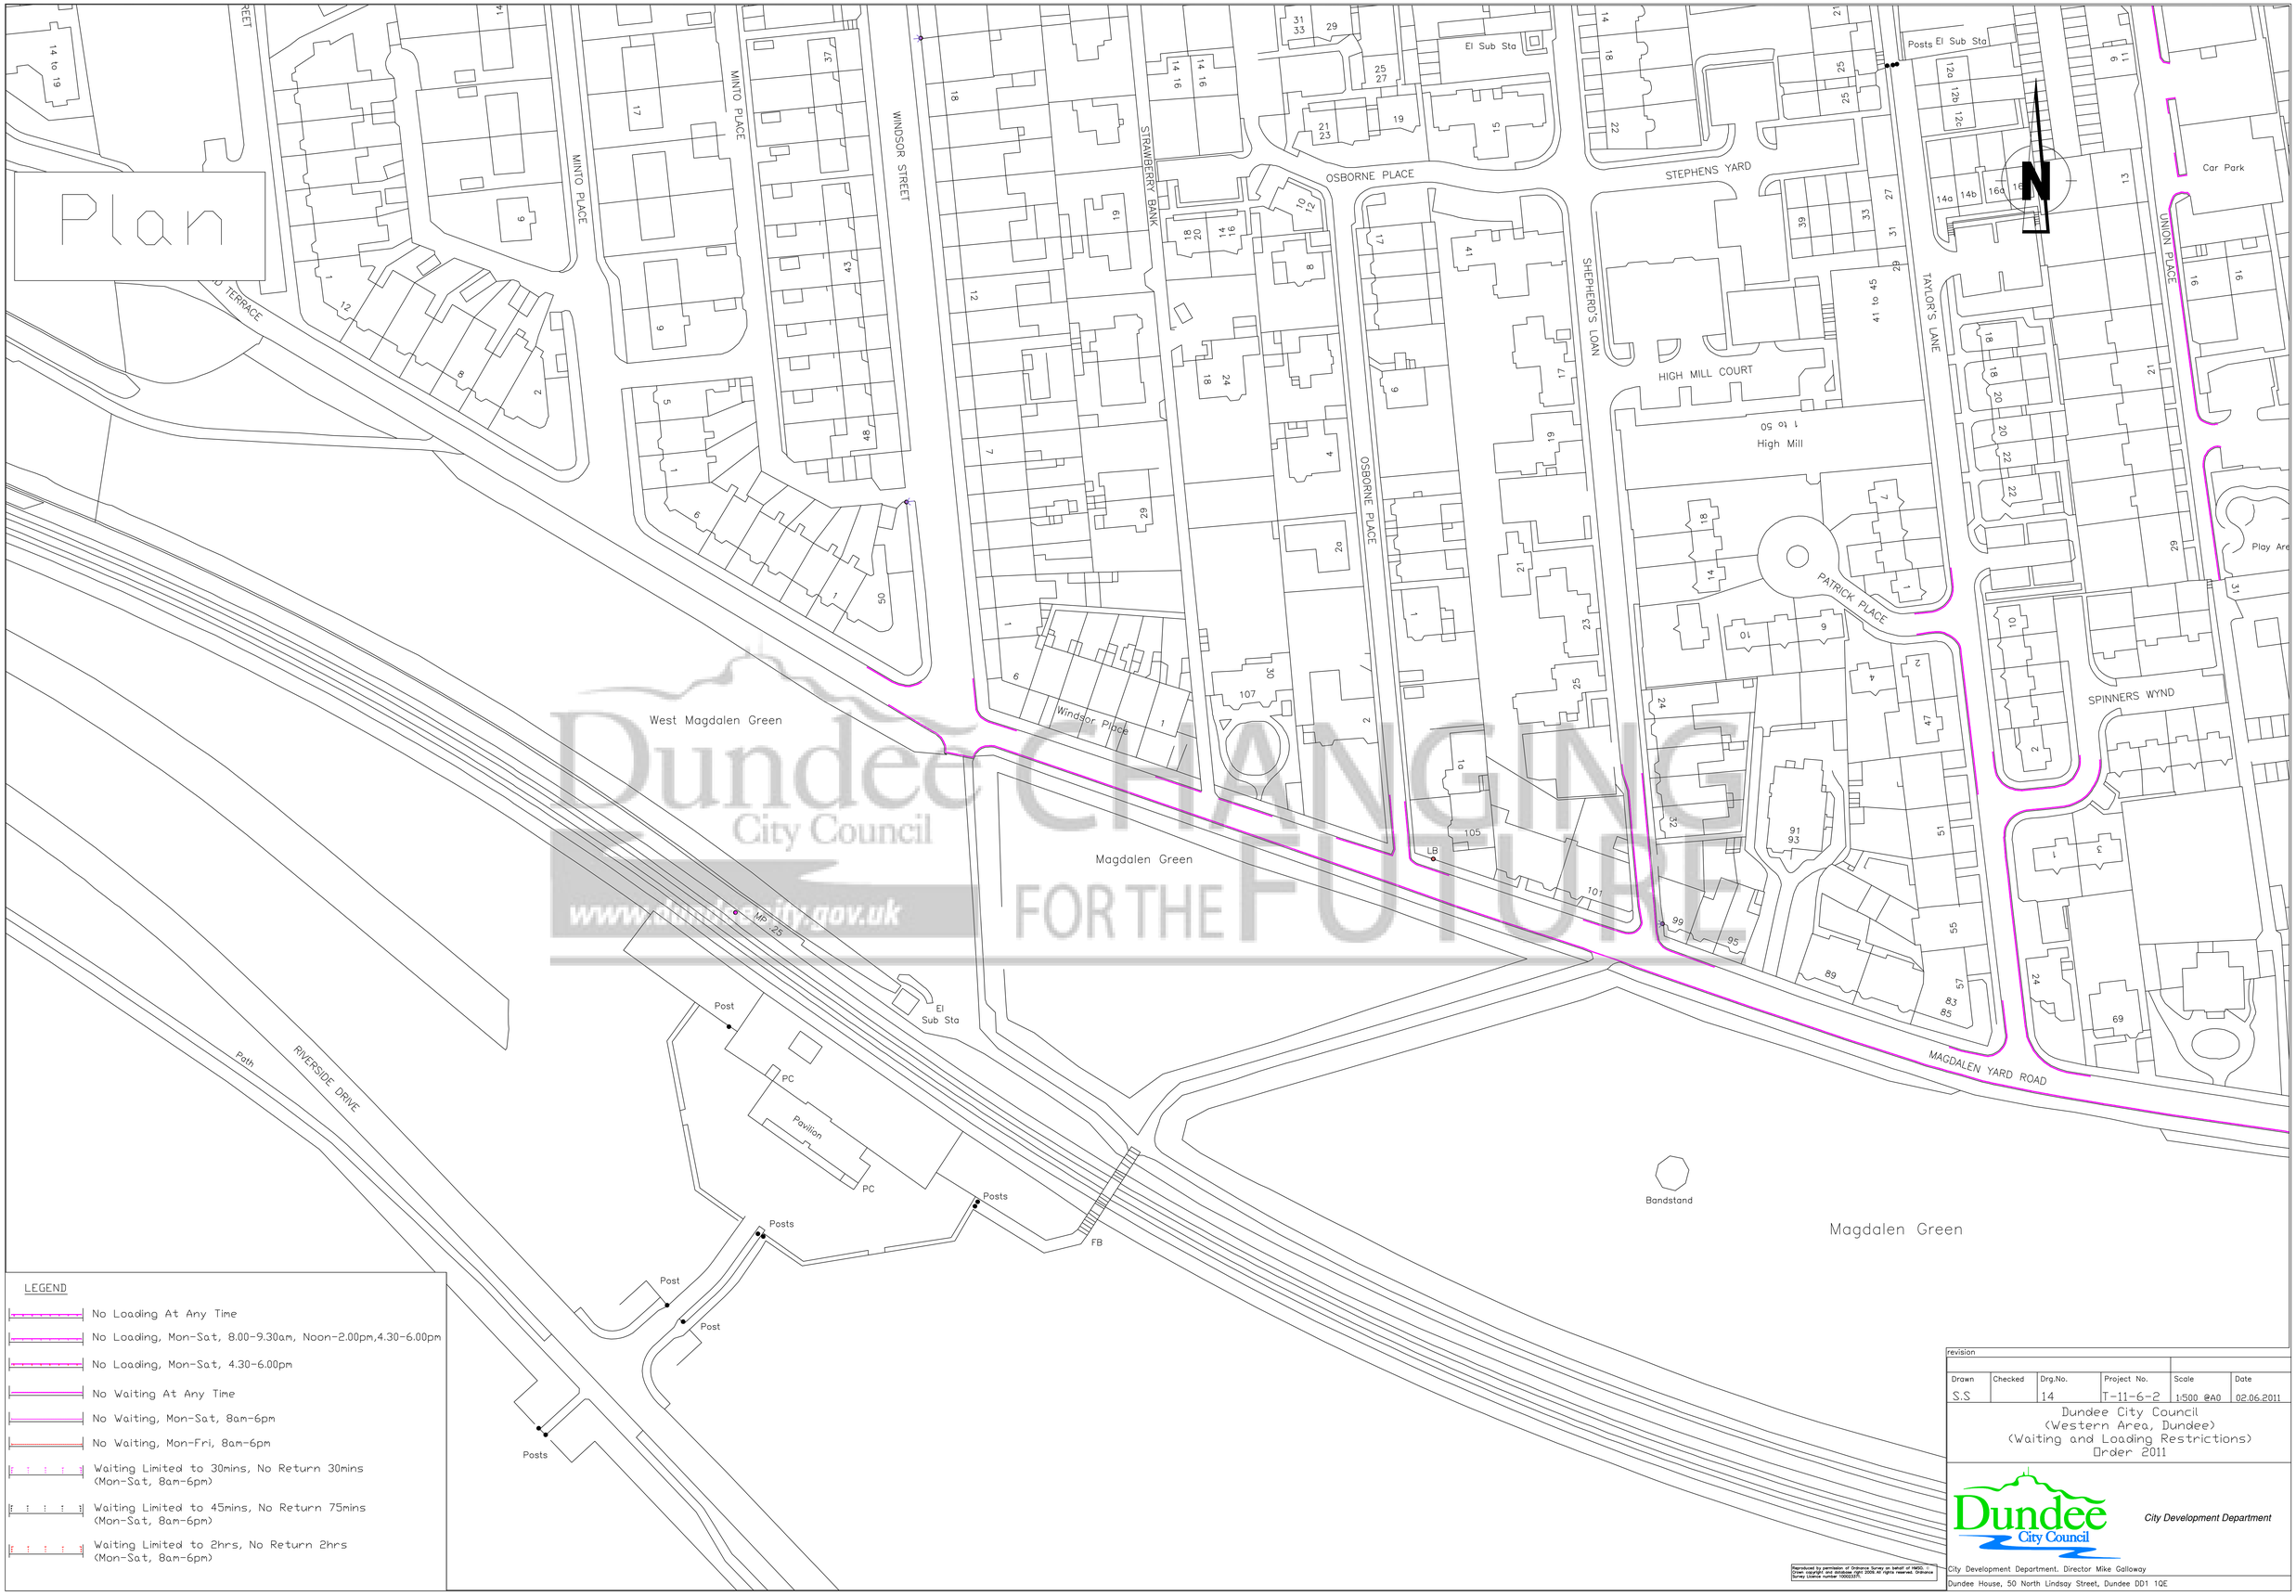

Dundee City Council
www.dundeecity.gov.uk
CHANGING FOR THE FUTURE

LEGEND

- No Loading At Any Time
- No Loading, Mon-Sat, 8.00-9.30am, Noon-2.00pm,4.30-6.00pm
- No Loading, Mon-Sat, 4.30-6.00pm
- No Waiting At Any Time
- No Waiting, Mon-Sat, 8am-6pm
- No Waiting, Mon-Fri, 8am-6pm
- Waiting Limited to 30mins, No Return 30mins (Mon-Sat, 8am-6pm)
- Waiting Limited to 45mins, No Return 75mins (Mon-Sat, 8am-6pm)
- Waiting Limited to 2hrs, No Return 2hrs (Mon-Sat, 8am-6pm)

Reproduced by permission of Ordnance Survey on behalf of HMSO. © Crown copyright and database right 2009. All rights reserved. Ordnance Survey Licence number 100023377.

revision

Drawn	Checked	Drg.No.	Project No.	Scale	Date
S.S		14	T-11-6-2	1:500 @A0	02.06.2011

Dundee City Council
(Western Area, Dundee)
(Waiting and Loading Restrictions)
Order 2011

Dundee City Council — City Development Department

City Development Department, Director Mike Galloway
Dundee House, 50 North Lindsay Street, Dundee DD1 1QE

Plan

MAGDALEN YARD ROAD

STEP ROW

Nursing Home

Toy Rope Works

Track

LD AVENUE

Bandstand

Magdalen Green

Playground

PCB

D Fn

LB

TCB

SP

MP 1

Garage

Garage

RIVERSIDE APPROACH

RIVERSIDE DRIVE

FB

Mon

Sloping masonry

Mean High Water Springs

Mean Low Water Springs

Boulders and Shingle

Sand

Slipway

Sand

Mean Low Water Springs

Mean Low Water Springs

Sloping masonry

Mean High Water Springs

Mean Low Water Springs

ide Park
g Fields)

Dundee CHANGING FOR THE FUTURE
City Council
www.dundeecity.gov.uk

LEGEND

- No Loading At Any Time
- No Loading, Mon-Sat, 8.00-9.30am, Noon-2.00pm,4.30-6.00pm
- No Loading, Mon-Sat, 4.30-6.00pm
- No Waiting At Any Time
- No Waiting, Mon-Sat, 8am-6pm
- No Waiting, Mon-Fri, 8am-6pm
- Waiting Limited to 30mins, No Return 30mins (Mon-Sat, 8am-6pm)
- Waiting Limited to 45mins, No Return 75mins (Mon-Sat, 8am-6pm)
- Waiting Limited to 2hrs, No Return 2hrs (Mon-Sat, 8am-6pm)

Reproduced by permission of Ordnance Survey on behalf of HMSO. © Crown copyright and database right 2009. All rights reserved. Ordnance Survey Licence number 100023377.

revision

Drawn	Checked	Drg.No.	Project No.	Scale	Date
S.S		15	T-11-6-2	1:500 @A0	02.06.2011

Dundee City Council
(Western Area, Dundee)
(Waiting and Loading Restrictions)
Order 2011

Dundee City Council — City Development Department

City Development Department, Director Mike Galloway
Dundee House, 50 North Lindsay Street, Dundee DD1 1QE

Plan

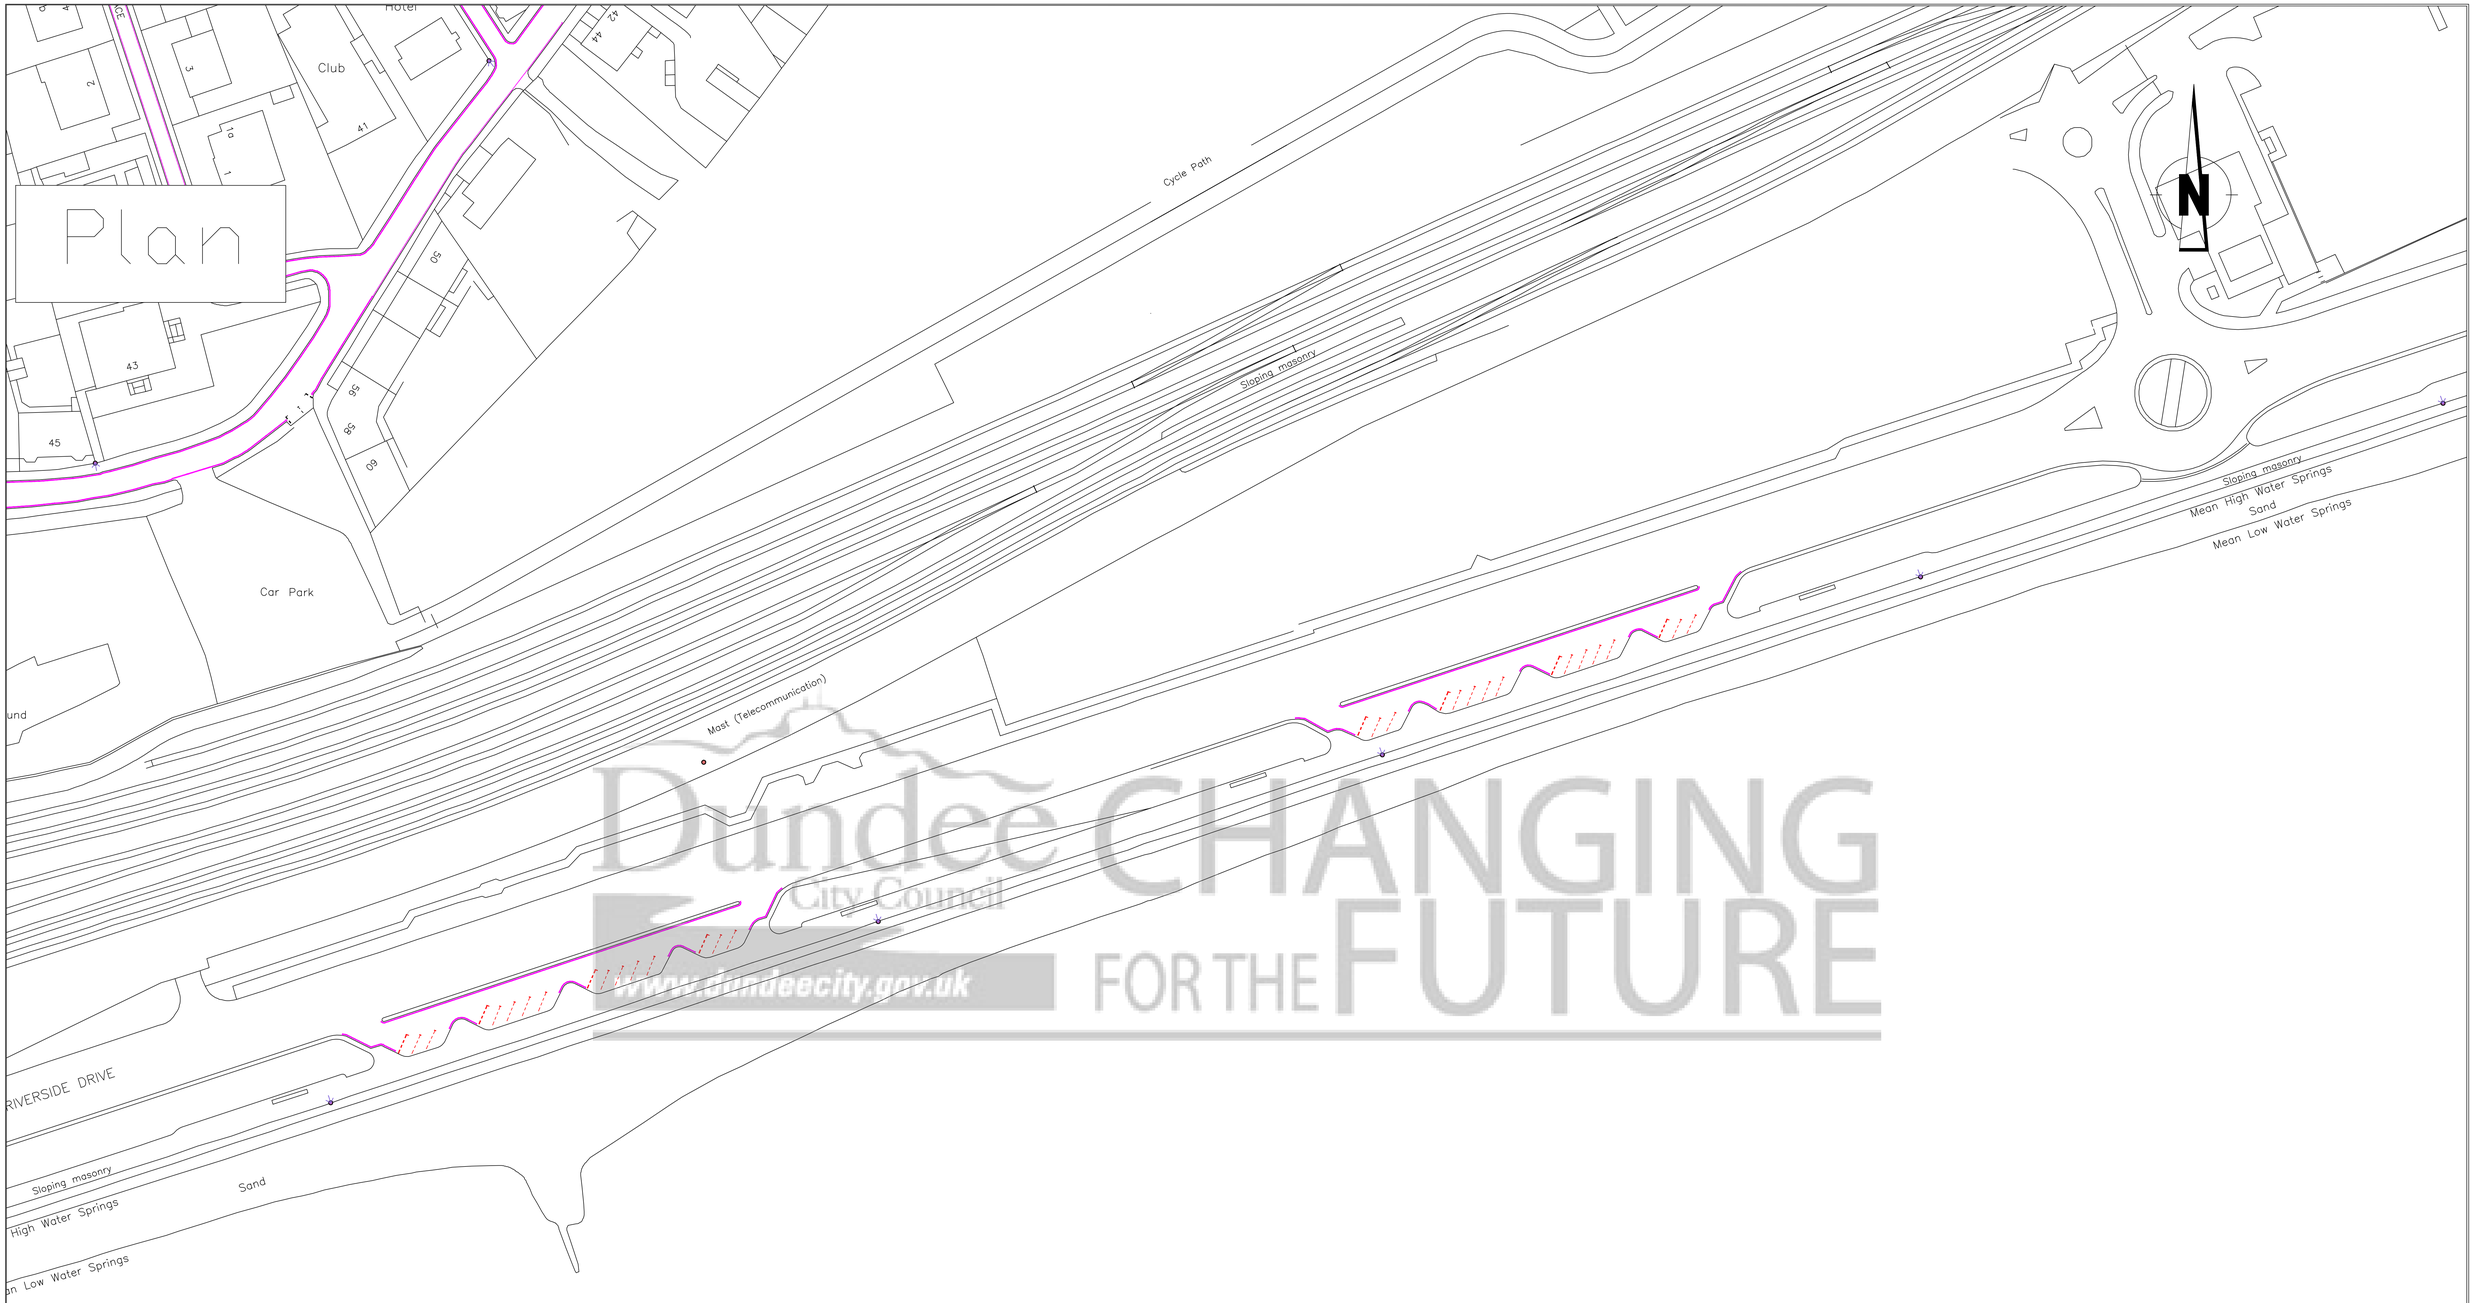

Dundee City Council CHANGING FOR THE FUTURE
www.dundeecity.gov.uk

LEGEND

- No Loading At Any Time
- No Loading, Mon-Sat, 8.00-9.30am, Noon-2.00pm,4.30-6.00pm
- No Loading, Mon-Sat, 4.30-6.00pm
- No Waiting At Any Time
- No Waiting, Mon-Sat, 8am-6pm
- No Waiting, Mon-Fri, 8am-6pm
- Waiting Limited to 30mins, No Return 30mins (Mon-Sat, 8am-6pm)
- Waiting Limited to 45mins, No Return 75mins (Mon-Sat, 8am-6pm)
- Waiting Limited to 2hrs, No Return 2hrs (Mon-Sat, 8am-6pm)

Reproduced by permission of Ordnance Survey on behalf of HMSO. © Crown copyright and database right 2009. All rights reserved. Ordnance Survey Licence number 100023377.

revision

Drawn	Checked	Drg.No.	Project No.	Scale	Date
S.S		16	T-11-6-2	1:500 @A0	02.06.2011

Dundee City Council
(Western Area, Dundee)
(Waiting and Loading Restrictions)
Order 2011

Dundee City Council — City Development Department

City Development Department, Director Mike Galloway
Dundee House, 50 North Lindsay Street, Dundee DD1 1QE

Plan

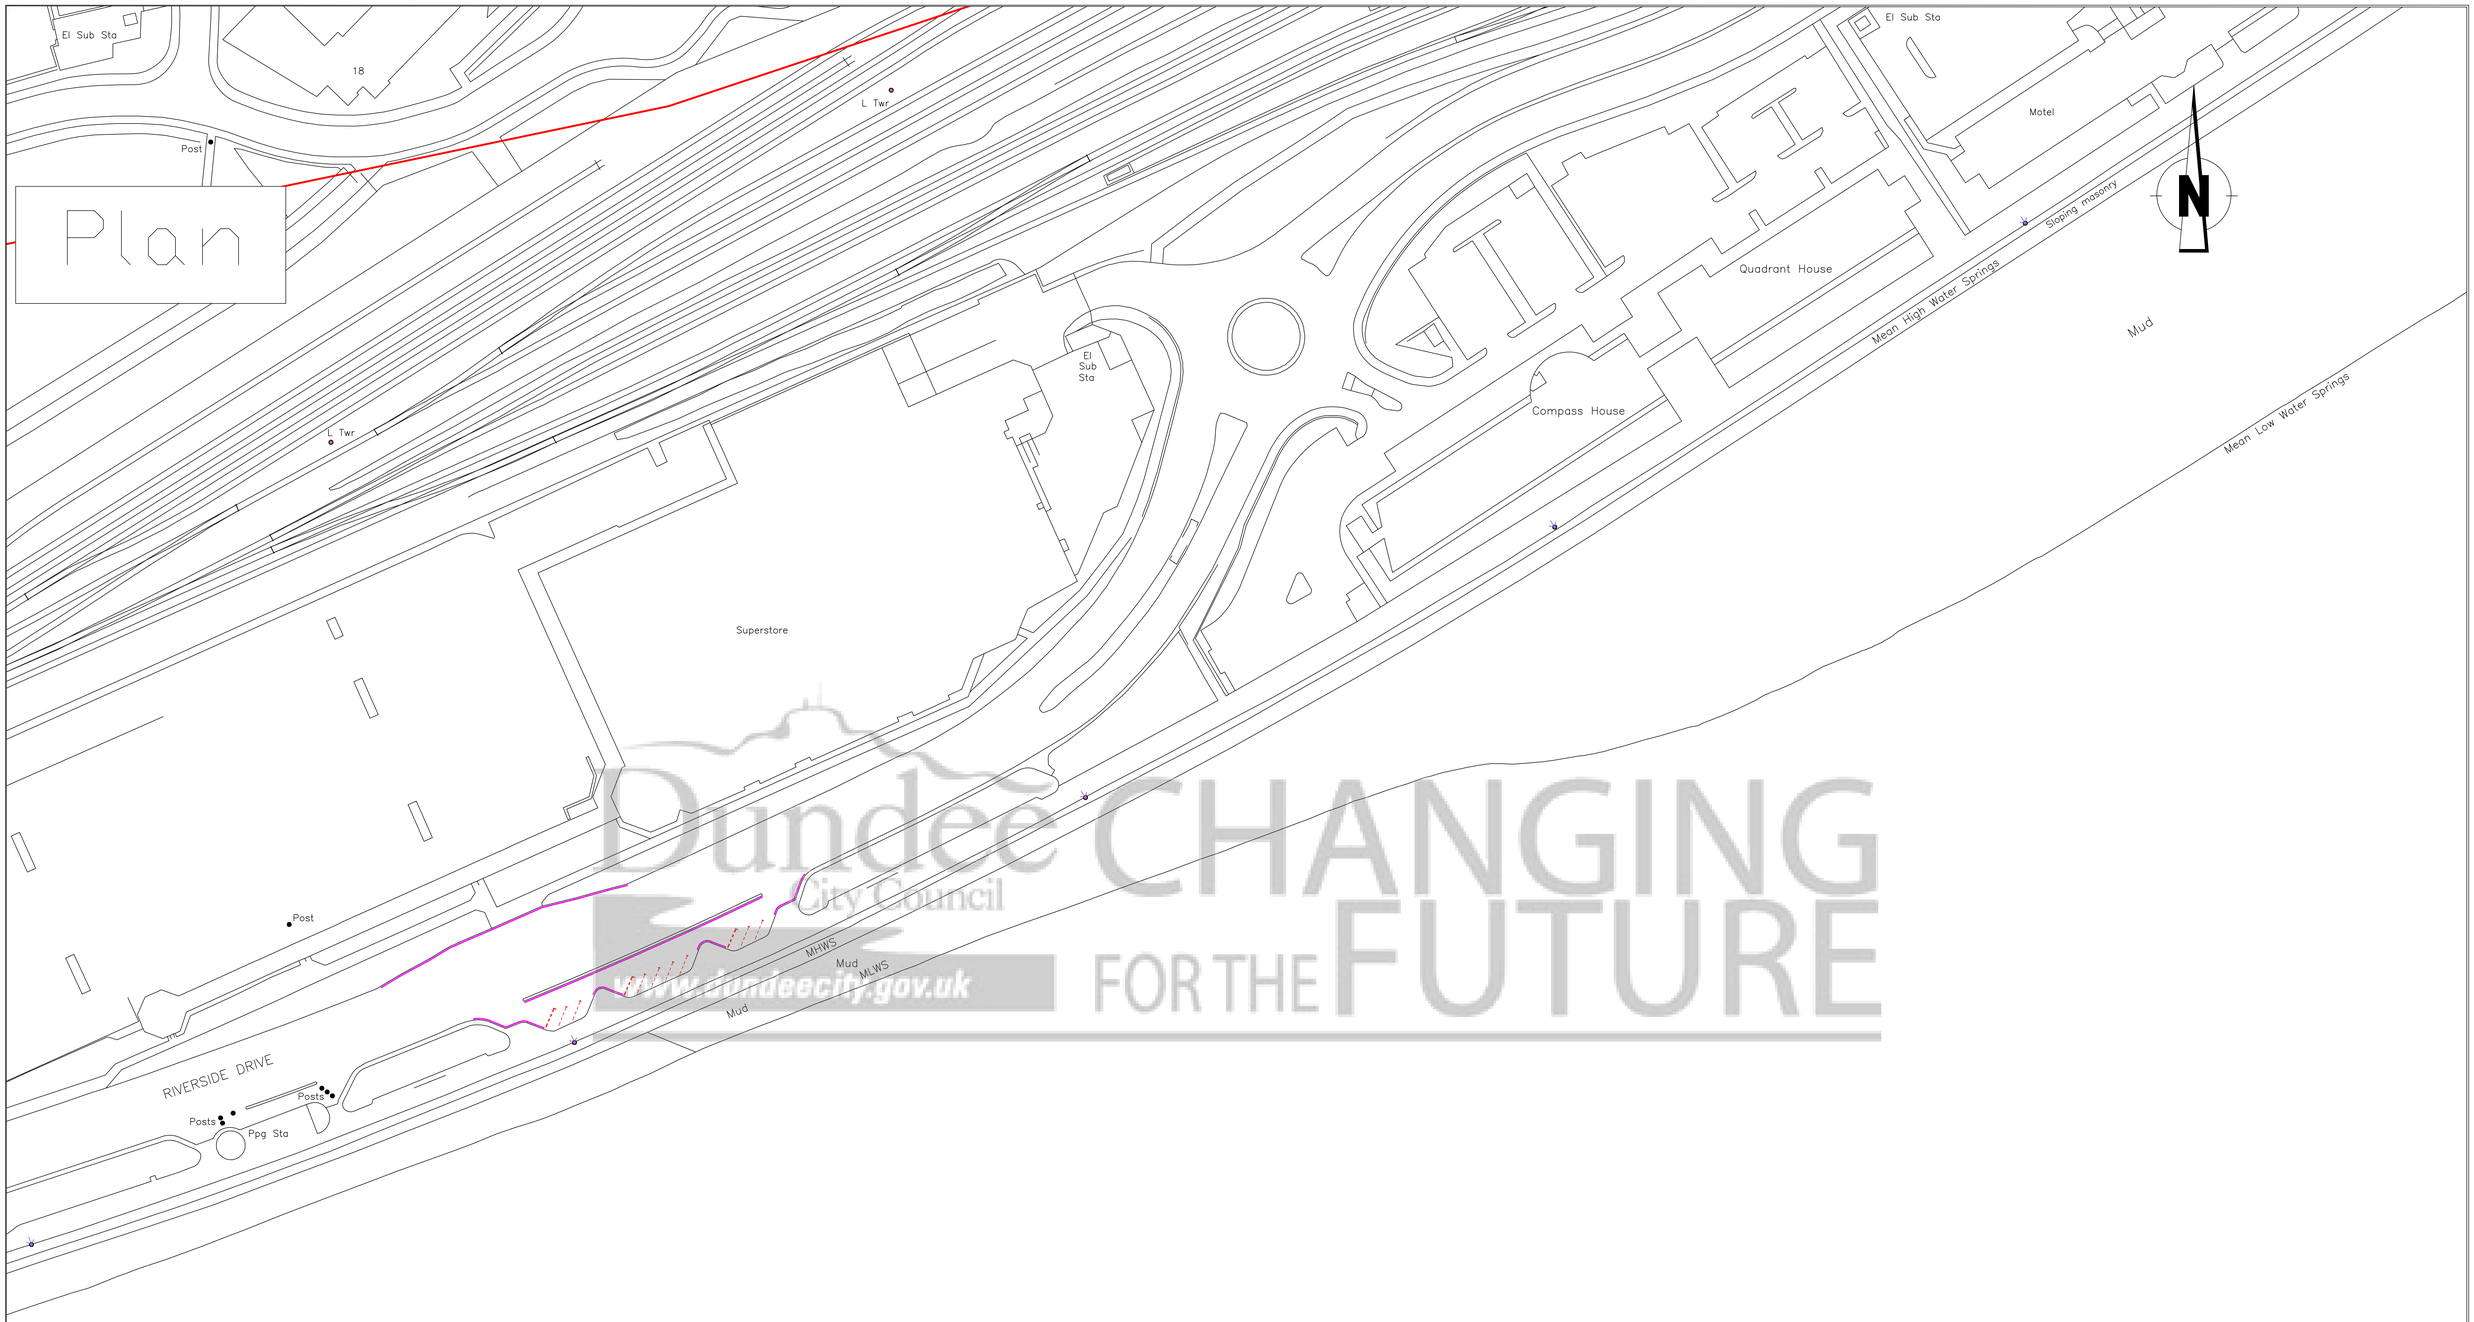

Dundee CHANGING
City Council
FOR THE FUTURE
www.dundeecity.gov.uk

LEGEND

- No Loading At Any Time
- No Loading, Mon-Sat, 8.00-9.30am, Noon-2.00pm,4.30-6.00pm
- No Loading, Mon-Sat, 4.30-6.00pm
- No Waiting At Any Time
- No Waiting, Mon-Sat, 8am-6pm
- No Waiting, Mon-Fri, 8am-6pm
- Waiting Limited to 30mins, No Return 30mins (Mon-Sat, 8am-6pm)
- Waiting Limited to 45mins, No Return 75mins (Mon-Sat, 8am-6pm)
- Waiting Limited to 2hrs, No Return 2hrs (Mon-Sat, 8am-6pm)

Reproduced by permission of Ordnance Survey on behalf of HMSO. Crown copyright and database right 2008. All rights reserved. Ordnance Survey Licence number 100023377.

revision

Drawn	Checked	Drg.No.	Project No.	Scale	Date
S.S		17	T-11-6-2	1:500 @A0	02.06.2011

Dundee City Council
(Western Area, Dundee)
(Waiting and Loading Restrictions)
Order 2011

Dundee City Council — City Development Department

City Development Department, Director Mike Galloway
Dundee House, 50 North Lindsay Street, Dundee DD1 1QE

Plan

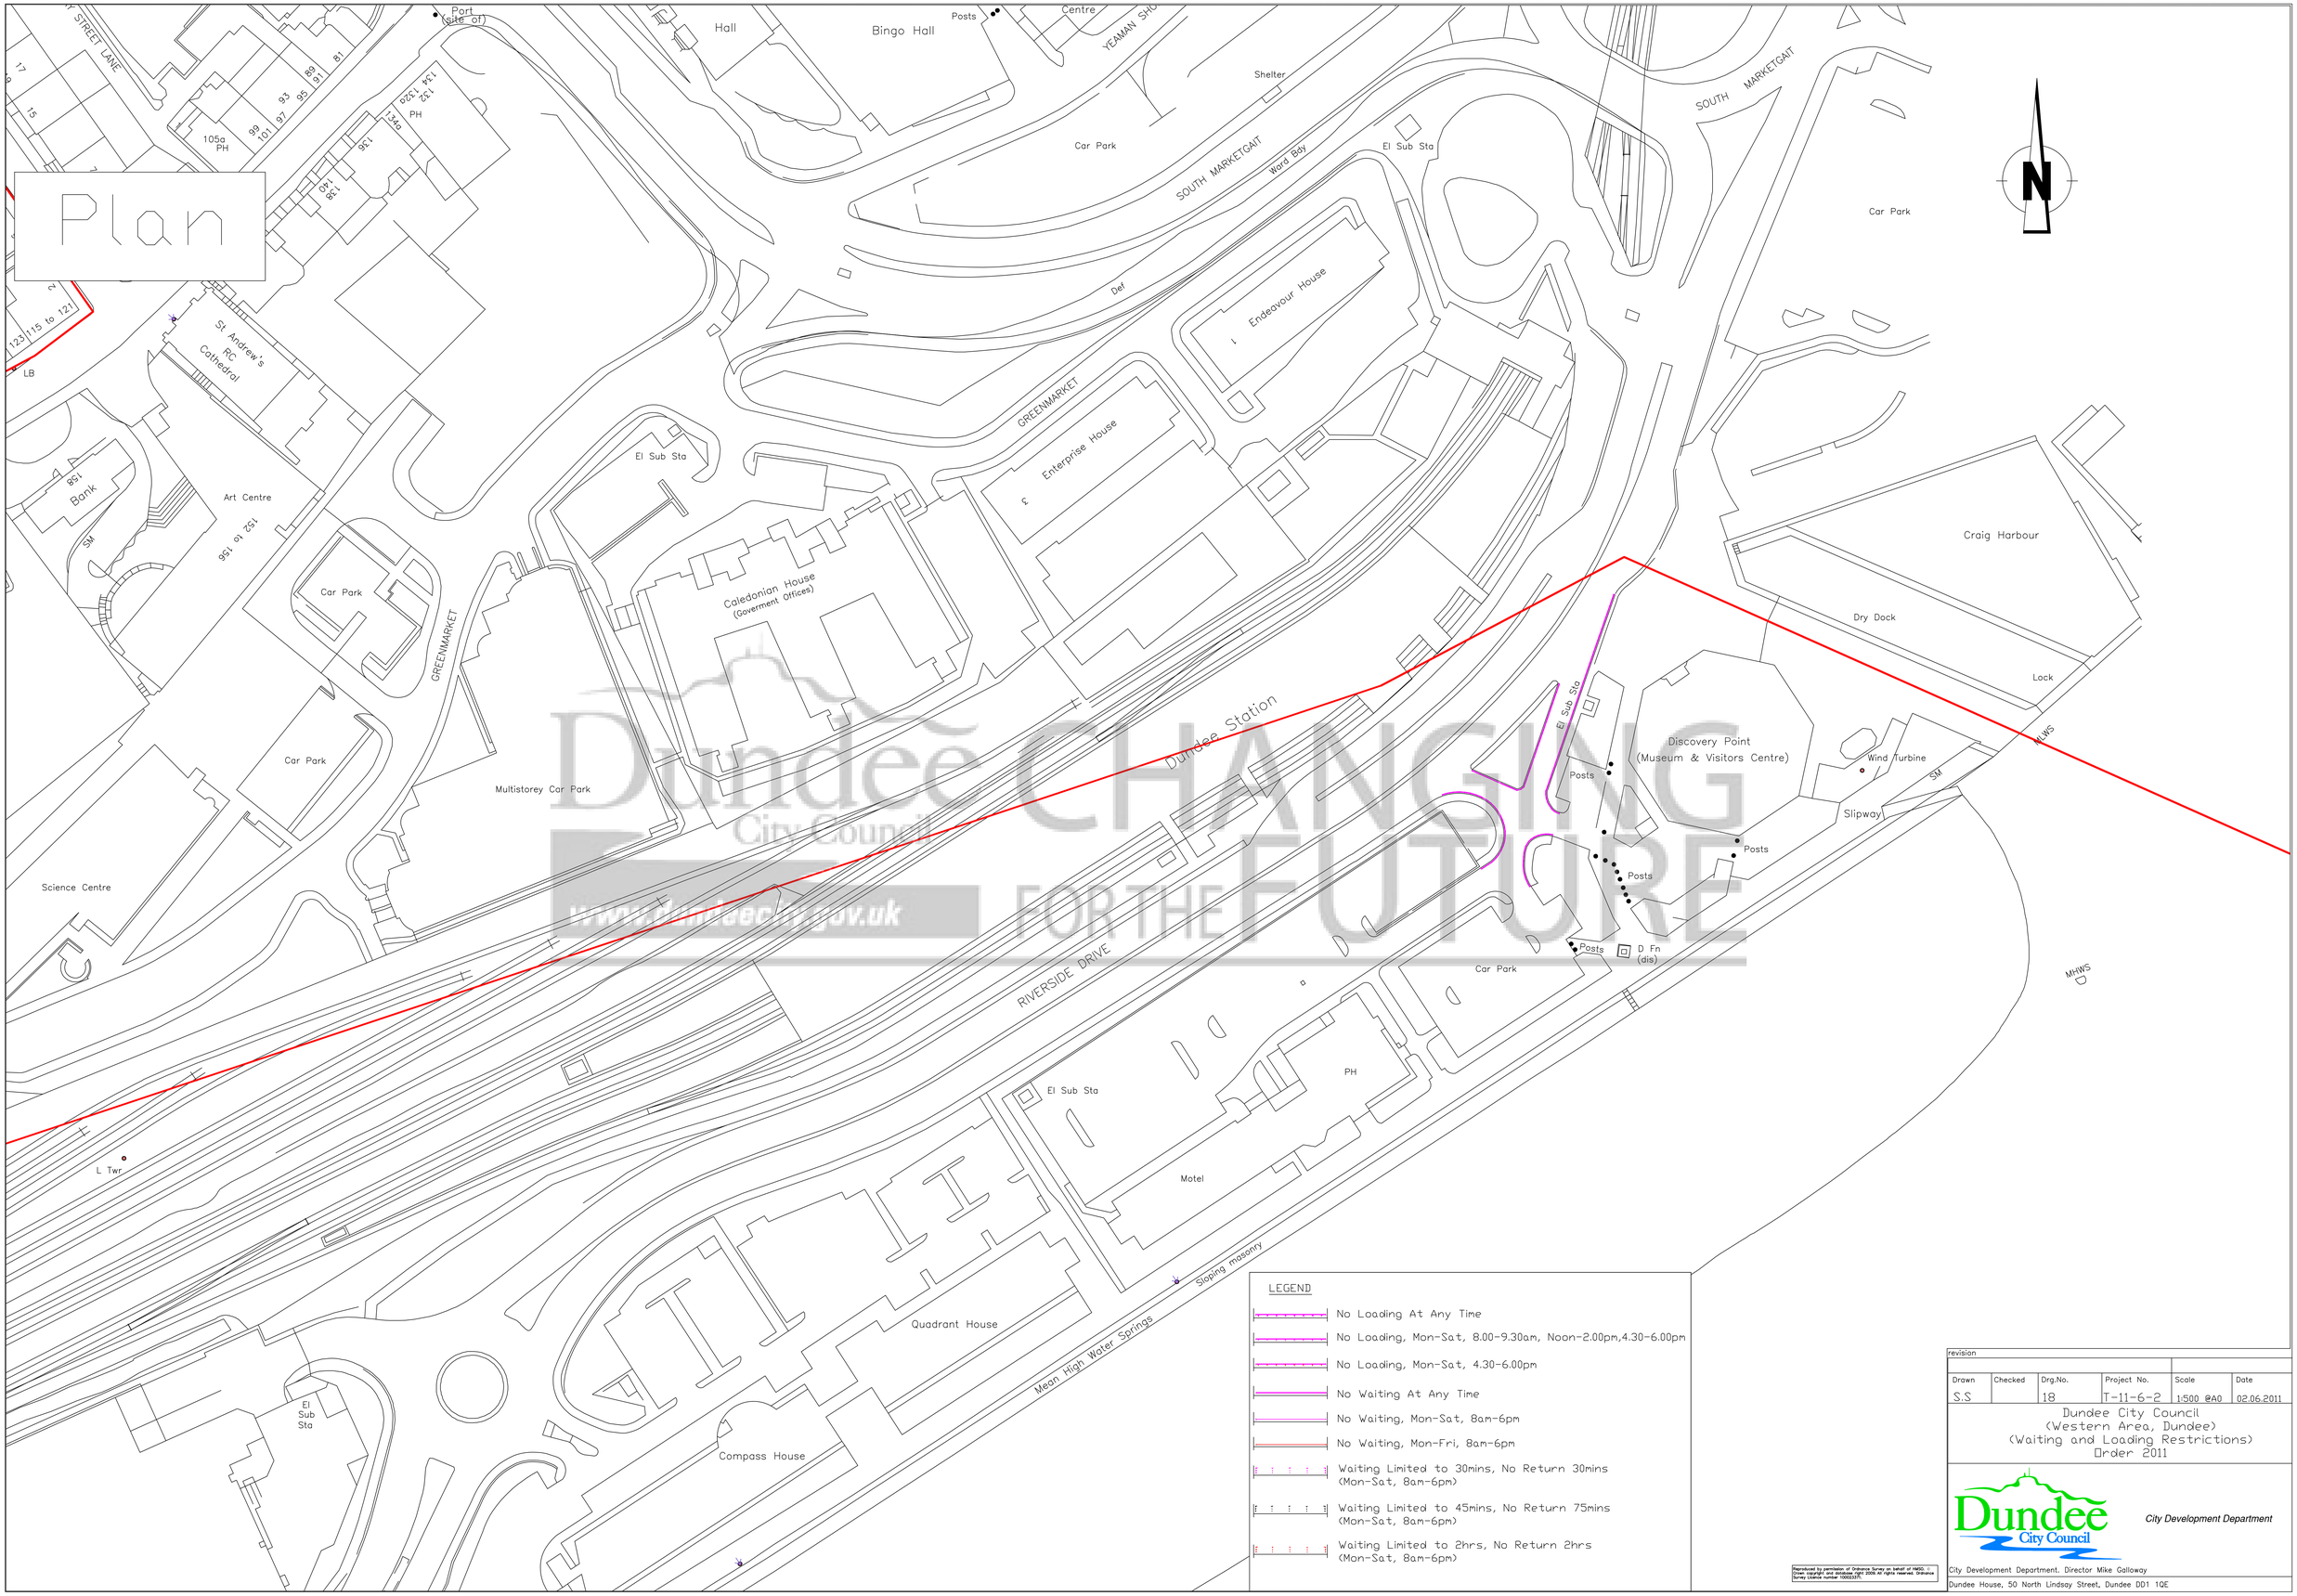

Dundee City Council www.dundeecity.gov.uk CHANGING FOR THE FUTURE

LEGEND

- No Loading At Any Time
- No Loading, Mon-Sat, 8.00-9.30am, Noon-2.00pm,4.30-6.00pm
- No Loading, Mon-Sat, 4.30-6.00pm
- No Waiting At Any Time
- No Waiting, Mon-Sat, 8am-6pm
- No Waiting, Mon-Fri, 8am-6pm
- Waiting Limited to 30mins, No Return 30mins (Mon-Sat, 8am-6pm)
- Waiting Limited to 45mins, No Return 75mins (Mon-Sat, 8am-6pm)
- Waiting Limited to 2hrs, No Return 2hrs (Mon-Sat, 8am-6pm)

Reproduced by permission of Ordnance Survey on behalf of HMSO. Crown copyright and database right 2009. All rights reserved. Ordnance Survey Licence number 100023375.

revision

Drawn	Checked	Drg.No.	Project No.	Scale	Date
S.S		18	T-11-6-2	1:500 @A0	02.06.2011

Dundee City Council
(Western Area, Dundee)
(Waiting and Loading Restrictions)
Order 2011

Dundee City Council — City Development Department

City Development Department, Director Mike Galloway
Dundee House, 50 North Lindsay Street, Dundee DD1 1QE

Plan

Duncan of Jordanstone College of Art

PERTH ROAD

SEABRAES LANE

Seabraes (Public Park)

Seabraes Mill

SEABRAES COURT

WESTFIELD AVENUE

WESTFIELD LANE

WESTFIELD PLACE

GREENFIELD PLACE

MONIFIETH LANE

ROSEANGLE

MAGDALEN PLACE

Westfield Lane

Depot

White Top Centre

Church

Hall

Peterson House

El Sub Sta

Roseangle Court

Dundeee West Church

Works

Chy

Dog Hospital

Convent

Car Park

Posts

Hall

Church and Mission for the Deaf and Dumb

Hotel

Club

Cycle Path

Post

TCB

LB

Shelter

Seabraes

Mill

Posts

El Sub Sta

L Twr

LEGEND

- No Loading At Any Time
- No Loading, Mon-Sat, 8.00-9.30am, Noon-2.00pm,4.30-6.00pm
- No Loading, Mon-Sat, 4.30-6.00pm
- No Waiting At Any Time
- No Waiting, Mon-Sat, 8am-6pm
- No Waiting, Mon-Fri, 8am-6pm
- Waiting Limited to 30mins, No Return 30mins (Mon-Sat, 8am-6pm)
- Waiting Limited to 45mins, No Return 75mins (Mon-Sat, 8am-6pm)
- Waiting Limited to 2hrs, No Return 2hrs (Mon-Sat, 8am-6pm)

Dundee CHANGING FOR THE FUTURE
www.dundeecity.gov.uk

Reproduced by permission of Ordnance Survey on behalf of HMSO. © Crown copyright and database right 2009. All rights reserved. Ordnance Survey Licence number 100023371.

revision

Drawn	Checked	Drg.No.	Project No.	Scale	Date
S.S		19	T-11-6-2	1:500 @A0	02.06.2011

Dundee City Council
(Western Area, Dundee)
(Waiting and Loading Restrictions)
Order 2011

Dundee City Council — City Development Department

City Development Department, Director Mike Galloway
Dundee House, 50 North Lindsay Street, Dundee DD1 1QE

Plan

Dundee CHANGING
City Council
FOR THE FUTURE
www.dundeecity.gov.uk

LEGEND

- No Loading At Any Time
- No Loading, Mon-Sat, 8.00-9.30am, Noon-2.00pm,4.30-6.00pm
- No Loading, Mon-Sat, 4.30-6.00pm
- No Waiting At Any Time
- No Waiting, Mon-Sat, 8am-6pm
- No Waiting, Mon-Fri, 8am-6pm
- Waiting Limited to 30mins, No Return 30mins (Mon-Sat, 8am-6pm)
- Waiting Limited to 45mins, No Return 75mins (Mon-Sat, 8am-6pm)
- Waiting Limited to 2hrs, No Return 2hrs (Mon-Sat, 8am-6pm)

revision

Drawn	Checked	Drg.No.	Project No.	Scale	Date
S.S		20	T-11-6-2	1:500 @A0	02.06.2011

Dundee City Council
(Western Area, Dundee)
(Waiting and Loading Restrictions)
Order 2011

Dundee City Council — City Development Department

Reproduced by permission of Ordnance Survey on behalf of HMSO. © Crown copyright and database right 2009. All rights reserved. Ordnance Survey Licence number 100023375.

City Development Department, Director Mike Galloway
Dundee House, 50 North Lindsay Street, Dundee DD1 1QE

Plan

TULLIDEPH ROAD
TCB
St Francis RC Church
St Francis Friary
Low Steps
Dudhope Bank (day nursery)
RANKINE STREET
TERRACE
LB
El Sub Sta
DUDHOPE GARDENS
DUDHOPE GARDENS STEPS
LOCHEE ROAD
Ward Bdy
Shelter
42 to 46
Nursing Home
Posts
Play Area
40 to 69
24 to 38
FRIARY GARDENS
PITFOUR STREET
ROSEBERRY STREET
CLEGHORN STREET
TCBs
BLACK STREET
Play Area
Bank
BENVIE ROAD
BENVIE GARDENS
BAXTER STREET
CITY ROAD
Allotment Gardens
AVENUE
Education Centre
MITCHELL STREET
Synagogue
Car Park
Dudhope Court

LEGEND

- No Loading At Any Time
- No Loading, Mon-Sat, 8.00-9.30am, Noon-2.00pm,4.30-6.00pm
- No Loading, Mon-Sat, 4.30-6.00pm
- No Waiting At Any Time
- No Waiting, Mon-Sat, 8am-6pm
- No Waiting, Mon-Fri, 8am-6pm
- Waiting Limited to 30mins, No Return 30mins (Mon-Sat, 8am-6pm)
- Waiting Limited to 45mins, No Return 75mins (Mon-Sat, 8am-6pm)
- Waiting Limited to 2hrs, No Return 2hrs (Mon-Sat, 8am-6pm)

Dundee CHANGING FOR THE FUTURE
www.dundeecity.gov.uk

revision					
Drawn	Checked	Drg.No.	Project No.	Scale	Date
S.S		21	T-11-6-2	1:500 @A0	02.06.2011

Dundee City Council
(Western Area, Dundee)
(Waiting and Loading Restrictions)
Order 2011

Dundee City Council — City Development Department

Reproduced by permission of Ordnance Survey on behalf of HMSO. © Crown copyright and database right 2008. All rights reserved. Dundee City Council Survey Licence number 100020397.

City Development Department, Director Mike Galloway
Dundee House, 50 North Lindsay Street, Dundee DD1 1QE

Plan

SCOTT STREET

LOGIE AVENUE

LIME STREET

GLENAGNES GARDENS

GLENAGNES ROAD

BLYTH PLACE

BLYTH STREET

LOGIE GARDENS

MILNBANK GARDENS

SYCAMORE PLACE

BALGAY ROAD

ELM STREET

ASHBANK ROAD

BIRKWOOD PLACE

Allotment Gardens

GLENAGNES STREET

BLACKNESS ROAD

Elm Court

BLACKNESS AVENUE

ABBOTSFORD STREET

Telephone Exchange

El Sub Sta

TCB

LB

Logie Hall

PH

Dundee CHANGING FOR THE FUTURE
City Council
www.dundee-city.gov.uk

LEGEND

- No Loading At Any Time
- No Loading, Mon-Sat, 8.00-9.30am, Noon-2.00pm,4.30-6.00pm
- No Loading, Mon-Sat, 4.30-6.00pm
- No Waiting At Any Time
- No Waiting, Mon-Sat, 8am-6pm
- No Waiting, Mon-Fri, 8am-6pm
- Waiting Limited to 30mins, No Return 30mins (Mon-Sat, 8am-6pm)
- Waiting Limited to 45mins, No Return 75mins (Mon-Sat, 8am-6pm)
- Waiting Limited to 2hrs, No Return 2hrs (Mon-Sat, 8am-6pm)

revision

Drawn	Checked	Drg.No.	Project No.	Scale	Date
S.S		22	T-11-6-2	1:500 @A0	02.06.2011

Dundee City Council
(Western Area, Dundee)
(Waiting and Loading Restrictions)
Order 2011

Dundee City Council — City Development Department

Reproduced by permission of Ordnance Survey on behalf of HMSO. © Crown copyright and database right 2009. All rights reserved. Ordnance Survey Licence number 100023377.

City Development Department, Director Mike Galloway
Dundee House, 50 North Lindsay Street, Dundee DD1 1QE

Plan

LEGEND

- No Loading At Any Time
- No Loading, Mon-Sat, 8.00-9.30am, Noon-2.00pm,4.30-6.00pm
- No Loading, Mon-Sat, 4.30-6.00pm
- No Waiting At Any Time
- No Waiting, Mon-Sat, 8am-6pm
- No Waiting, Mon-Fri, 8am-6pm
- Waiting Limited to 30mins, No Return 30mins (Mon-Sat, 8am-6pm)
- Waiting Limited to 45mins, No Return 75mins (Mon-Sat, 8am-6pm)
- Waiting Limited to 2hrs, No Return 2hrs (Mon-Sat, 8am-6pm)

Dundee City Council
www.dundeecity.gov.uk
CHANGING FOR THE FUTURE

revision

Drawn	Checked	Drg.No.	Project No.	Scale	Date
S.S		23	T-11-6-2	1:500 @A0	02.06.2011

Dundee City Council
(Western Area, Dundee)
(Waiting and Loading Restrictions)
Order 2011

Dundee City Council — City Development Department

City Development Department, Director Mike Galloway
Dundee House, 50 North Lindsay Street, Dundee DD1 1QE

Reproduced by permission of Ordnance Survey on behalf of HMSO. © Crown copyright and database right 2009. All rights reserved. Ordnance Survey Licence number 100023371.

Plan

LEGEND

- No Loading At Any Time
- No Loading, Mon-Sat, 8.00-9.30am, Noon-2.00pm,4.30-6.00pm
- No Loading, Mon-Sat, 4.30-6.00pm
- No Waiting At Any Time
- No Waiting, Mon-Sat, 8am-6pm
- No Waiting, Mon-Fri, 8am-6pm
- Waiting Limited to 30mins, No Return 30mins (Mon-Sat, 8am-6pm)
- Waiting Limited to 45mins, No Return 75mins (Mon-Sat, 8am-6pm)
- Waiting Limited to 2hrs, No Return 2hrs (Mon-Sat, 8am-6pm)

Dundee CHANGING
City Council
FOR THE FUTURE
www.dundeecity.gov.uk

Reproduced by permission of Ordnance Survey on behalf of HMSO. © Crown copyright and database right 2006. All rights reserved. Dundee City Council Licence number 100020397.

revision					
Drawn	Checked	Drg.No.	Project No.	Scale	Date
S.S		24	T-11-6-2	1:500 @A0	02.06.2011

Dundee City Council
(Western Area, Dundee)
(Waiting and Loading Restrictions)
Order 2011

Dundee City Council — City Development Department

City Development Department, Director Mike Galloway
Dundee House, 50 North Lindsay Street, Dundee DD1 1QE

Plan

LOCHEE ROAD
Ward Bdy
DUDHOPE ROUNDABOUT
DUDHOPE CRESCENT ROAD
Church
Clinic
NORTH MARKETGAIT
Underpass
Police HQ (annexe)
Mortuary
El Sub Sta
Post
Police Headquarters
Multistorey Car Park
CONSTITUTION ROAD
University Library
FS
Works
BLINSHALL STREET
DOUGLAS STREET
Garage
Warehouse
City Sawmill
Tank
Kennels
Tks
(Flats 51 to 90)
(Flats 37 to 50)
(Flats 1 to 36)
(Flats 1 to 21)
Indoor Bowling Rink
MILN STREET
Tay Works (disused)
Old Mil Estate
Old Mill Complex
Club
Mosque
Verdant Works
WB
WEST HENDERSON'S WYND
West Ward Works
Works (disused)
BROWN STREET
GUTHRIE STREET
MALCOLM'S PEND
HORSEWATER WYND
Warehouses
SESSION STREET
WEST MARKETGAIT
Sheriff Court Buildings
War Memorial
Sheriff Court (Annexe)
COURTHOUSE SQUARE
Strathmore Lodge (Salvation Army Hostel)
TCBs
Bank
WARD ROAD
Lindsay House (Government Offices)
Gymnasium
1 to 31
JOHNSTON STREET
Waverley House
Hotel
DANIEL PLACE

Dundee CHANGING FOR THE FUTURE
City Council
www.dundeecity.gov.uk

LEGEND

- No Loading At Any Time
- No Loading, Mon-Sat, 8.00-9.30am, Noon-2.00pm,4.30-6.00pm
- No Loading, Mon-Sat, 4.30-6.00pm
- No Waiting At Any Time
- No Waiting, Mon-Sat, 8am-6pm
- No Waiting, Mon-Fri, 8am-6pm
- Waiting Limited to 30mins, No Return 30mins (Mon-Sat, 8am-6pm)
- Waiting Limited to 45mins, No Return 75mins (Mon-Sat, 8am-6pm)
- Waiting Limited to 2hrs, No Return 2hrs (Mon-Sat, 8am-6pm)

revision

Drawn	Checked	Drg.No.	Project No.	Scale	Date
S.S		25	T-11-6-2	1:500 @A0	02.06.2011

Dundee City Council
(Western Area, Dundee)
(Waiting and Loading Restrictions)
Order 2011

Dundee City Council — City Development Department

Reproduced by permission of Ordnance Survey on behalf of HMSO. © Crown copyright and database right 2006. All rights reserved. Ordnance Survey licence number 100019227

City Development Department, Director Mike Galloway
Dundee House, 50 North Lindsay Street, Dundee DD1 1QE

Plan

LEGEND

- No Loading At Any Time
- No Loading, Mon-Sat, 8.00-9.30am, Noon-2.00pm,4.30-6.00pm
- No Loading, Mon-Sat, 4.30-6.00pm
- No Waiting At Any Time
- No Waiting, Mon-Sat, 8am-6pm
- No Waiting, Mon-Fri, 8am-6pm
- Waiting Limited to 30mins, No Return 30mins (Mon-Sat, 8am-6pm)
- Waiting Limited to 45mins, No Return 75mins (Mon-Sat, 8am-6pm)
- Waiting Limited to 2hrs, No Return 2hrs (Mon-Sat, 8am-6pm)

Dundee City Council
www.dundeecity.gov.uk
DUNDEE CHANGING FOR THE FUTURE

revision					
Drawn	Checked	Drg.No.	Project No.	Scale	Date
S.S		26	T-11-6-2	1:500 @A0	02.06.2011

Dundee City Council
(Western Area, Dundee)
(Waiting and Loading Restrictions)
Order 2011

Dundee City Council — City Development Department

Reproduced by permission of Ordnance Survey on behalf of HMSO. Crown copyright and database rights 2008. All rights reserved. Ordnance Survey Licence number 100023373.

City Development Department, Director Mike Galloway
Dundee House, 50 North Lindsay Street, Dundee DD1 1QE

Plan

WALTON STREET
LARCH STREET
BLACKNESS ROAD
GUTHRIE STREET
URQUHART STREET
DANIEL STREET
DANIEL PLACE
DANIEL TERRACE
HORSEWATER WYND
SESSION STREET
MALCOLM'S PEND
Depot
Works
Club
Warehouses
Al – Maktoum Institute
St Joseph's RC Church
WILKIE'S LANE
Bellfield Nursery School
Playing Field
HAWKHILL
BELLFIELD STREET
St Joseph's Primary School
El Sub Sta
Tank
Garage
Car Park
Whitehall Theatre
University Sports Centre
KINGARDINE STREET
OLD HAWKHILL
MOUNT PLEASANT
Belmont Hall
BALFOUR STREET
University of Dundee
Medical Science Institute
Post
HUNTER STREET
Car Park
PH 21 to 25
PARK WYND
Posts
TA Centre
Chaplaincy (private)
Bank
Swimming Pool
Students Association
CROSS ROW
Ewing Building

Dundee City Council
CHANGING FOR THE FUTURE
www.dundeecity.gov.uk

LEGEND

- No Loading At Any Time
- No Loading, Mon-Sat, 8.00-9.30am, Noon-2.00pm,4.30-6.00pm
- No Loading, Mon-Sat, 4.30-6.00pm
- No Waiting At Any Time
- No Waiting, Mon-Sat, 8am-6pm
- No Waiting, Mon-Fri, 8am-6pm
- Waiting Limited to 30mins, No Return 30mins (Mon-Sat, 8am-6pm)
- Waiting Limited to 45mins, No Return 75mins (Mon-Sat, 8am-6pm)
- Waiting Limited to 2hrs, No Return 2hrs (Mon-Sat, 8am-6pm)

revision

Drawn	Checked	Drg.No.	Project No.	Scale	Date
S.S		27	T-11-6-2	1:500 @A0	02.06.2011

Dundee City Council
(Western Area, Dundee)
(Waiting and Loading Restrictions)
Order 2011

Dundee City Council — City Development Department

City Development Department, Director Mike Galloway
Dundee House, 50 North Lindsay Street, Dundee DD1 1QE

Reproduced by permission of Ordnance Survey on behalf of HMSO. © Crown copyright and database right 2008. All rights reserved. Ordnance Survey licence number 100023377.

Plan

LEGEND

- No Loading At Any Time
- No Loading, Mon-Sat, 8.00-9.30am, Noon-2.00pm,4.30-6.00pm
- No Loading, Mon-Sat, 4.30-6.00pm
- No Waiting At Any Time
- No Waiting, Mon-Sat, 8am-6pm
- No Waiting, Mon-Fri, 8am-6pm
- Waiting Limited to 30mins, No Return 30mins (Mon-Sat, 8am-6pm)
- Waiting Limited to 45mins, No Return 75mins (Mon-Sat, 8am-6pm)
- Waiting Limited to 2hrs, No Return 2hrs (Mon-Sat, 8am-6pm)

Dundee CHANGING City Council FOR THE FUTURE
www.dundeecity.gov.uk

revision					
Drawn	Checked	Drg.No.	Project No.	Scale	Date
S.S		28	T-11-6-2	1:500 @A0	02.06.2011

Dundee City Council
(Western Area, Dundee)
(Waiting and Loading Restrictions)
Order 2011

Dundee City Council — City Development Department

City Development Department, Director Mike Galloway
Dundee House, 50 North Lindsay Street, Dundee DD1 1QE

Reproduced by permission of Ordnance Survey on behalf of HMSO. © Crown copyright and database right 2010. All rights reserved. Dundee City Council Licence number 100020198.

Plan

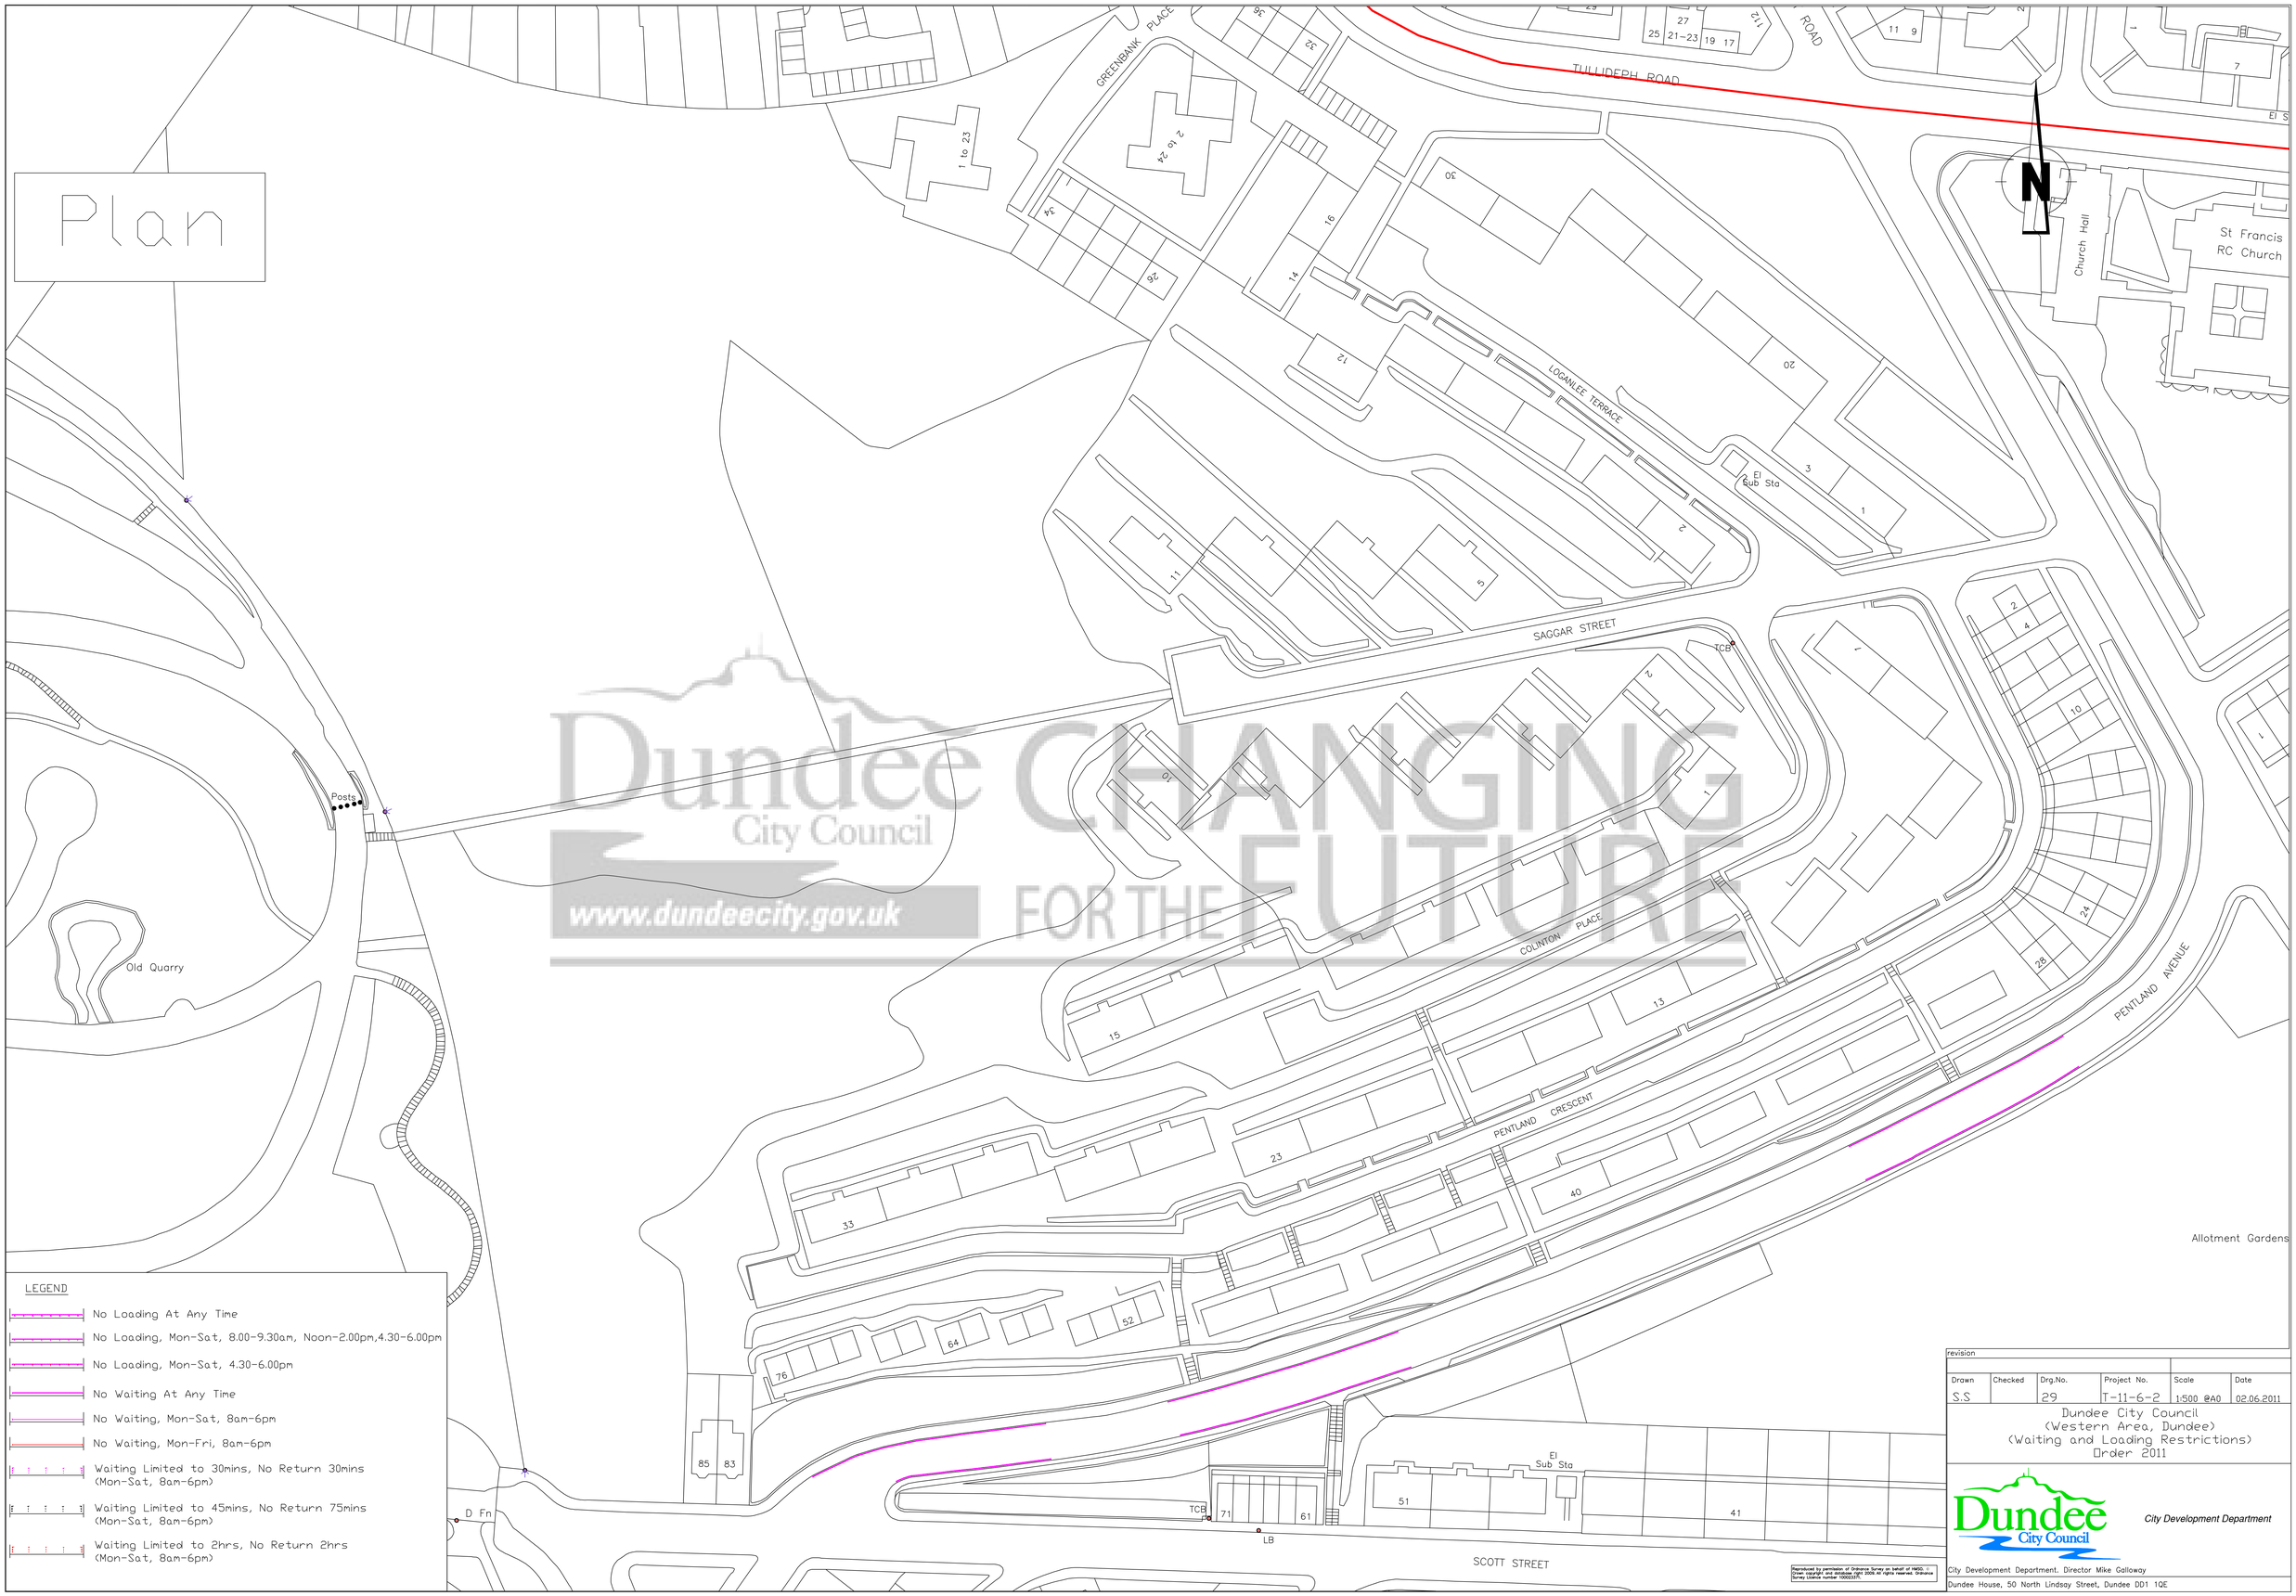

Dundee City Council
www.dundeecity.gov.uk
CHANGING FOR THE FUTURE

LEGEND

- No Loading At Any Time
- No Loading, Mon-Sat, 8.00-9.30am, Noon-2.00pm,4.30-6.00pm
- No Loading, Mon-Sat, 4.30-6.00pm
- No Waiting At Any Time
- No Waiting, Mon-Sat, 8am-6pm
- No Waiting, Mon-Fri, 8am-6pm
- Waiting Limited to 30mins, No Return 30mins (Mon-Sat, 8am-6pm)
- Waiting Limited to 45mins, No Return 75mins (Mon-Sat, 8am-6pm)
- Waiting Limited to 2hrs, No Return 2hrs (Mon-Sat, 8am-6pm)

Reproduced by permission of Ordnance Survey on behalf of HMSO. © Crown copyright and database right 2009. All rights reserved. Ordnance Survey Licence number 100023371.

revision

Drawn	Checked	Drg.No.	Project No.	Scale	Date
S.S		29	T-11-6-2	1:500 @A0	02.06.2011

Dundee City Council
(Western Area, Dundee)
(Waiting and Loading Restrictions)
Order 2011

Dundee City Council — City Development Department

City Development Department, Director Mike Galloway
Dundee House, 50 North Lindsay Street, Dundee DD1 1QE