# UP - 2022-23 - 16.9m
# Cross Street

Dundee City Council CHANGING FOR THE FUTURE
www.dundeecity.gov.uk
Dundee House
50 North Lindsay Street, DUNDEE
DD1 1QE

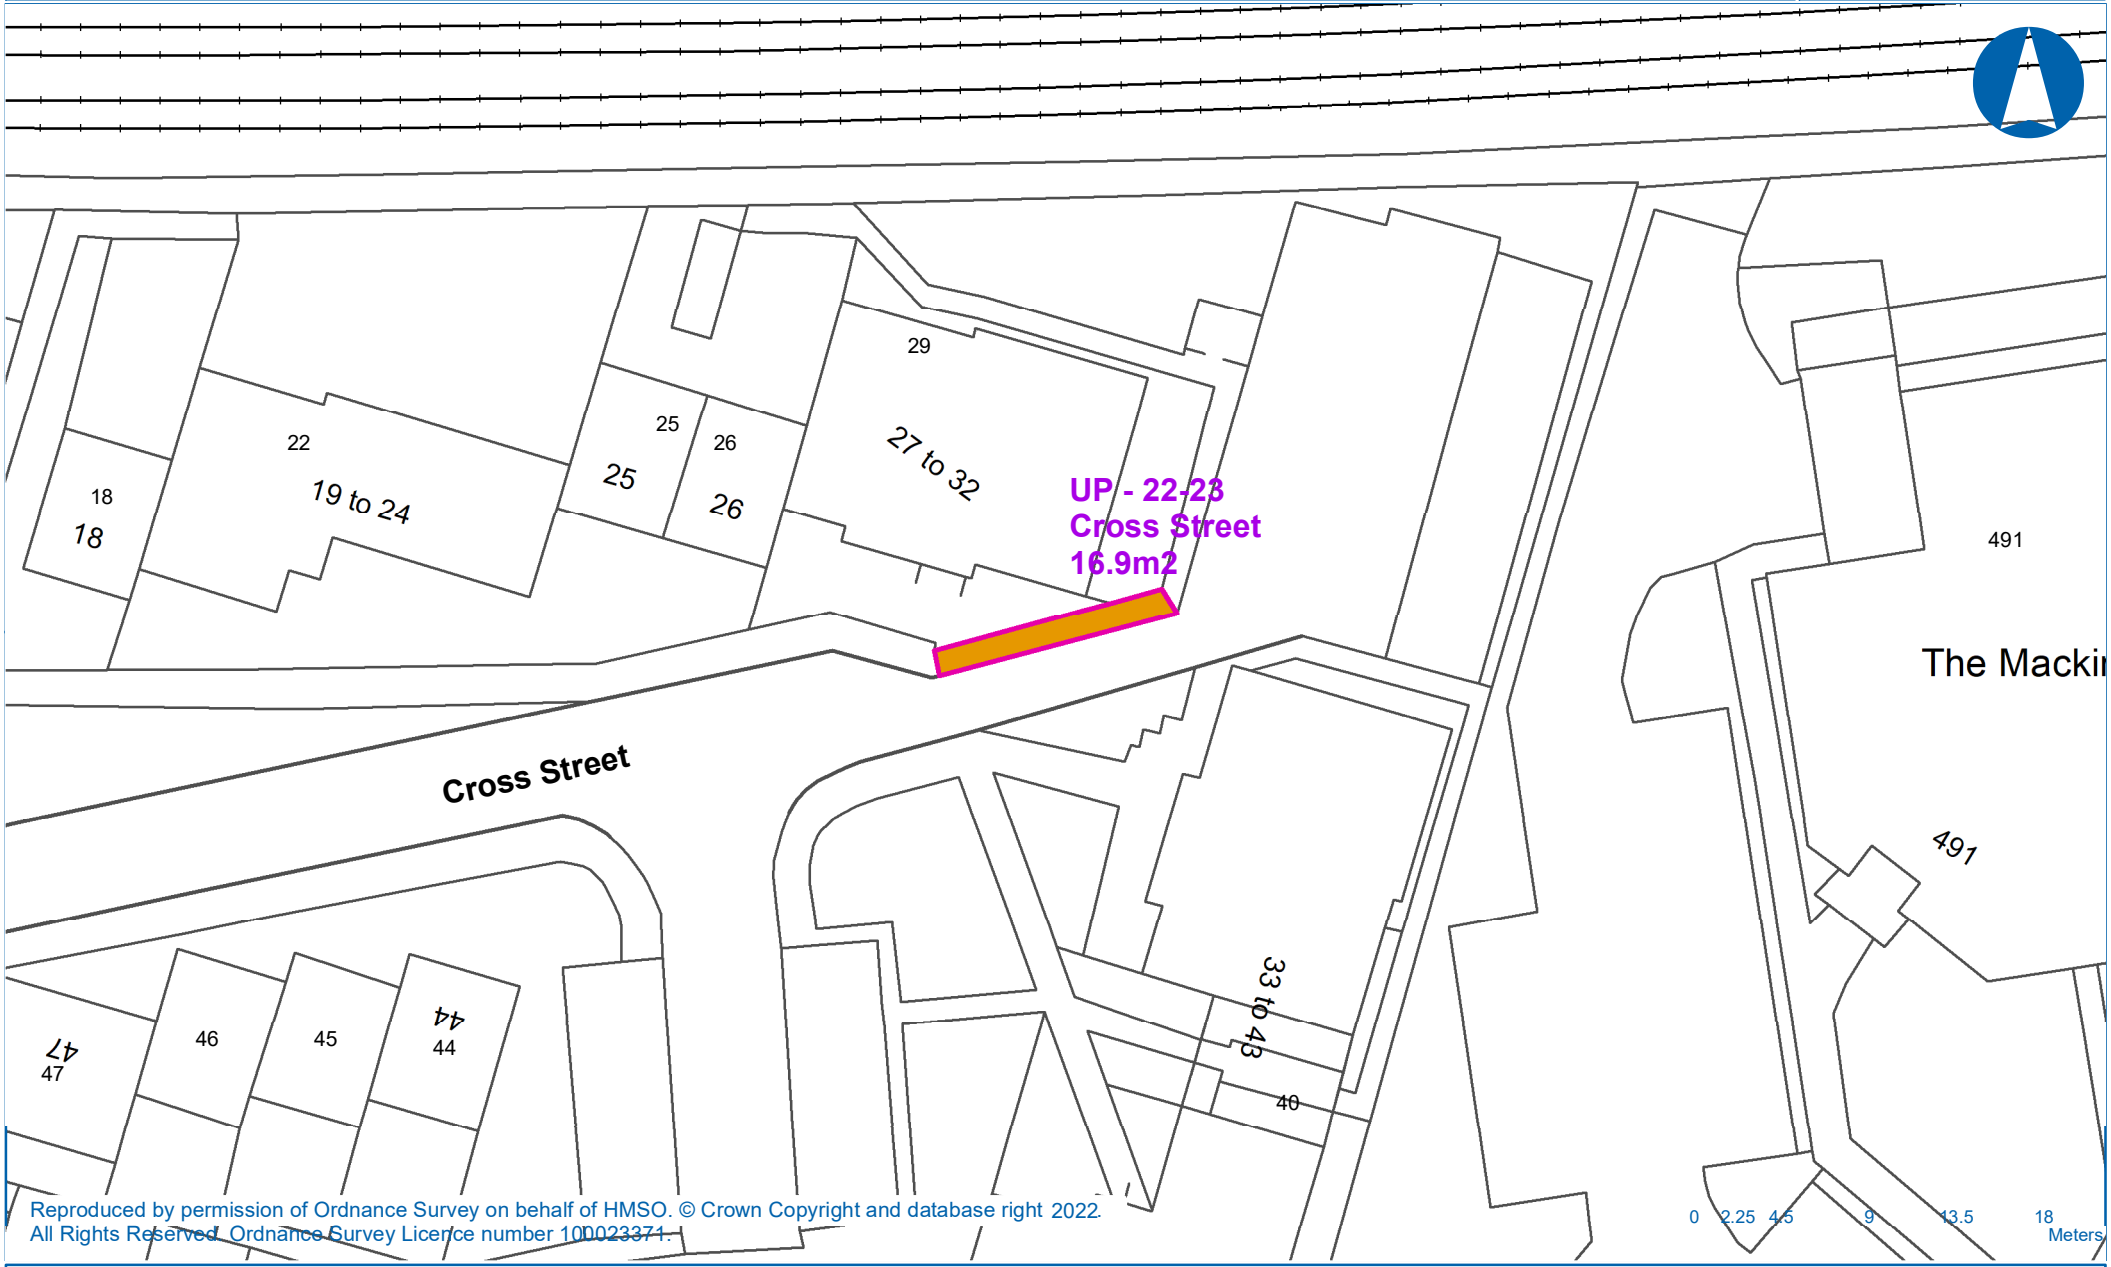


Reproduced by permission of Ordnance Survey on behalf of HMSO. © Crown Copyright and database right 2022.
All Rights Reserved. Ordnance Survey Licence number 100023371.

0 2.25 4.5 9 13.5 18
Meters

Originator: Mark Wilson | Department: City Development | Created on: 15/03/2022

# UP - 2022-23 - 492.9m
# Dunavon Gardens

Dundee City Council
CHANGING FOR THE FUTURE
www.dundeecity.gov.uk
Dundee House
50 North Lindsay Street, DUNDEE
DD1 1QE

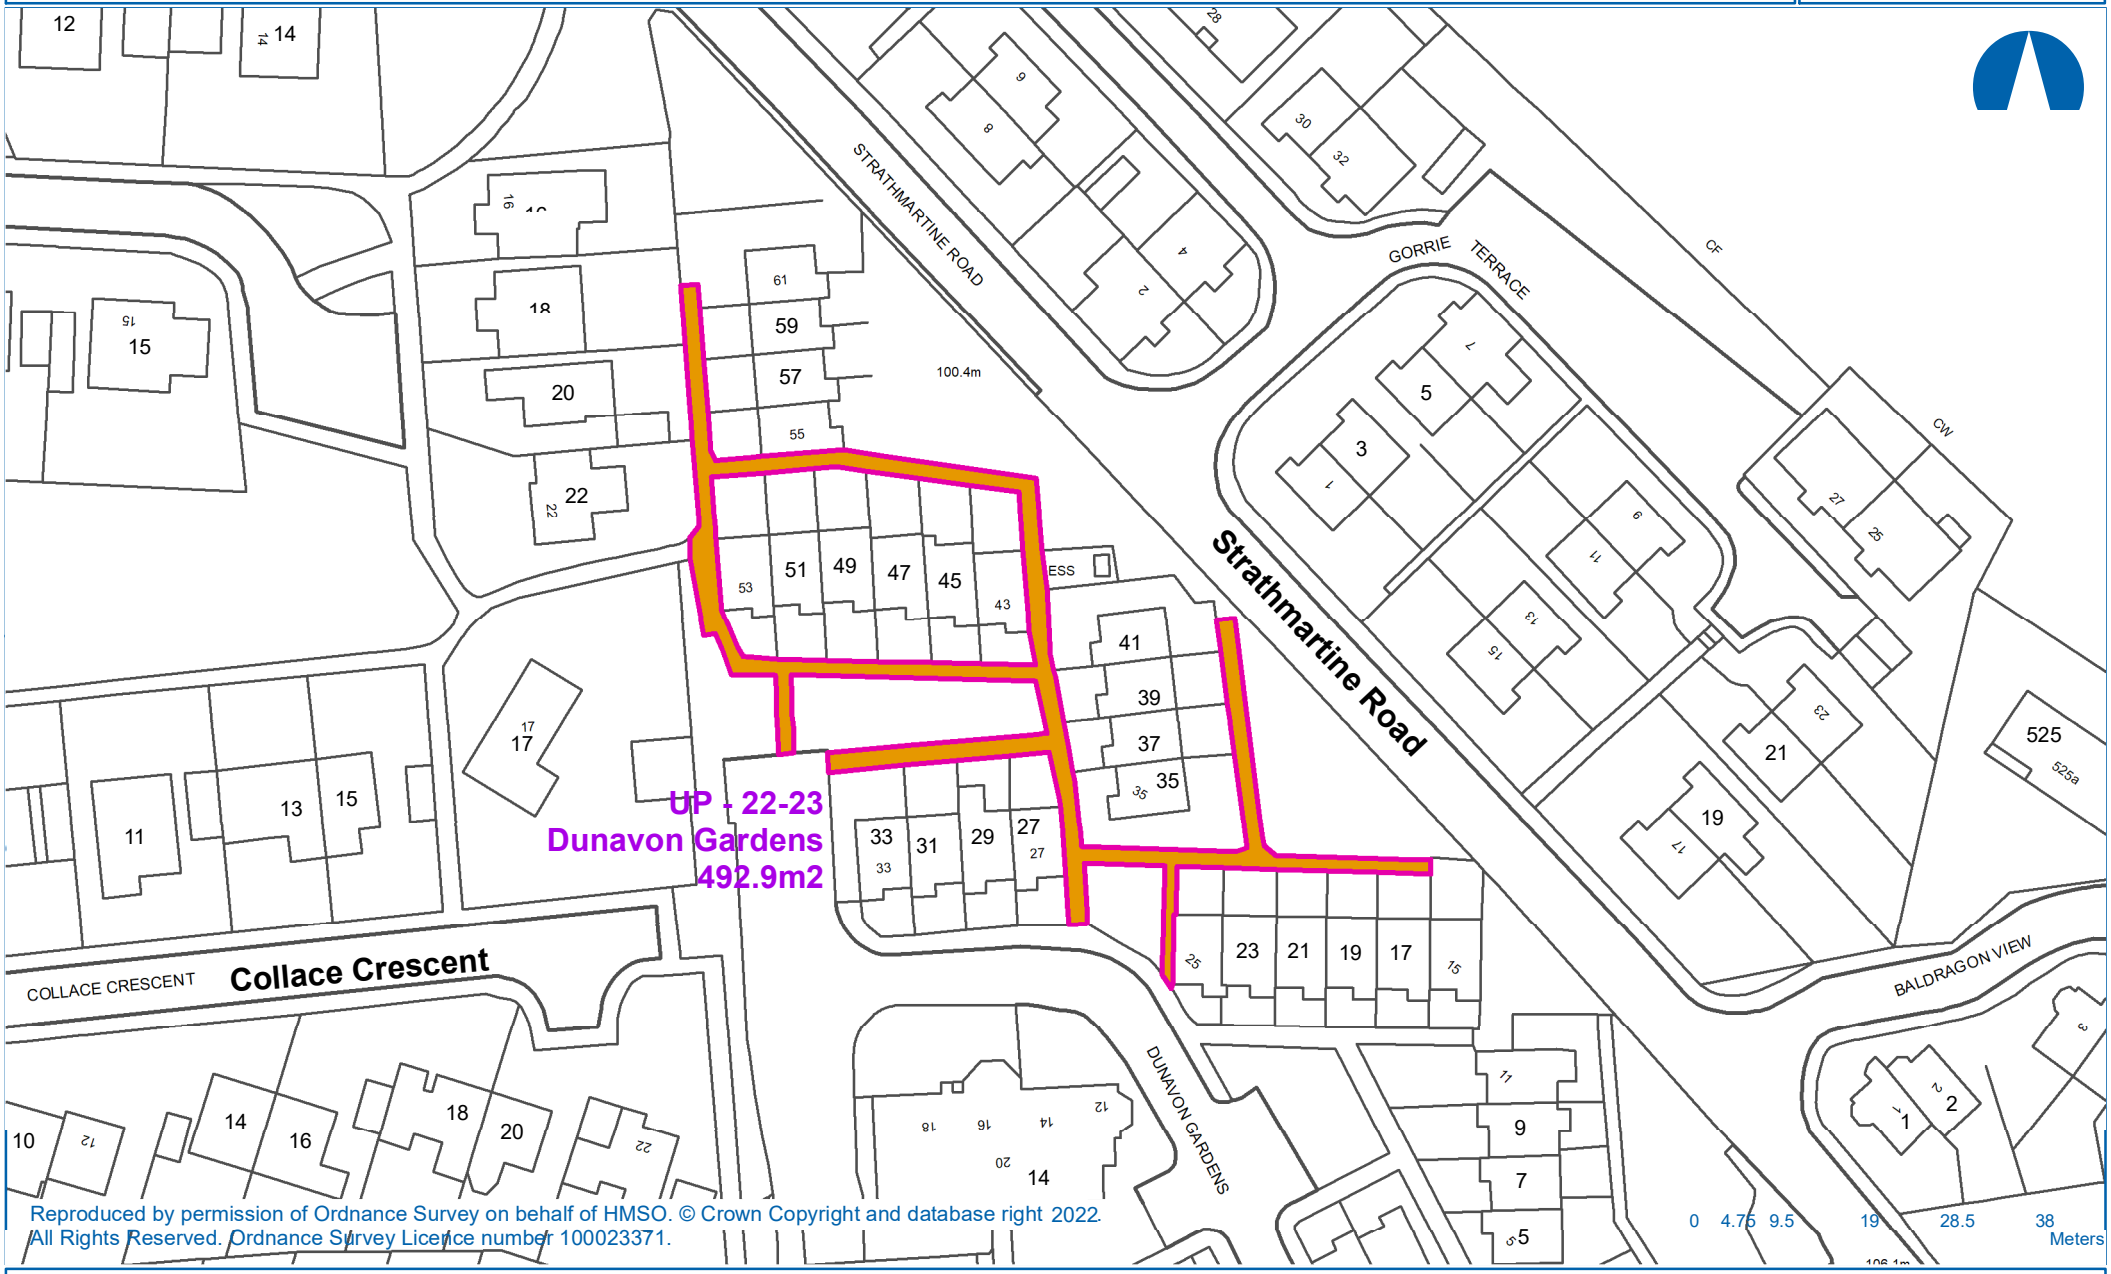


Reproduced by permission of Ordnance Survey on behalf of HMSO. © Crown Copyright and database right 2022.
All Rights Reserved. Ordnance Survey Licence number 100023371.

0 4.75 9.5 19 28.5 38 Meters

Originator: Mark Wilson | Department: City Development | Created on: 15/03/2022

# UP - 2022-23 - 1399.2m
# Dundee Road West

Dundee City Council
CHANGING FOR THE FUTURE
www.dundeecity.gov.uk
Dundee House
50 North Lindsay Street, DUNDEE
DD1 1QE

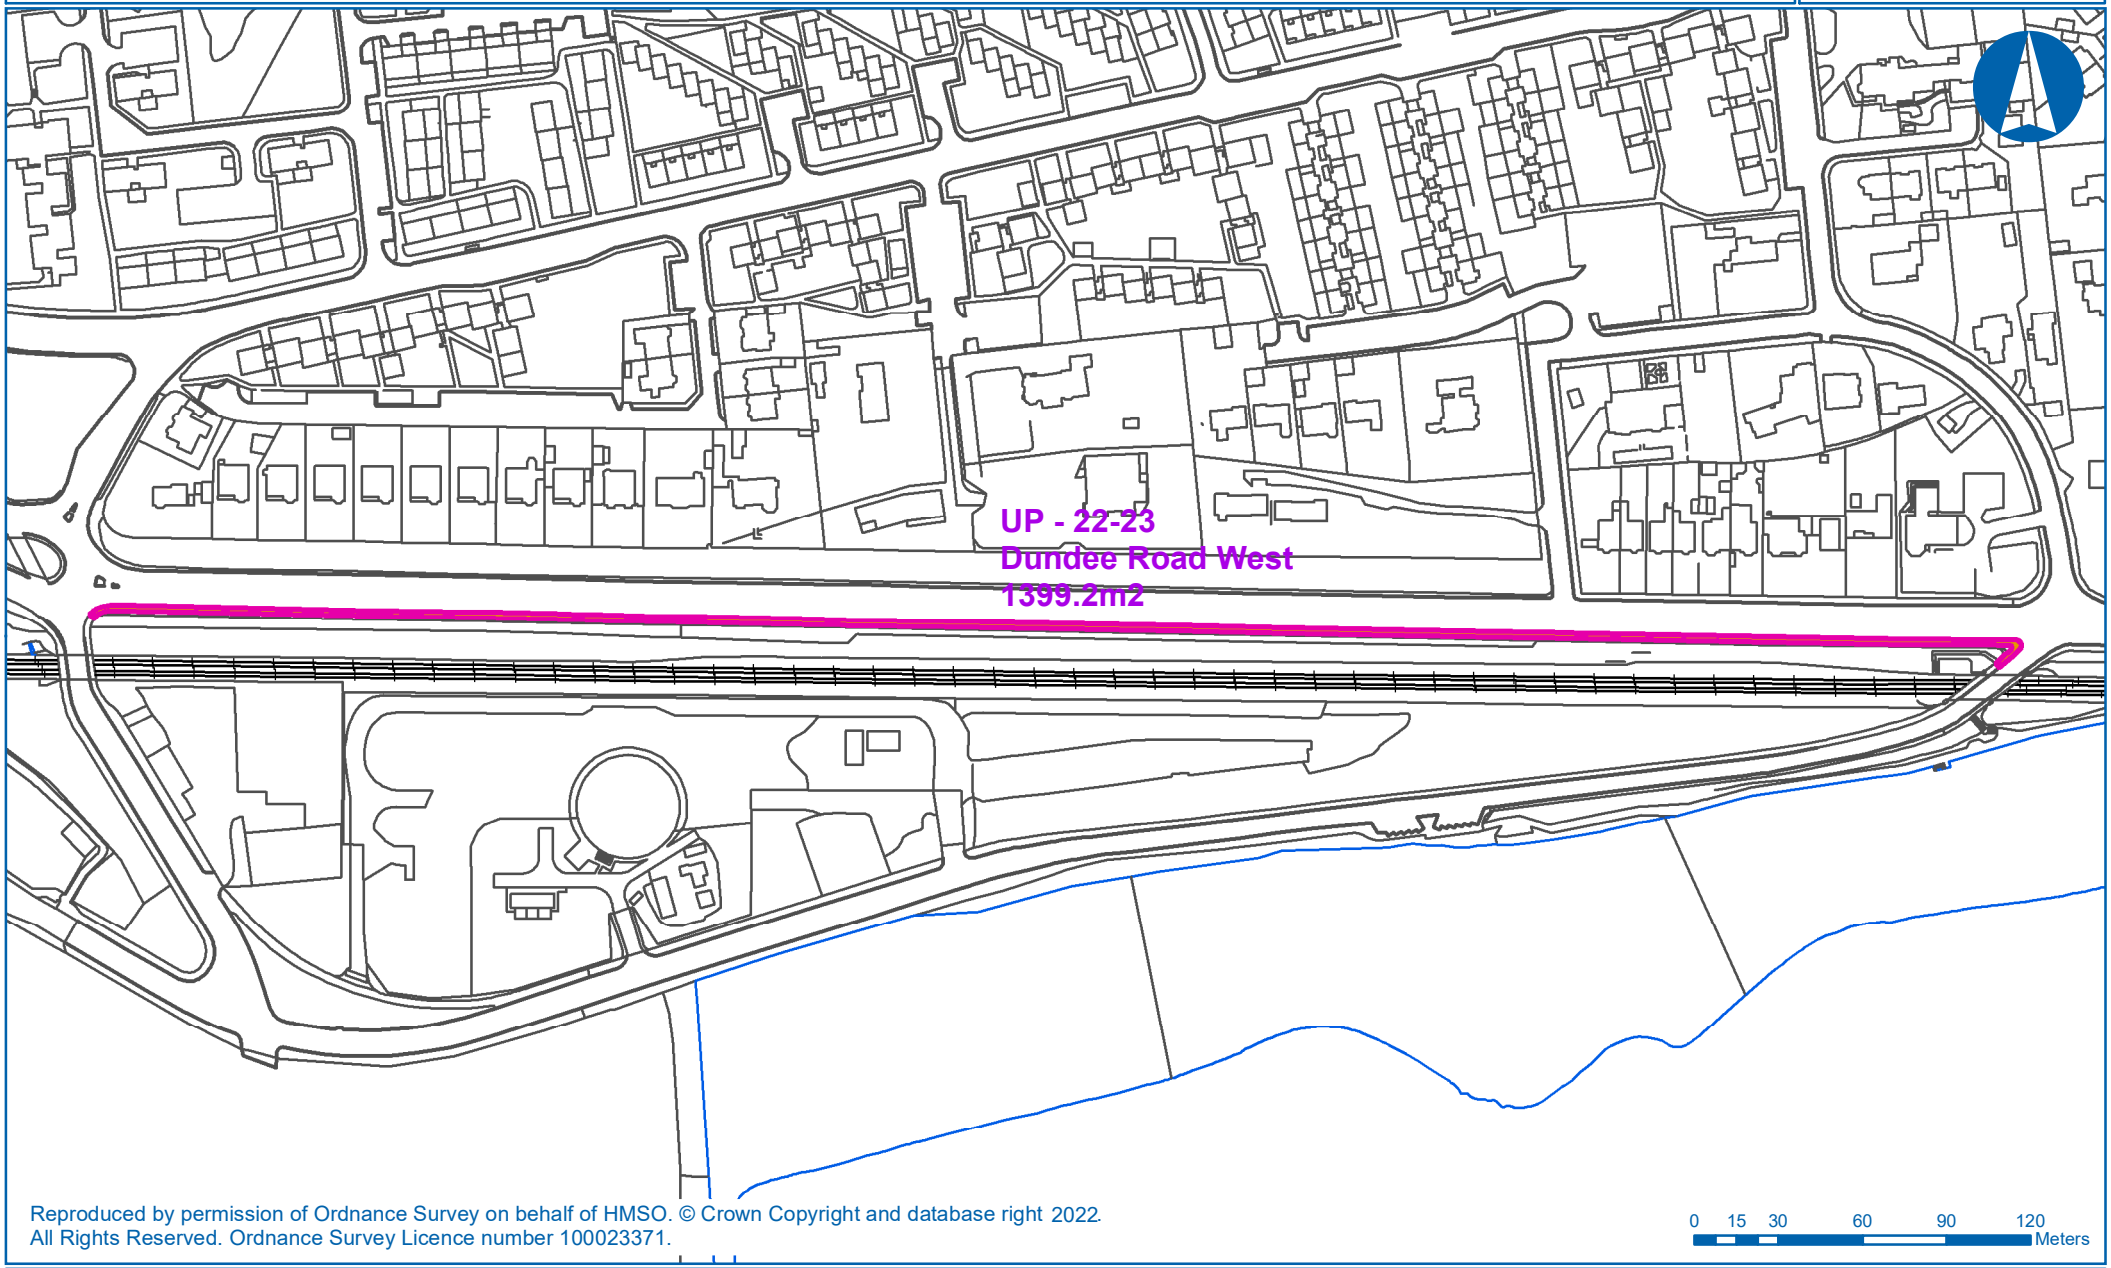


Reproduced by permission of Ordnance Survey on behalf of HMSO. © Crown Copyright and database right 2022.
All Rights Reserved. Ordnance Survey Licence number 100023371.

0 15 30 60 90 120 Meters

Originator: Mark Wilson | Department: City Development | Created on: 15/03/2022

# UP - 2022-23 - 580.7m
# Murray Street

Dundee City Council CHANGING FOR THE FUTURE
www.dundeecity.gov.uk
Dundee House
50 North Lindsay Street, DUNDEE
DD1 1QE

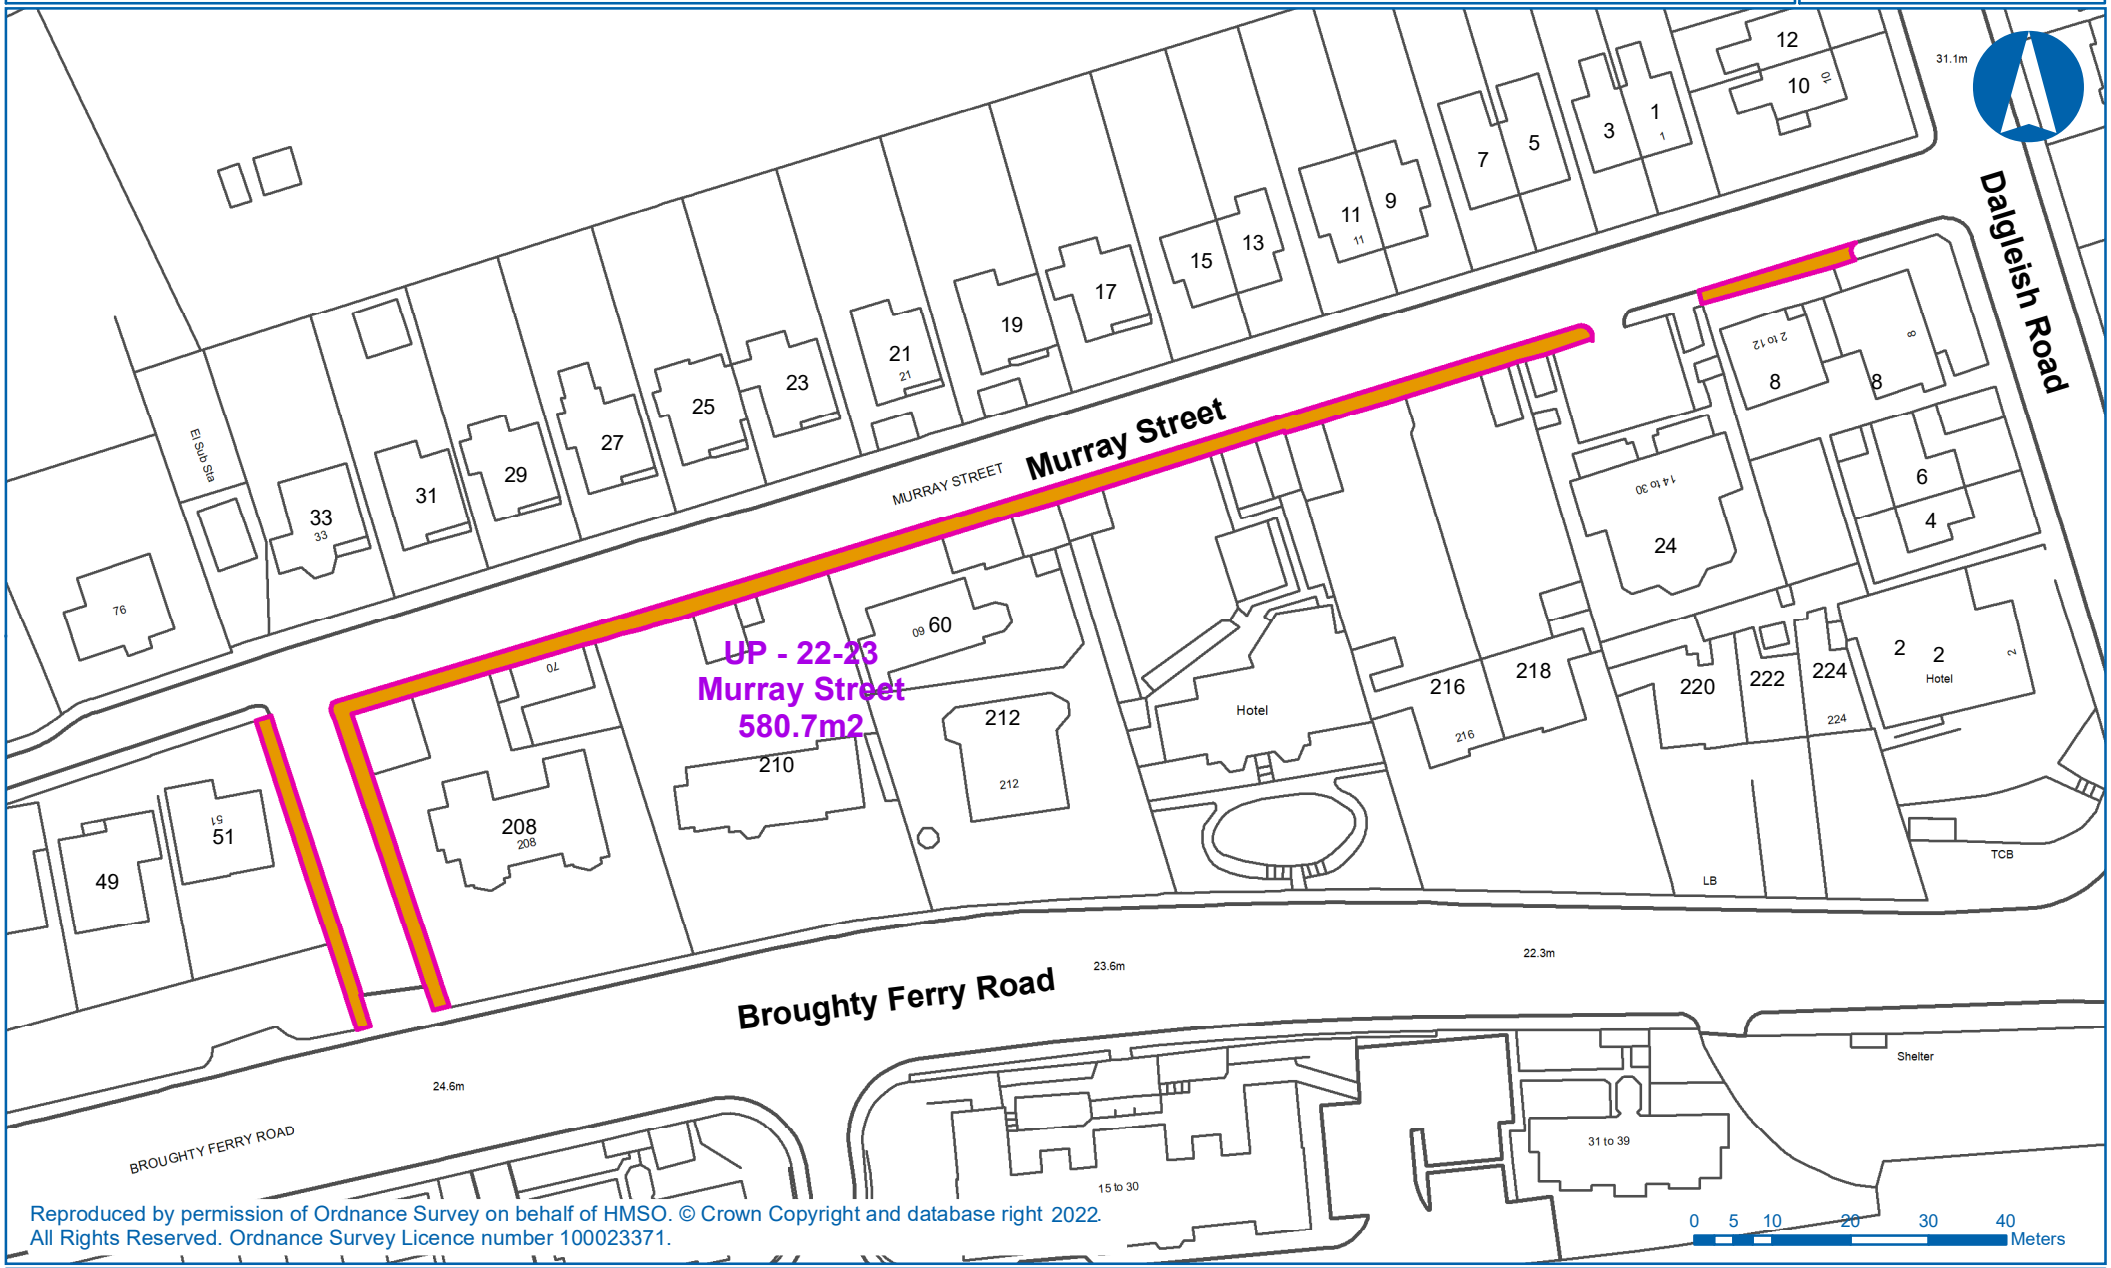


Reproduced by permission of Ordnance Survey on behalf of HMSO. © Crown Copyright and database right 2022.
All Rights Reserved. Ordnance Survey Licence number 100023371.

Originator: Mark Wilson | Department: City Development | Created on: 15/03/2022